


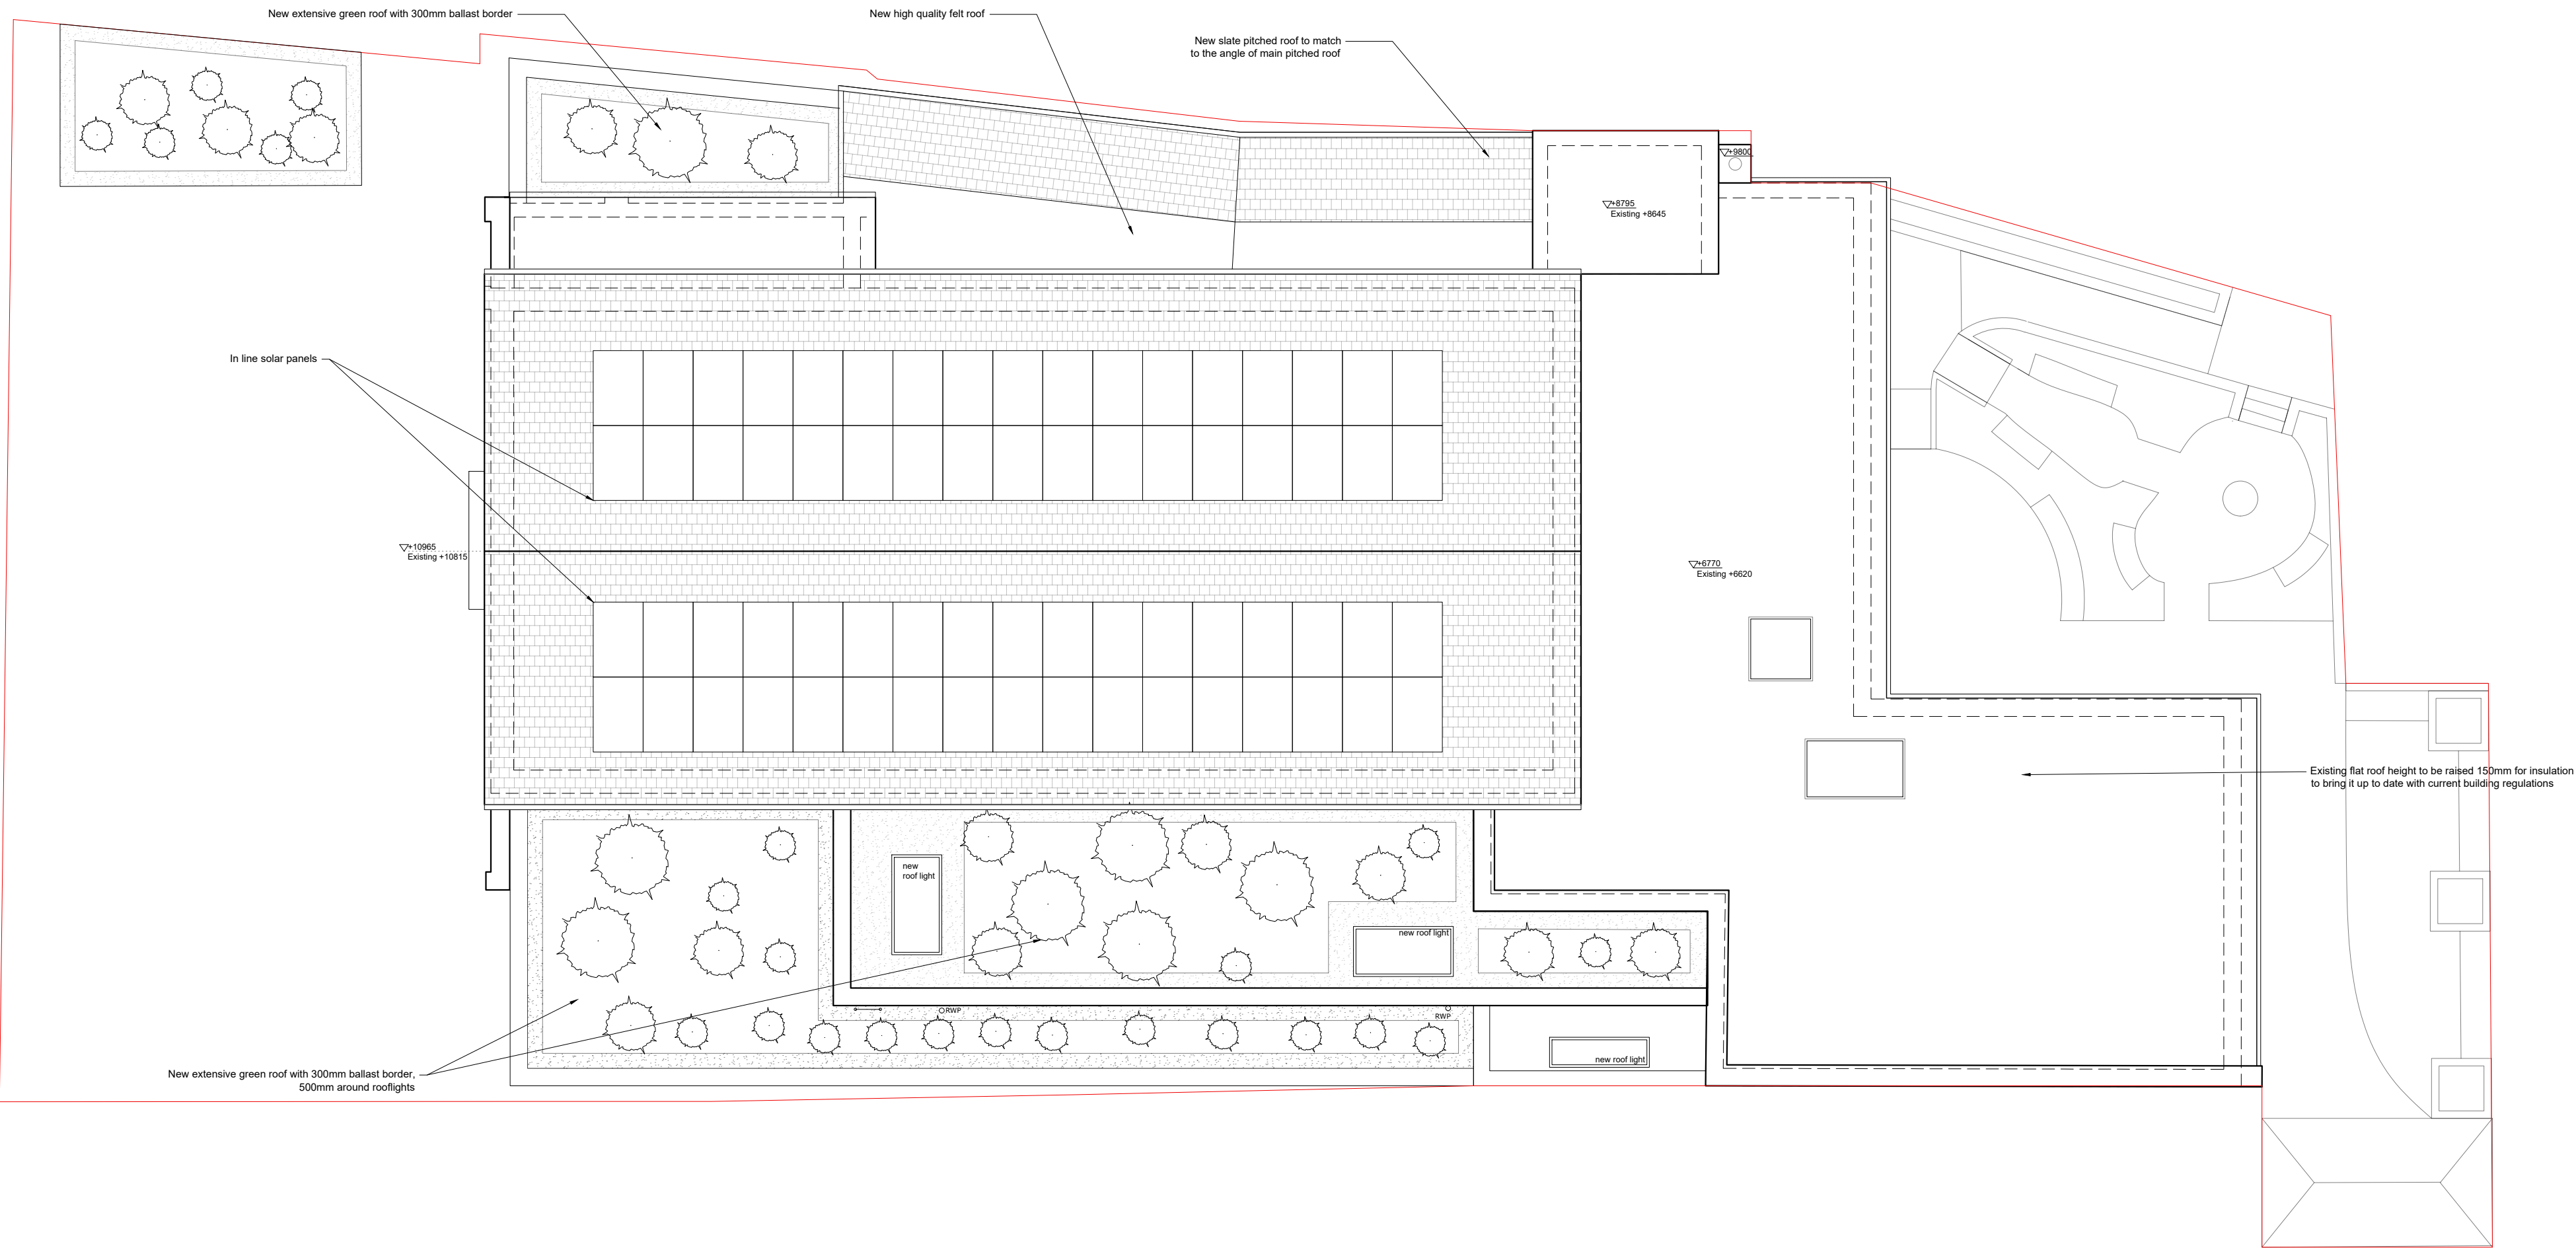

DRAWING NOTES:
All existing roof levels are to be raised 150mm to allow for insulation to be added to comply with building regulations.

NOTES:
1. All dimensions are in mm and must be checked on site.
2. Drawings are to be read in conjunction with accompanying documents.
3. Any errors or inaccuracies should be brought to the attention of Grumitt Wade Mason.

Contact Information

Unit 3, Tungsten Building,
George Street, Portslade,
Brighton, BN41 1RA

Tel: 01273 410836
Email: mark@grumittwademason.com

grumittwademason
chartered surveyors &
architectural consultants

CIAT
CHARTERED PRACTICE

RICS

Client Name

Park Centre Burgess Hill CIO

Address

60 Park Road, Burgess Hill RH15 8ET

Drawing Title

Proposed roof plan

Drawing Reference

DT/PARKCENTRE60/08

Date

03/7/24

Scale

1: 100

Paper

A2

Drawn By

DT

Revision

-

Direction

