


FOR PLANNING
PURPOSES ONLY


NOT FOR CONSTRUCTION

TO BE READ IN CONJUNCTION WITH
STRUCTURAL ENGINEERS DRAWINGS,
DETAILS AND SPECIFICATIONS

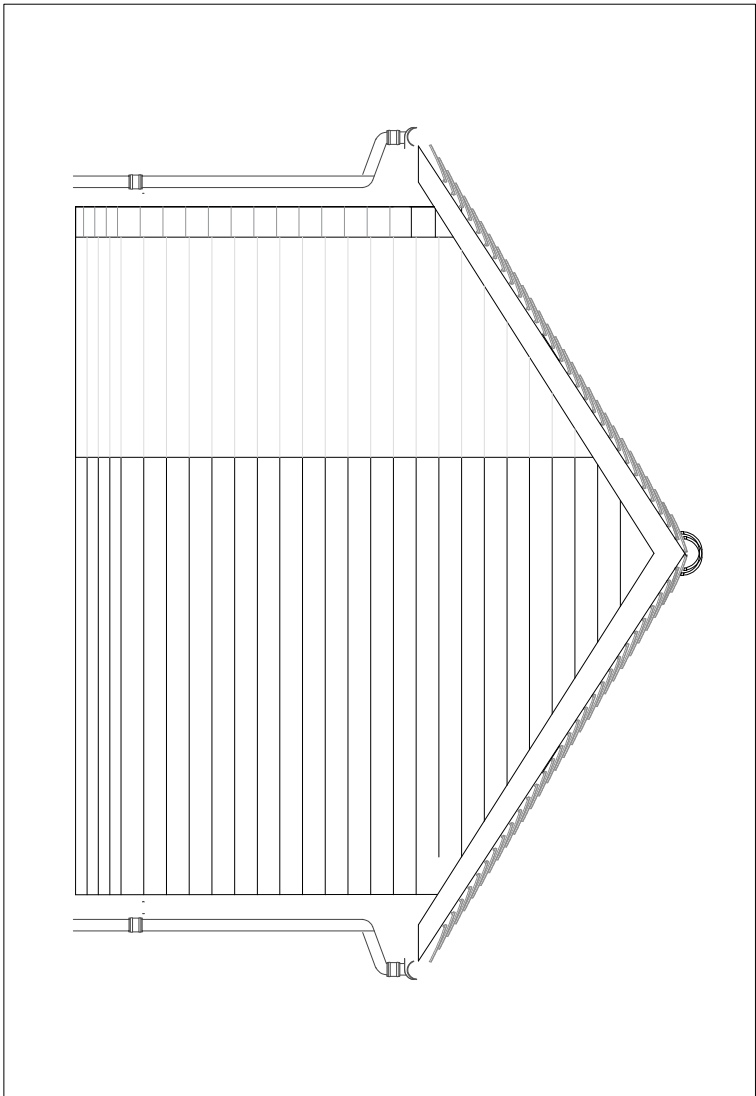


NORTH ELEVATION - AS PROPOSED

SCALE @ 1:50 ON AN A3 SHEET

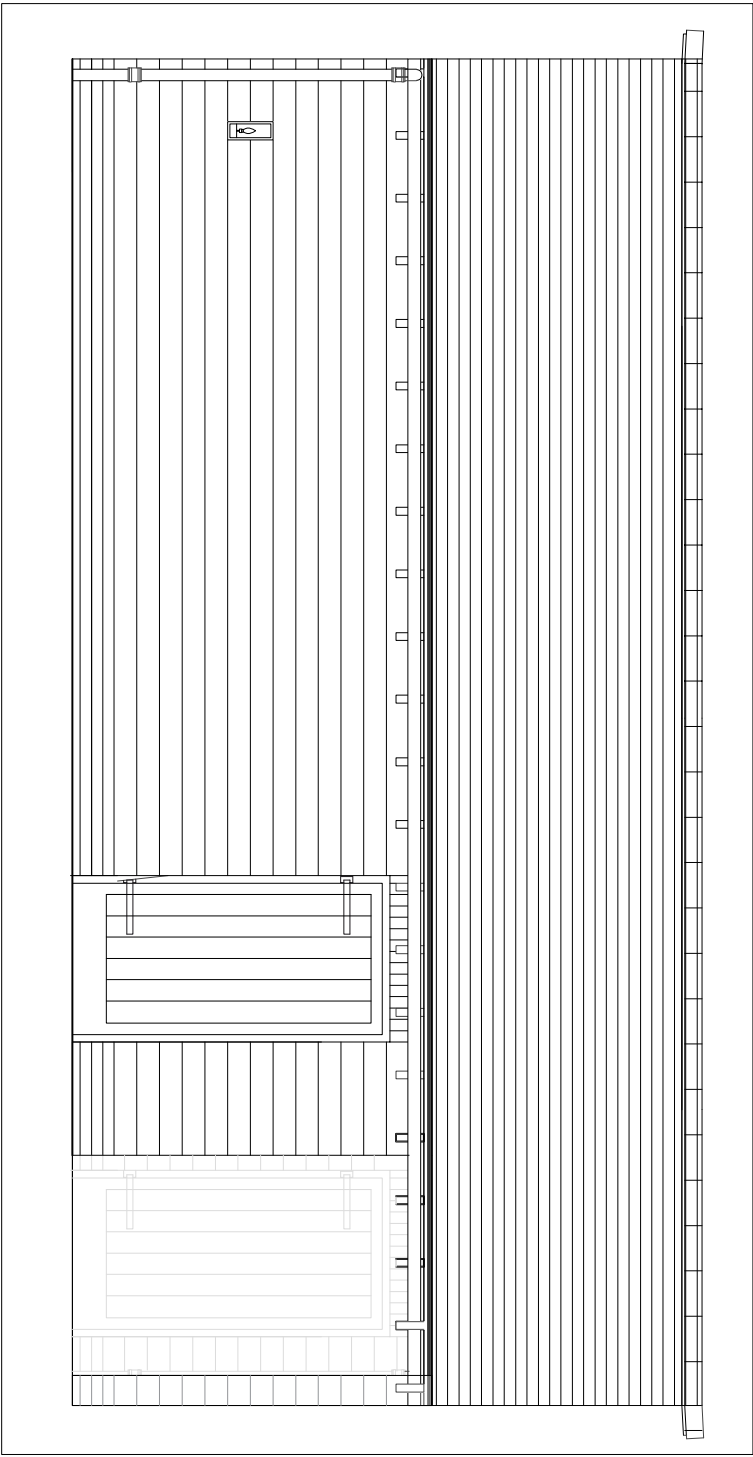


EAST ELEVATION - AS PROPOSED

SCALE @ 1:50 ON AN A3 SHEET

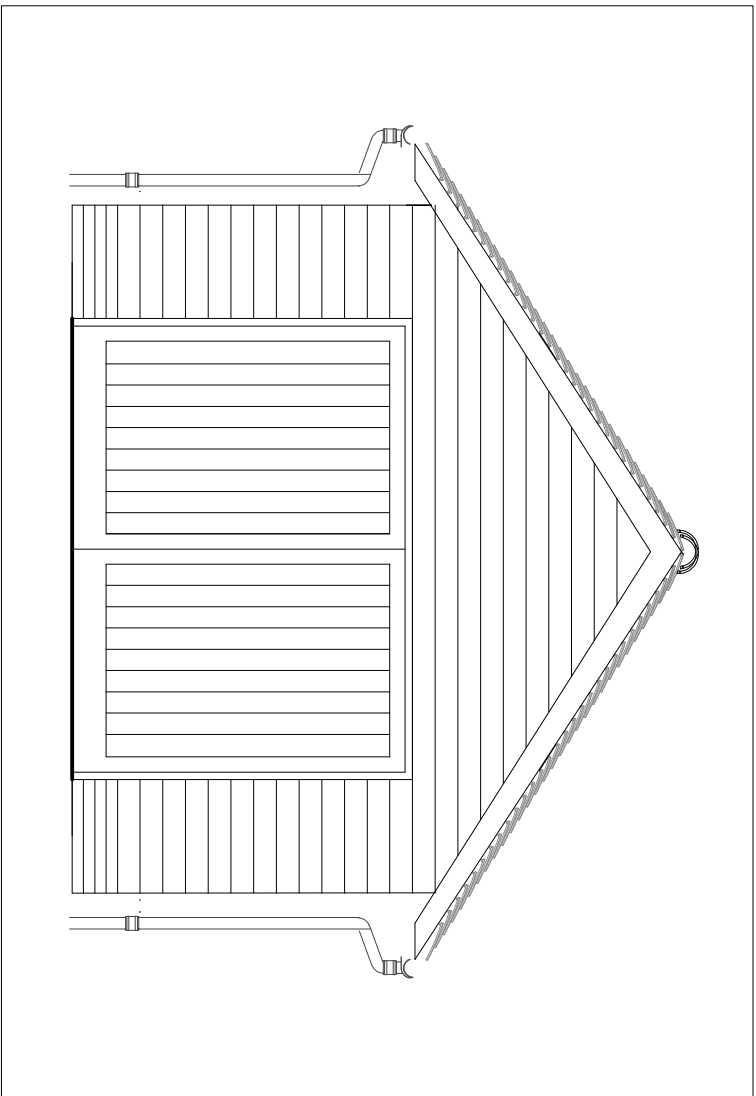

SOUTH ELEVATION - AS PROPOSED

SCALE @ 1:50 ON AN A3 SHEET

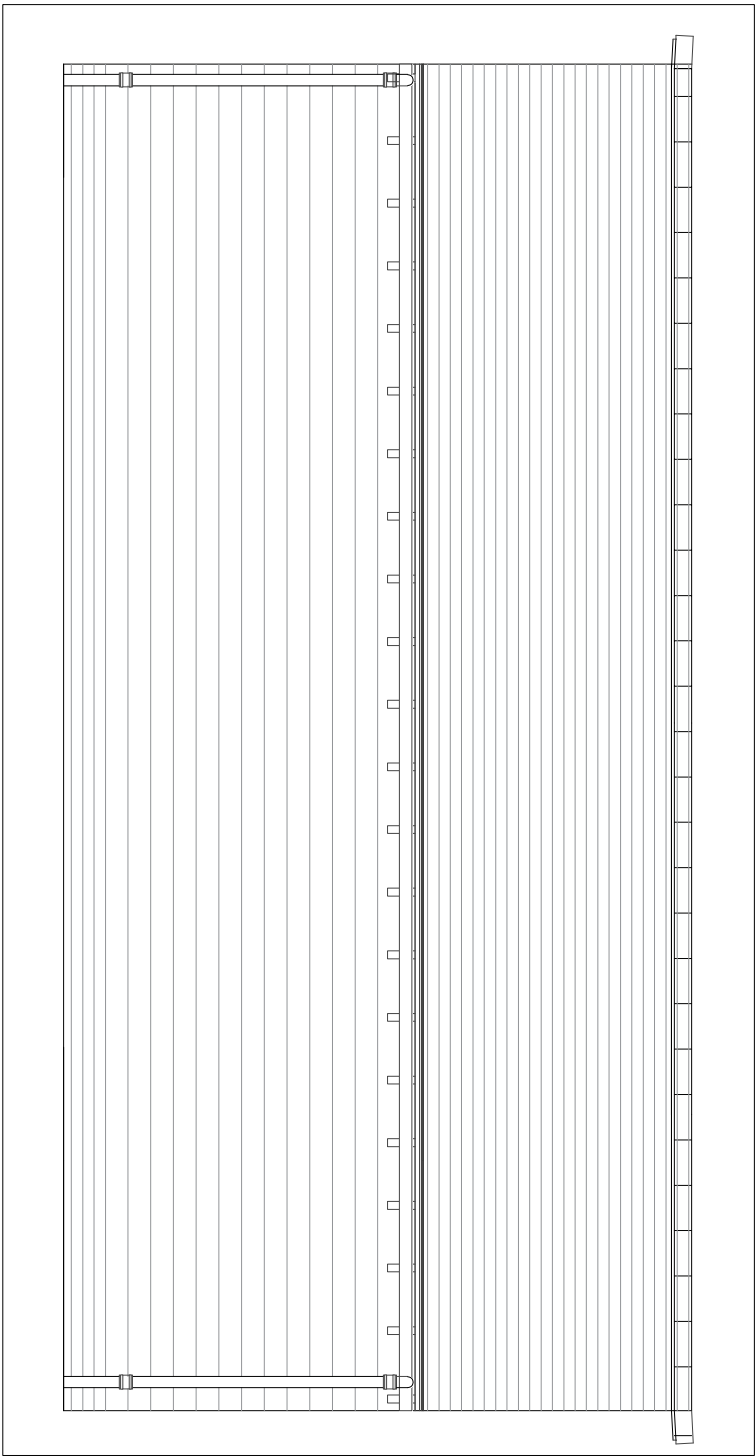

WEST ELEVATION - AS PROPOSED

SCALE @ 1:50 ON AN A3 SHEET



VISUAL SCALE 1:50 @ A3

REV.	DATE	BY	AMENDMENT	CHK.

PLANNING



2 Lucotter Way, Frodocton Road,
Walsby, Leicestershire
LE12 6JH
Tel: 01530 810444
info@gouldbaxter.co.uk
www.gouldbaxter.co.uk

DO NOT SCALE OFF THE DRAWING UNLESS FOR PLANNING PURPOSES.
CHECK ALL DIMENSIONS ON SITE BEFORE ANY WORK IS COMENCED.
ALL GOODS MATERIALS AND WORKMANSHIP MUST CONFORM WITH CURRENT
BUILDING REGULATIONS, BRITISH STANDARDS AND CODES OF PRACTICE.
COPYRIGHT OF THE DRAWING IS RESERVED BY GOULD BAXTER CONSULTANTS LTD
NO PART OF THIS DRAWING IS TO BE REPRODUCED WITHOUT THE WRITTEN
CONSENT OF GOULD BAXTER CONSULTANTS LTD

CLIENT:

Mr & Mrs D Phillips

PROJECT:

40 Mythen Close,
Cuckfield,
RH17 5LN

DRAWING:

Elevations - As Proposed

DATE	SCALE AT A3	DRAWN BY	SC
12.08.2025	1:50	CHECKED BY: MC	

JOB NO.	DRAWING NO.	REV.
GH811	PL.04	A