


FOR PLANNING
PURPOSES ONLY


NOT FOR CONSTRUCTION

TO BE READ IN CONJUNCTION WITH
STRUCTURAL ENGINEERS DRAWINGS,
DETAILS AND SPECIFICATIONS

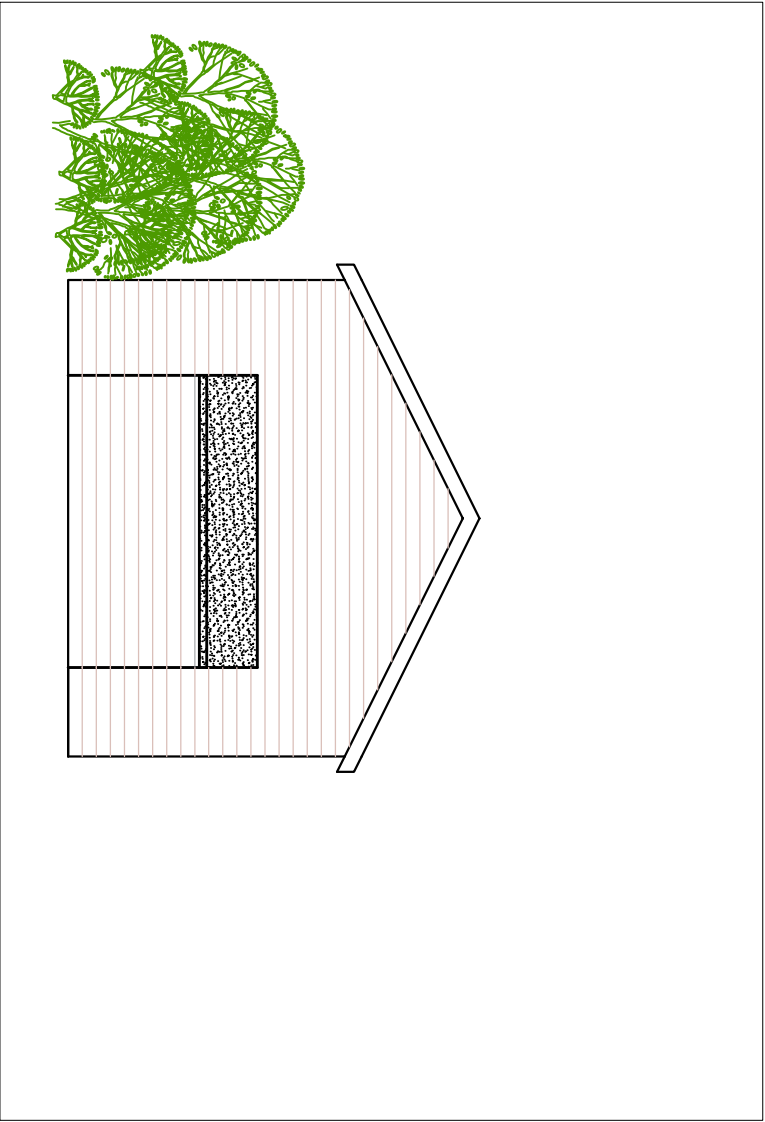


NORTH ELEVATION - AS EXISTING

SCALE @ 1:50 ON AN A3 SHEET

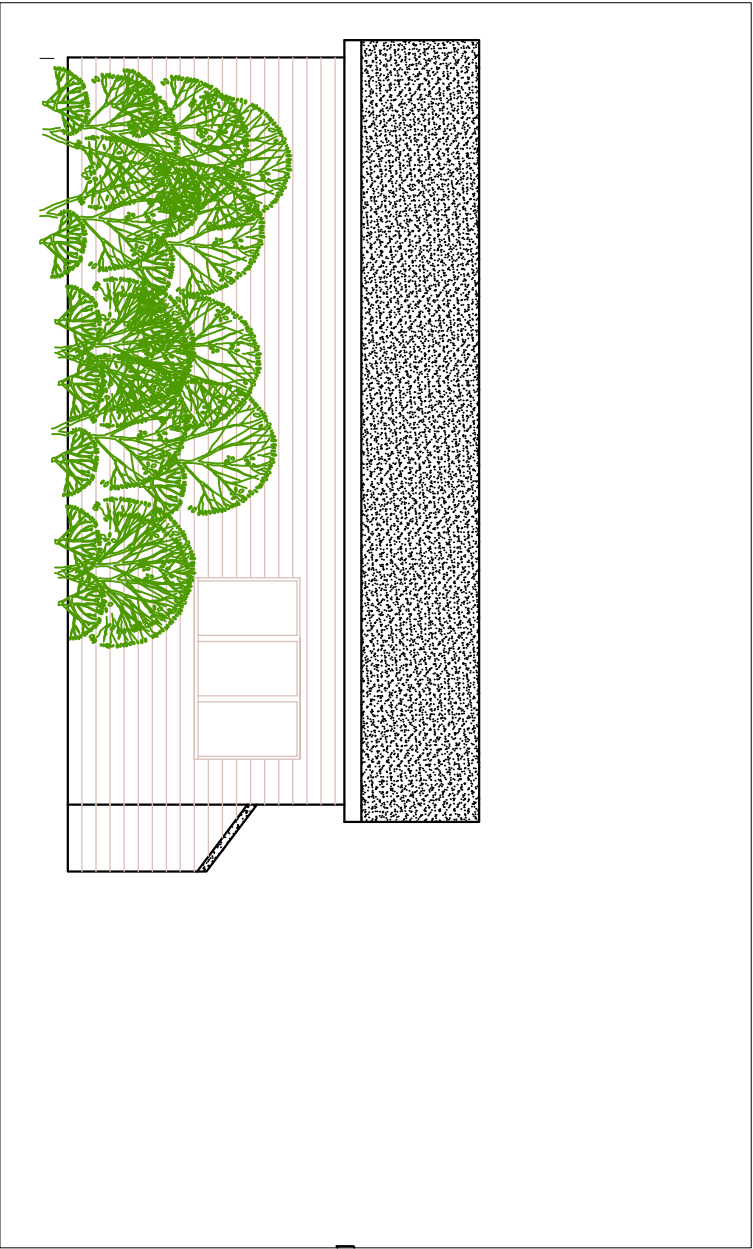


EAST ELEVATION - AS EXISTING

SCALE @ 1:50 ON AN A3 SHEET

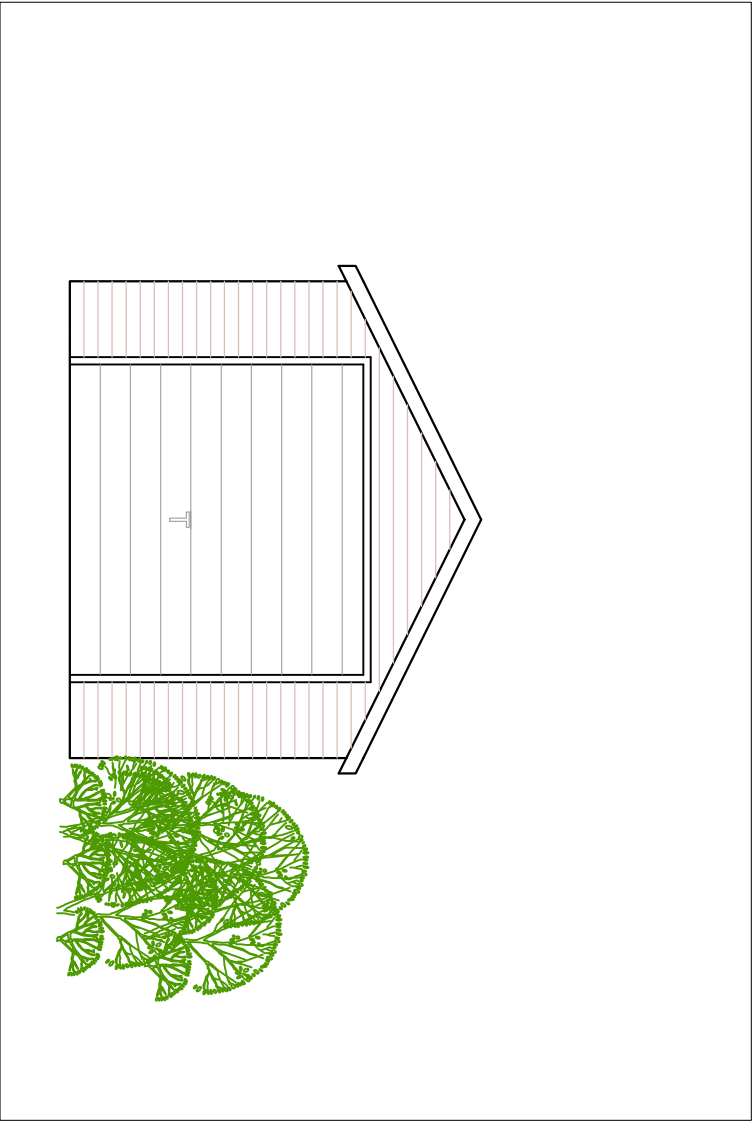

SOUTH ELEVATION - AS EXISTING

SCALE @ 1:50 ON AN A3 SHEET

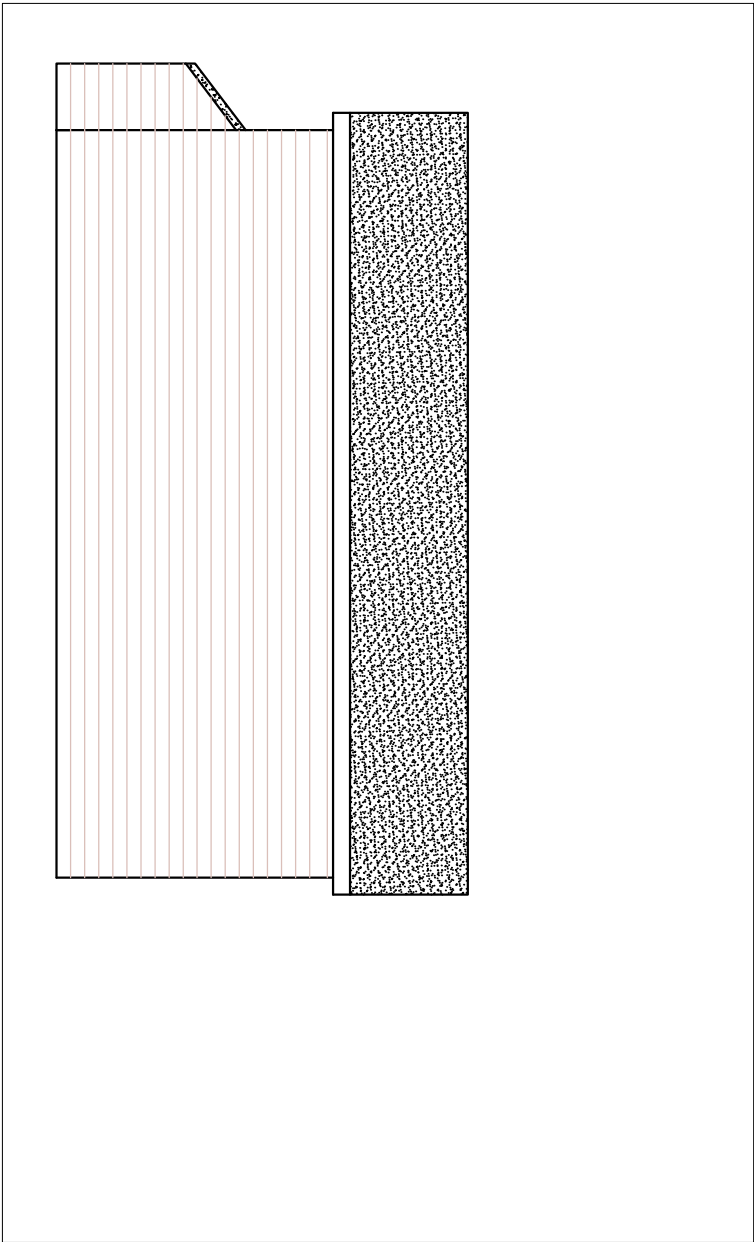

WEST ELEVATION - AS EXISTING

SCALE @ 1:50 ON AN A3 SHEET



VISUAL SCALE 1:50 @ A3

ELEVATIONS - AS EXISTING

SCALE @ 1:50 ON AN A3 SHEET

REV.	DATE	BY	AMENDMENT	CHK.			
PLANNING							
CLIENT: Mr & Mrs D Phillips							
PROJECT: 40 Mythen Close, Cuckfield, RH17 5LN							
DRAWING: Elevations - As Existing							
DATE	SCALE AT A3	DRAWN BY	SC	CHECKED BY MC			
12.08.2025	1:50						
JOB NO.	DRAWING NO.	REV.					
GH811	PL.05	A					