
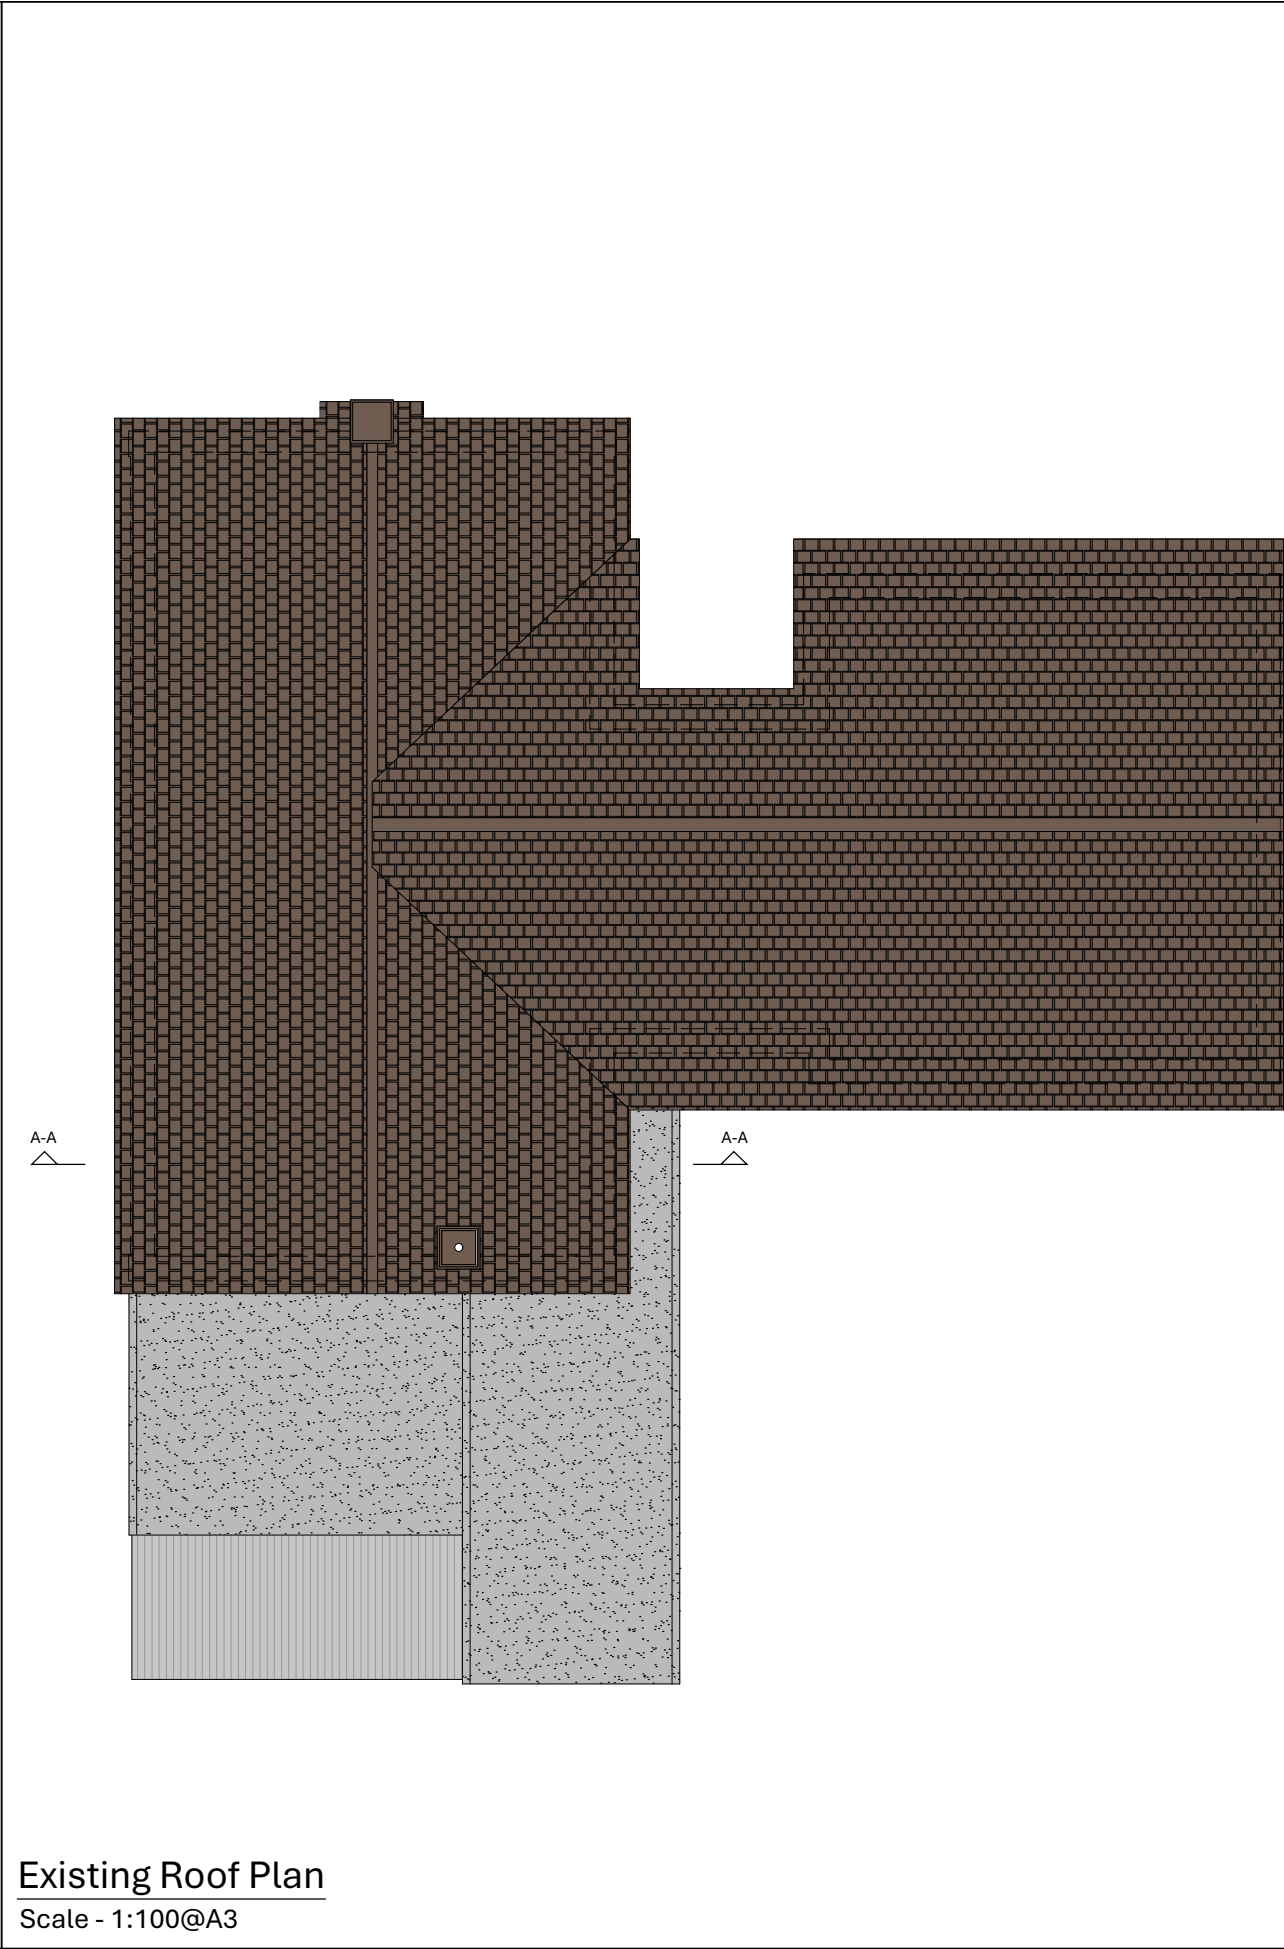


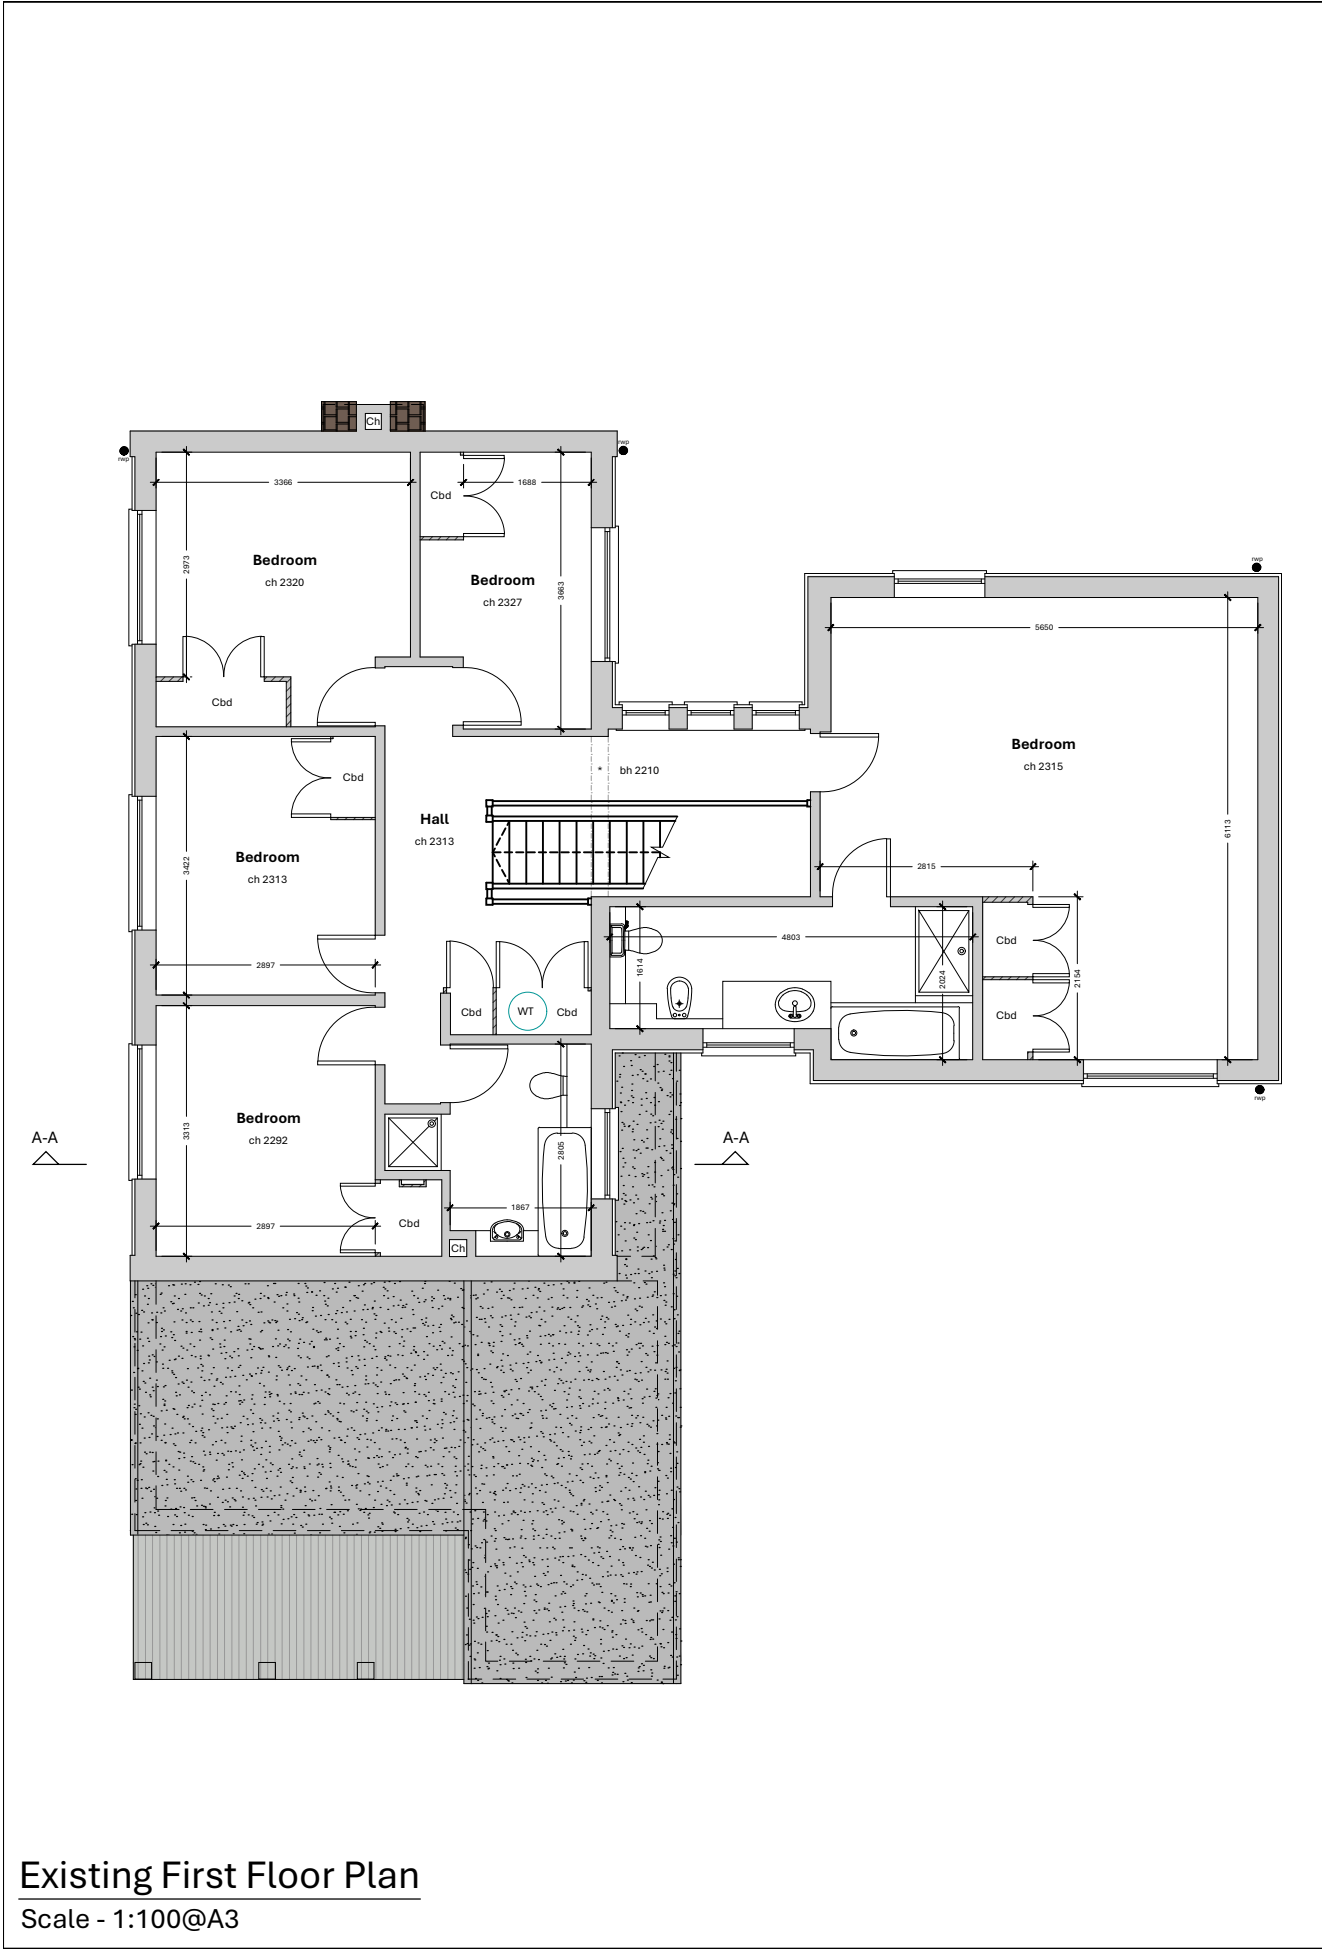

COPYRIGHT ©

DETAILS OF THIS DRAWING ARE THE COPYRIGHT OF ASPIRE ARCHITECTURAL & SURVEYING LTD AND MUST NOT BE REPRODUCED OR COPIED WITHOUT PRIOR WRITTEN CONSENT.

ANY ERRORS OR OMISSIONS ARE TO BE REPORTED TO THE ARCHITECT IMMEDIATELY.

ALL PROPOSED ROAD AND JUNCTION ALTERATIONS SUBJECT TO HIGHWAYS ENGINEERS DETAILED DESIGN.

REMOVAL OF ANY EXISTING TREE AND LANDSCAPED AREAS SUBJECT TO NEGOTIATIONS WITH LOCAL AUTHORITY PLANNING DEPT AND OTHER STATUTORY CONTROLS.

ALL DRAWINGS TO BE READ IN CONJUNCTION WITH STRUCTURAL ENGINEERS DRAWINGS AND ALL RELATED ARCHITECTS AND CONSULTANT DRAWINGS AND OTHER RELEVANT INFORMATION.

ANY CHANGES TO THE DRAWN DESIGN DURING CONSTRUCTION WORK SHOULD BE RECORDED AND REPORTED TO THE DESIGNER IMMEDIATELY.

ASPIRE ARCHITECTURAL & SURVEYING LTD WILL NOT TAKE RESPONSIBILITY FOR ANY VARIATION MADE BY OTHERS TO THE DESIGN AND CONSTRUCTION DETAIL CONTAINED WITHIN THIS DRAWING.

Legend

- Existing Masonry Wall
- Existing Stud Wall
- Existing Joist / Rafter
- Proposed Blockwork
- Proposed Brickwork
- Proposed Studwork
- Demolition
- Existing Beams
- Proposed Beams
- Existing Foul Drainage
- Proposed Foul Drainage
- Surface Water Drainage
- Existing Skylights
- Proposed Skylights

All structural work shown in blue indicates general requirements only. For full and accurate information, please review and follow the Structural Engineer's design and calculations in strict accordance.

REV	DATE	VARIATION
-	-	-



ASPIRE
Architecture & Surveying

www.aspireas.co.uk
Office 3, Richmond House,
Forsyth Road,
Woking,
Surrey,
GU21 5SB
Tel: 01932 988520

Project
Hoadlye, Crawley Down Road, Felbridge, East Grinstead,
East Sussex, RH19 2PS

Title
Existing First Floor and Roof Plan

Drawn By AG	Checked Aspire	Date Apr 26
----------------	-------------------	----------------

Drawing Number 2808-102	Revision -	Scale 1:100@A3
----------------------------	---------------	-------------------

Client
-

Planning