


General Notes

- All dimensions are to be checked onsite. Do not scale from these drawings.
- Structural information on drawings is shown for quick reference only. Refer to Structural Engineers drawings and calculations for construction information.
- Building Regulations compliance is the responsibility of the contractor.


Key - Annotations

- Existing wall
- Proposed wall
- Wall removed
- Levels
- RWP Rainwater pipe
- SVP/SS Soil vent pipe/stub stack
- GULLY Gully
- Boiler
- Electrical consumer board
- Gas/Electric meter
- Inspection Chamber


C: Window cill height
H: Window head height
DH: Door head height

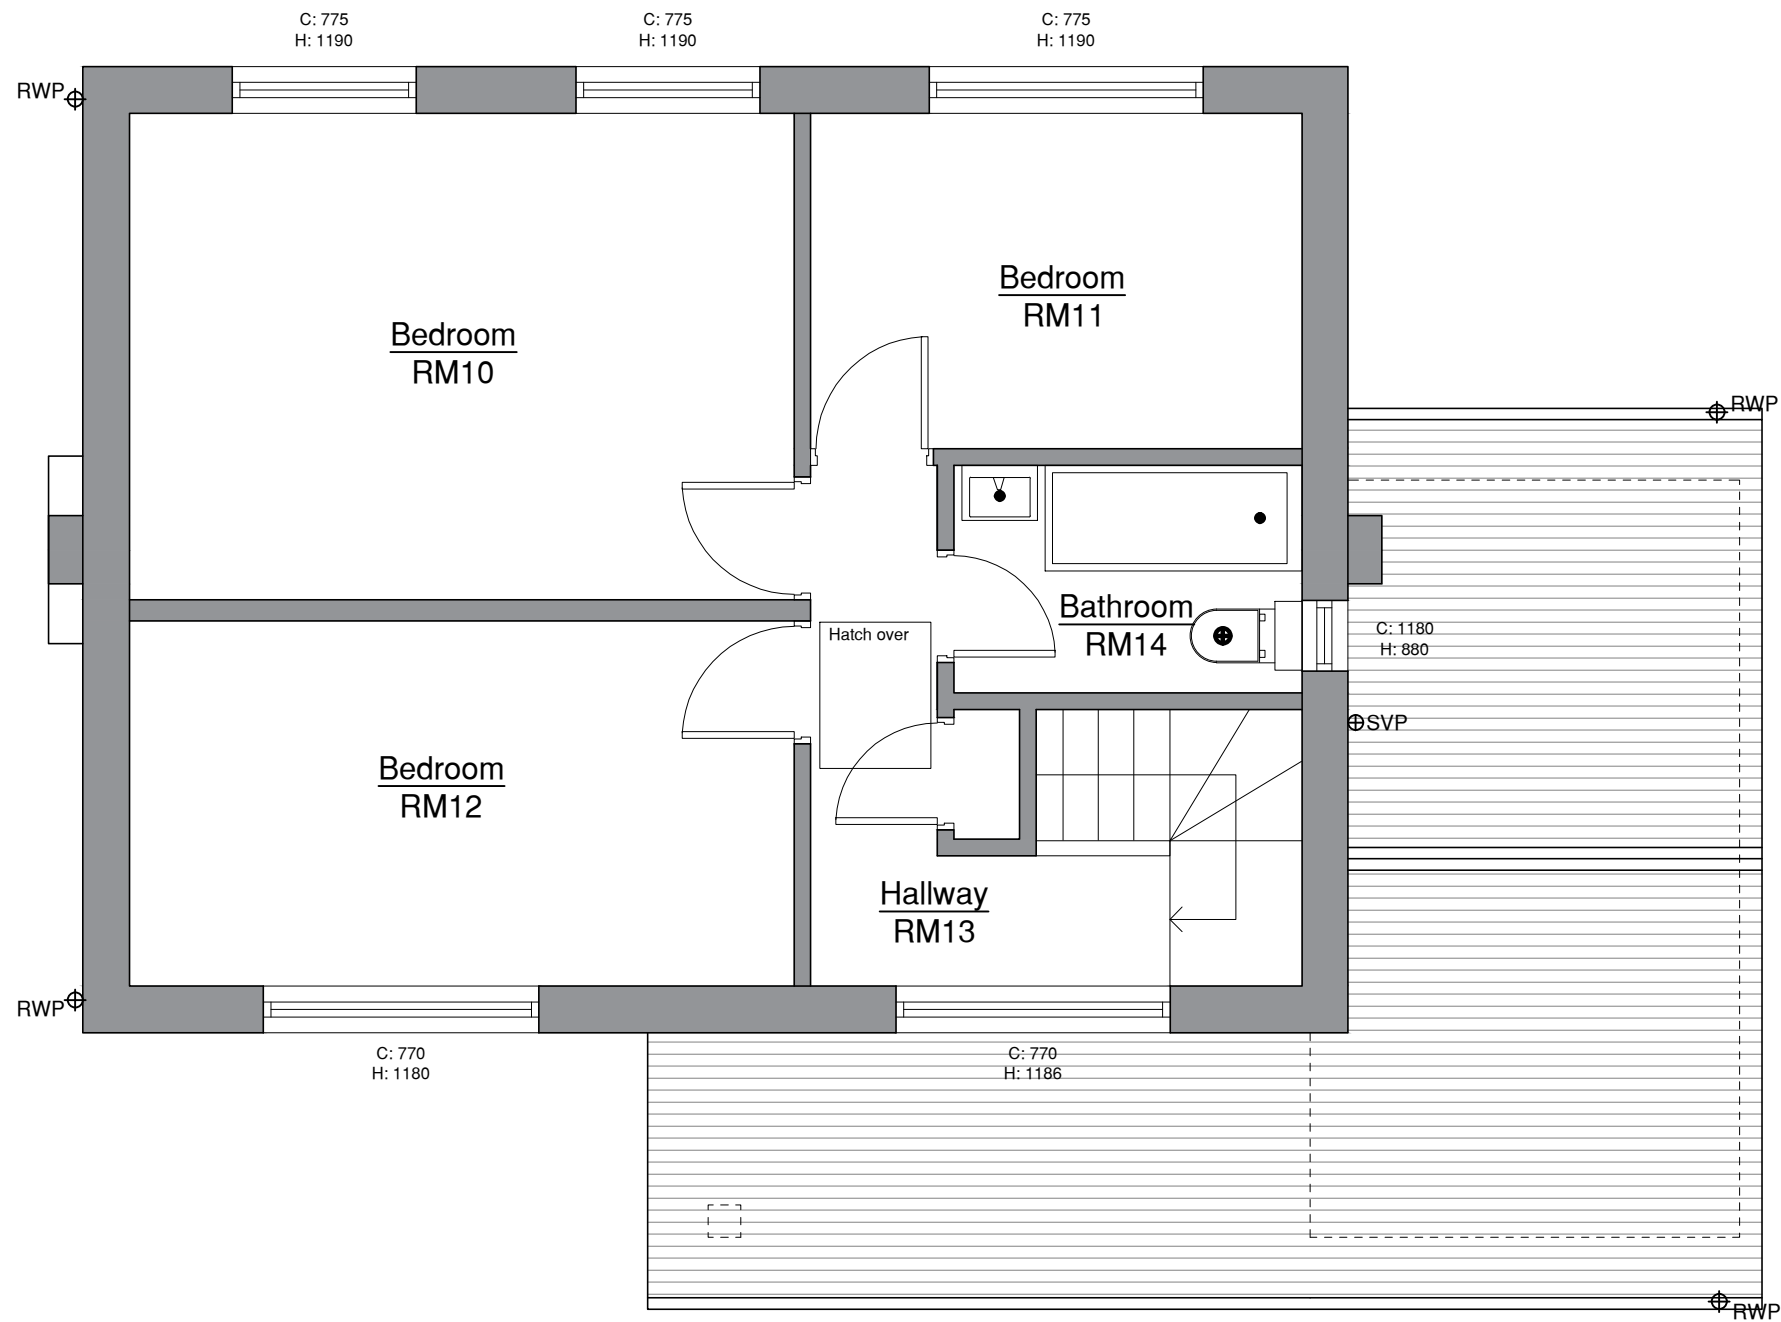


Existing First Floor Plan 1:50

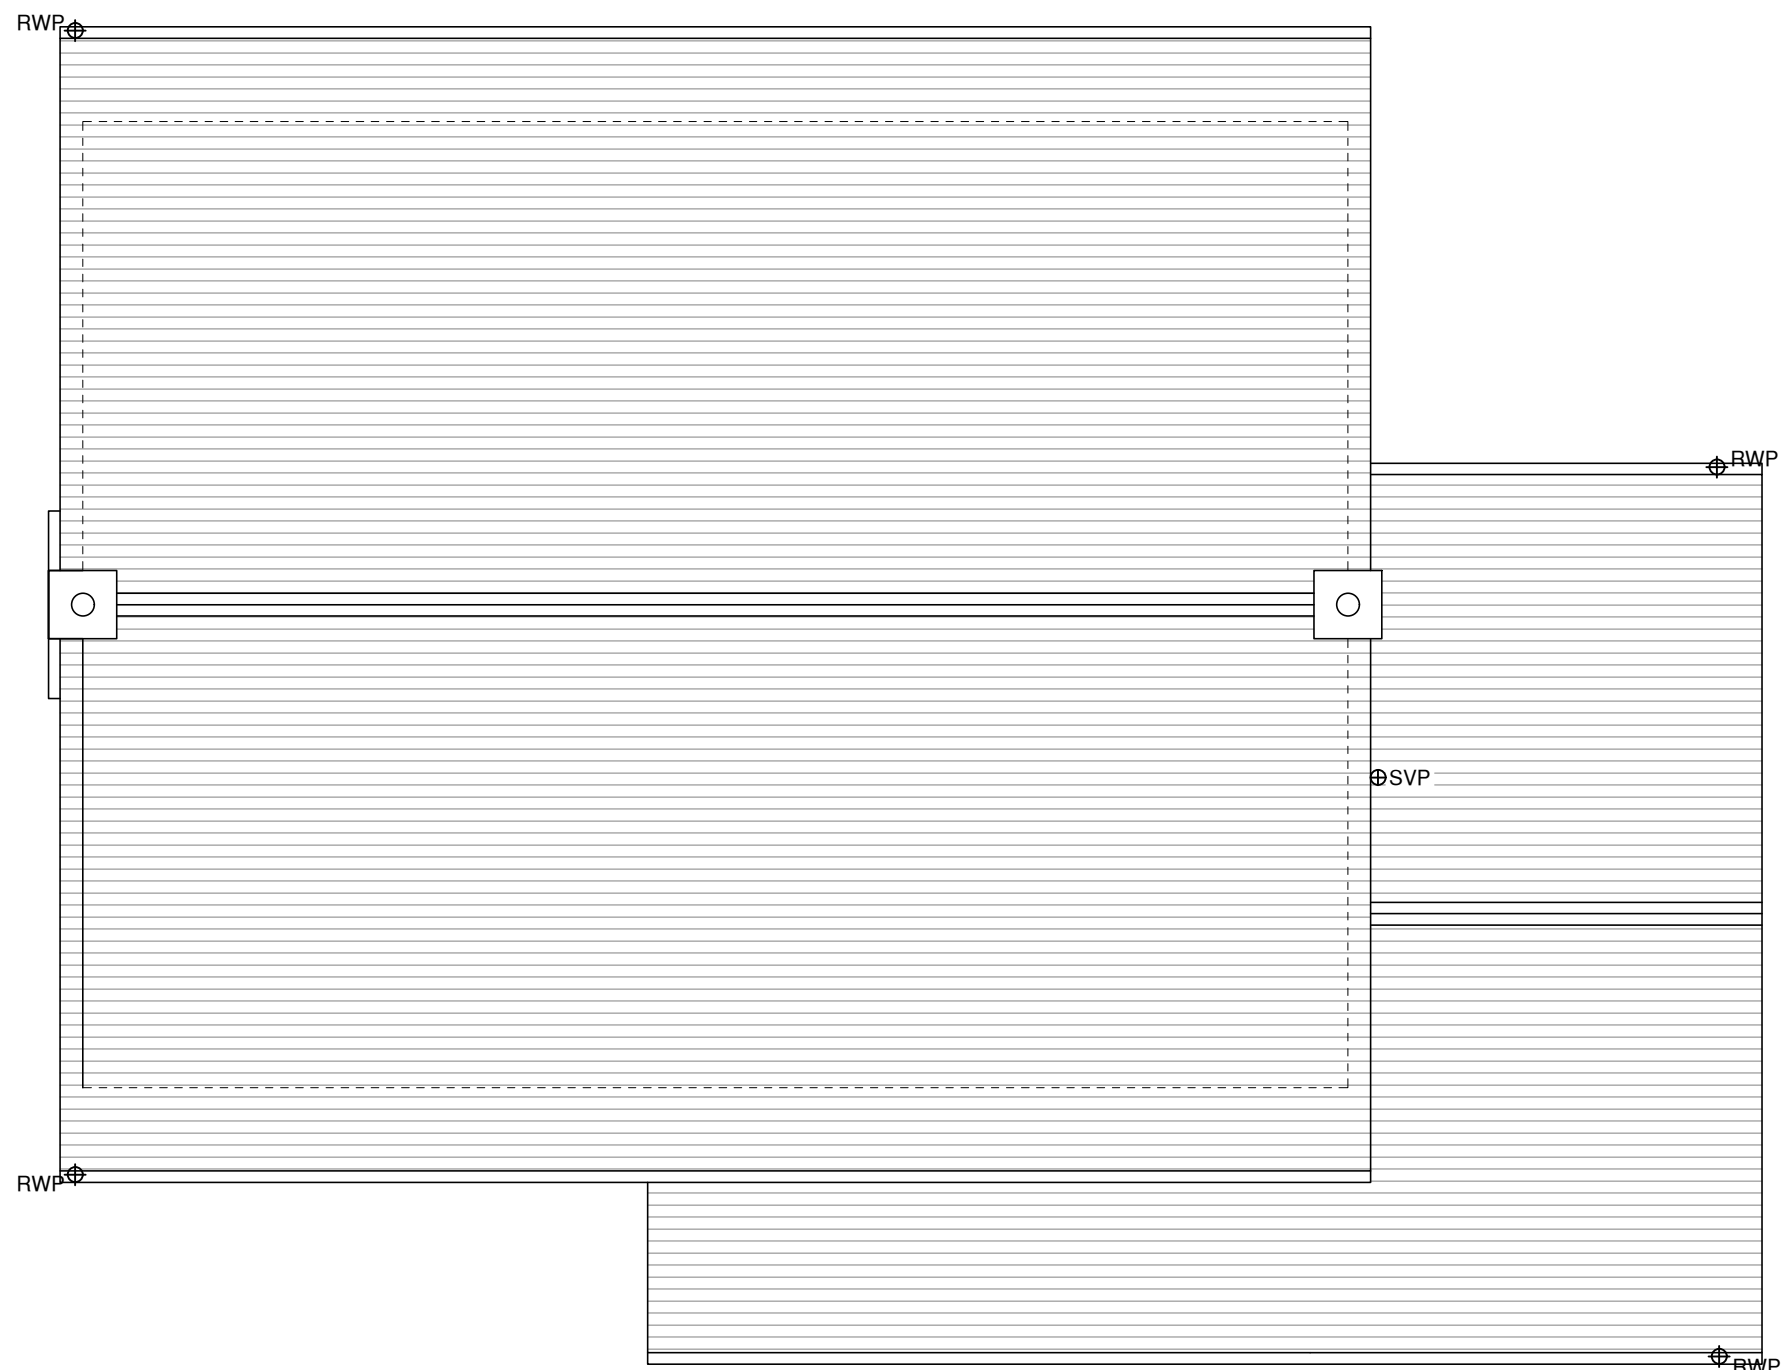


Existing Roof Plan 1:50

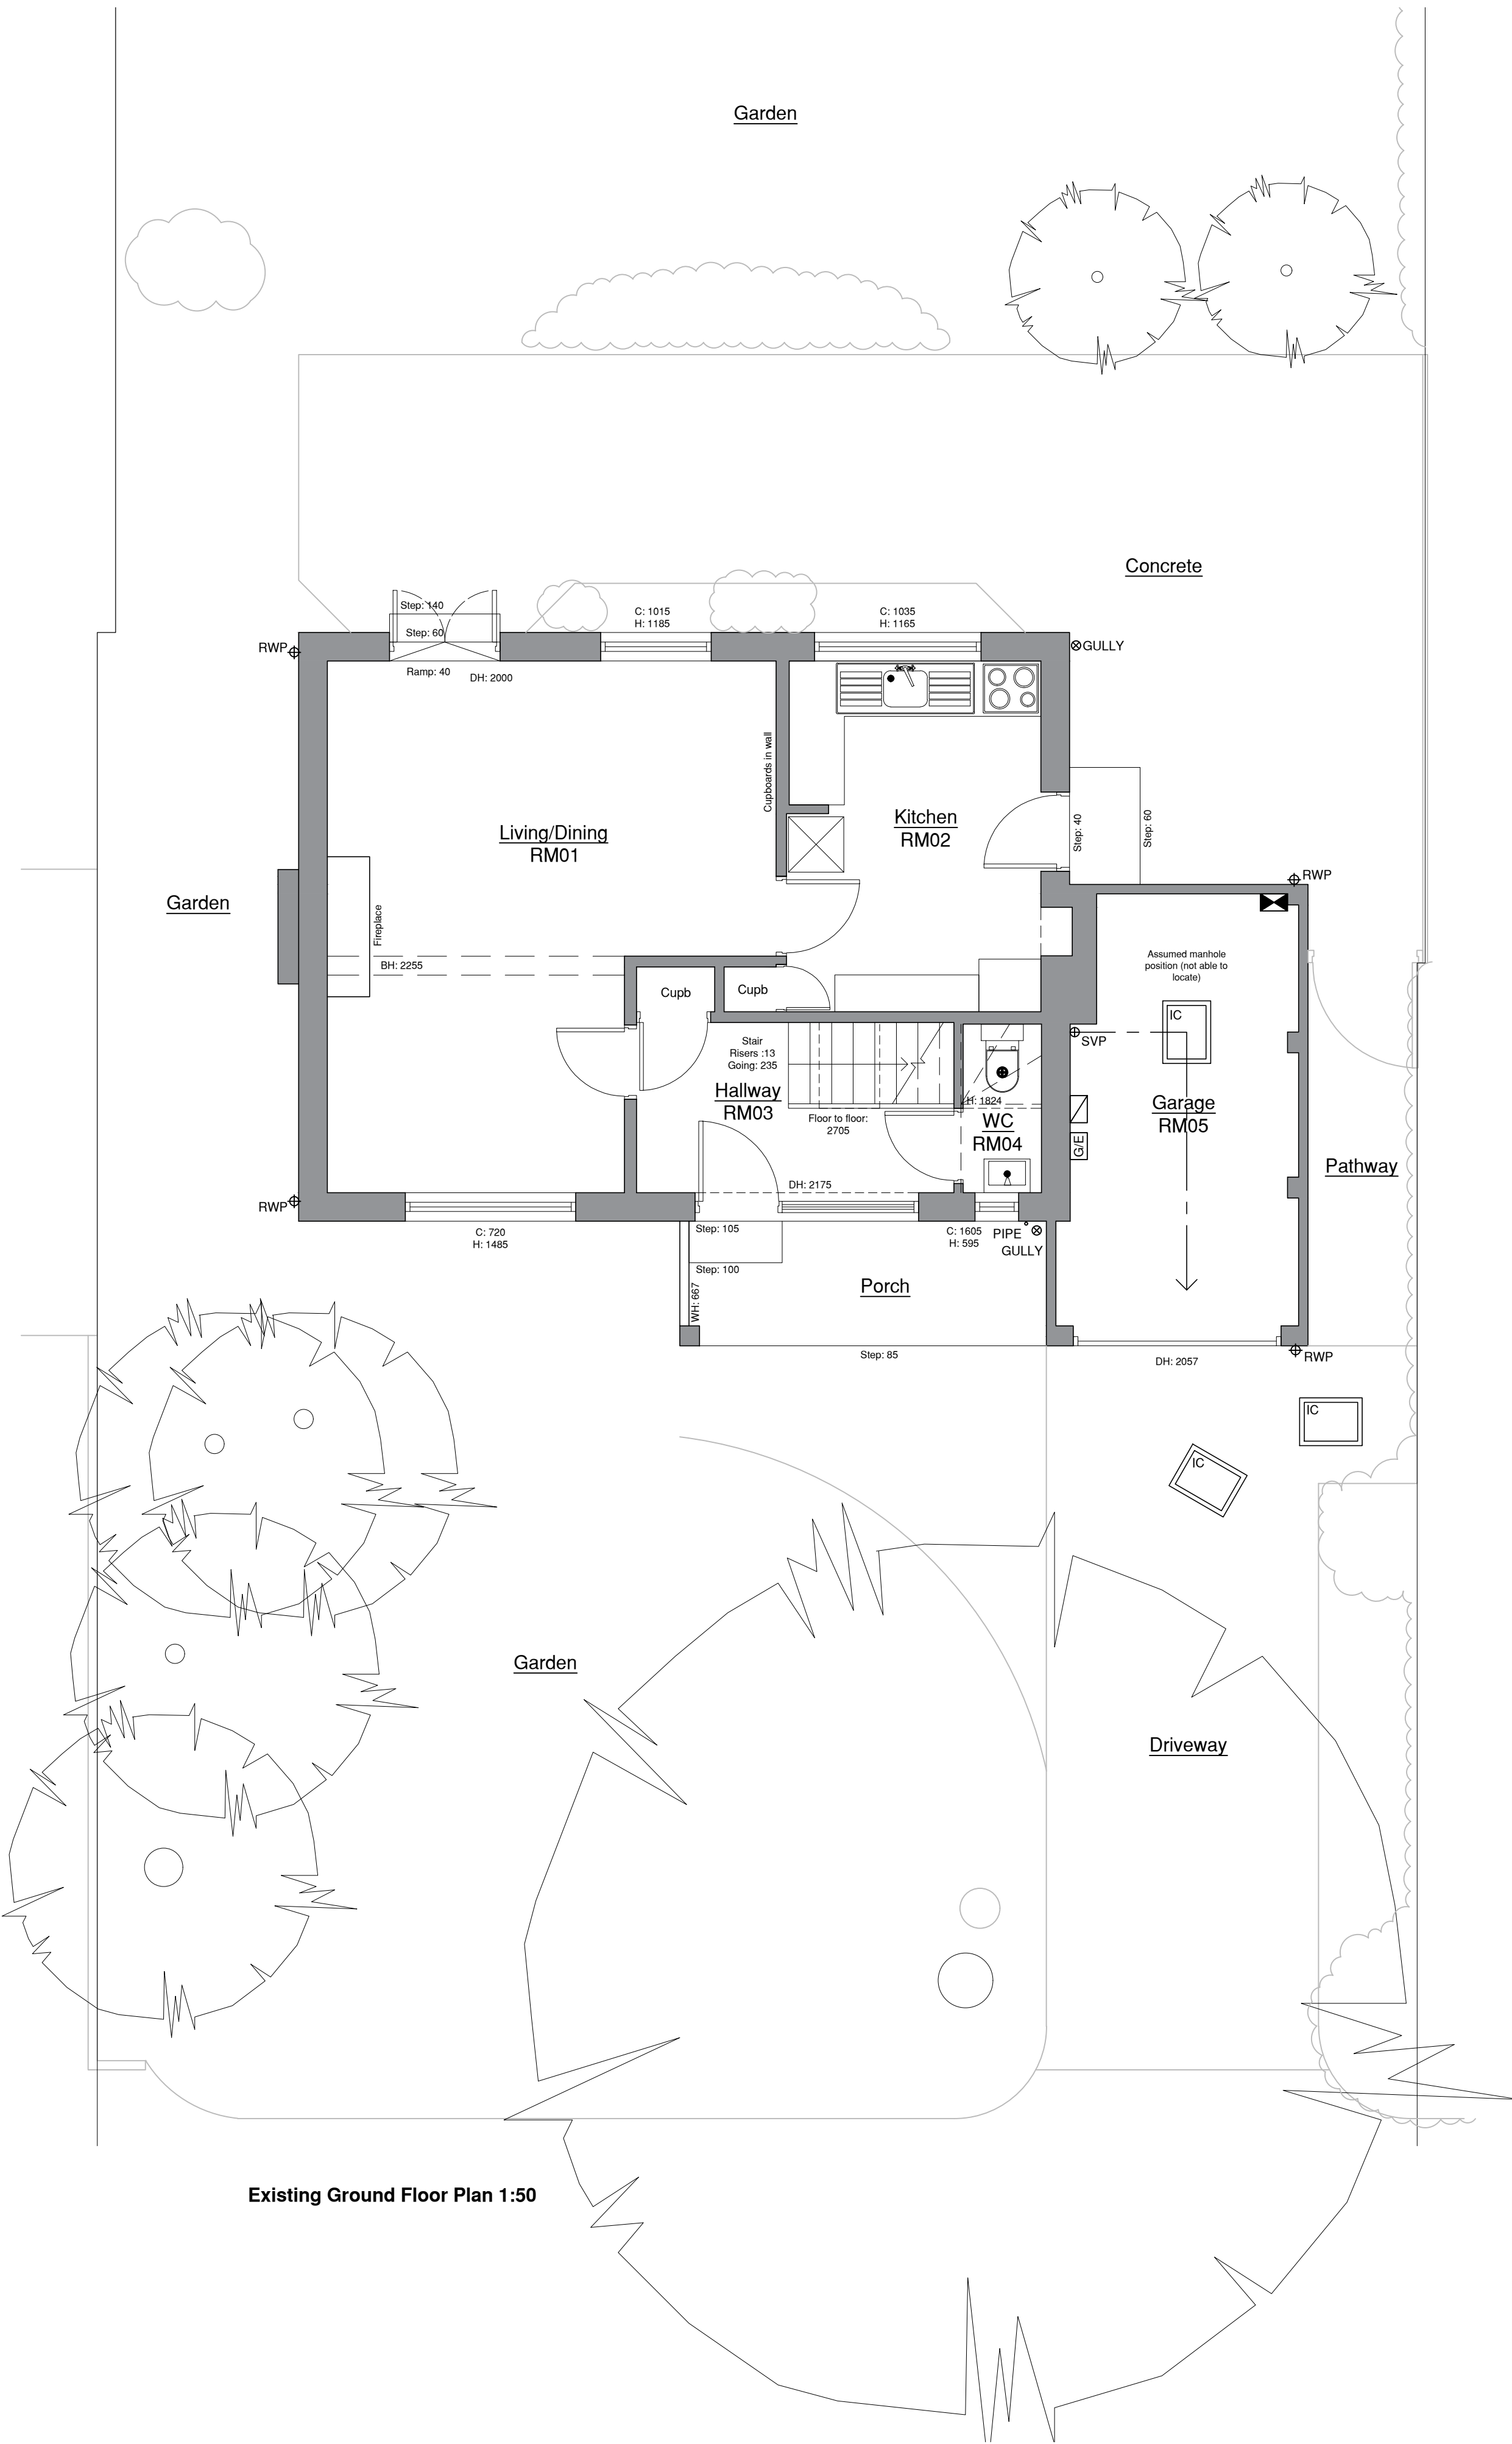

Existing Ground Floor Plan 1:50

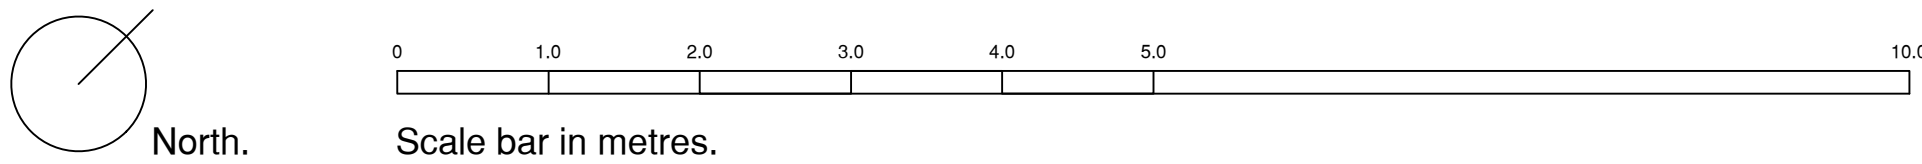

Rev	Date	Description
-----	------	-------------

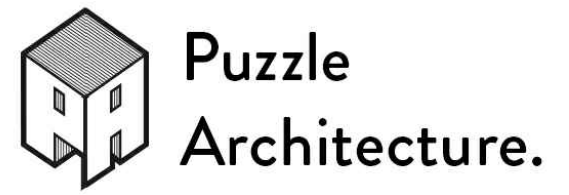

puzzlearchitecture.co.uk
contact@puzzlearchitecture.co.uk



Planning

Drawing Ref
Existing Floor Plans

Project
34 Finches Park Rd, Lindfield,
Haywards Heath RH16 2DA

Project No		Drawing No	Rev
38.23.FPR		001	
Drawn	Checked	Scale	Date
LC	LC	1:50 @ A1	07.02.24