

General Notes


- All dimensions are to be checked onsite. Do not scale from these drawings.
- Structural information on drawings is shown for quick reference only. Refer to Structural Engineers drawings and calculations for construction information.
- Building Regulations compliance is the responsibility of the contractor.

Key - Annotations

- Existing wall
- Proposed wall
- Wall removed
- Levels
- ±0.000
- ⌀ RWP Rainwater pipe
- ⌀ SVP/SS Soil vent pipe/stub stack
- ⌀ GULLY Gully
- Boiler
- Electrical consumer board
- Gas/Electric meter
- IC Inspection Chamber
- C: Window cill height
- H: Window head height
- DH: Door head height




Existing Front Elevation 1:50

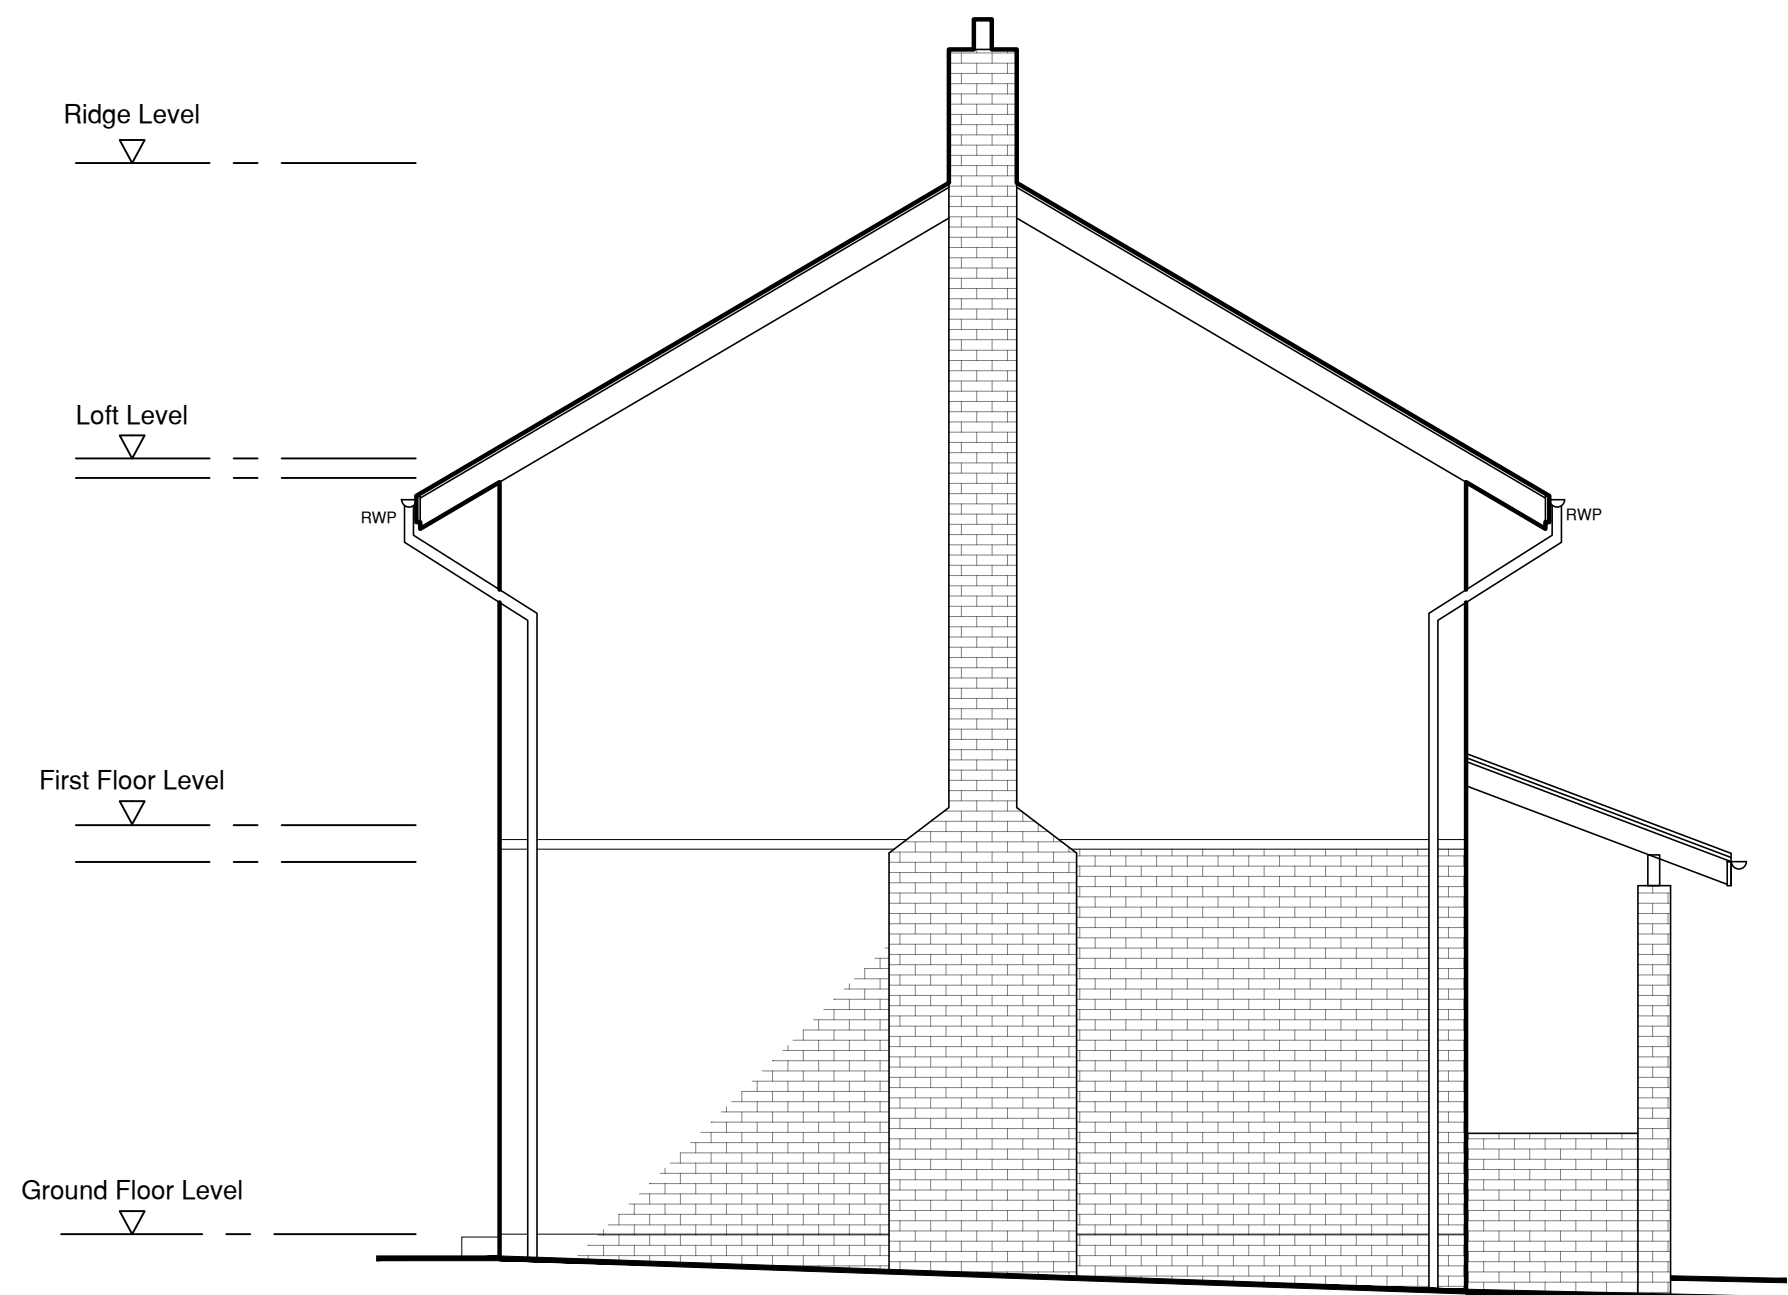


Existing Side Elevation 1:50




Existing Rear Elevation 1:50

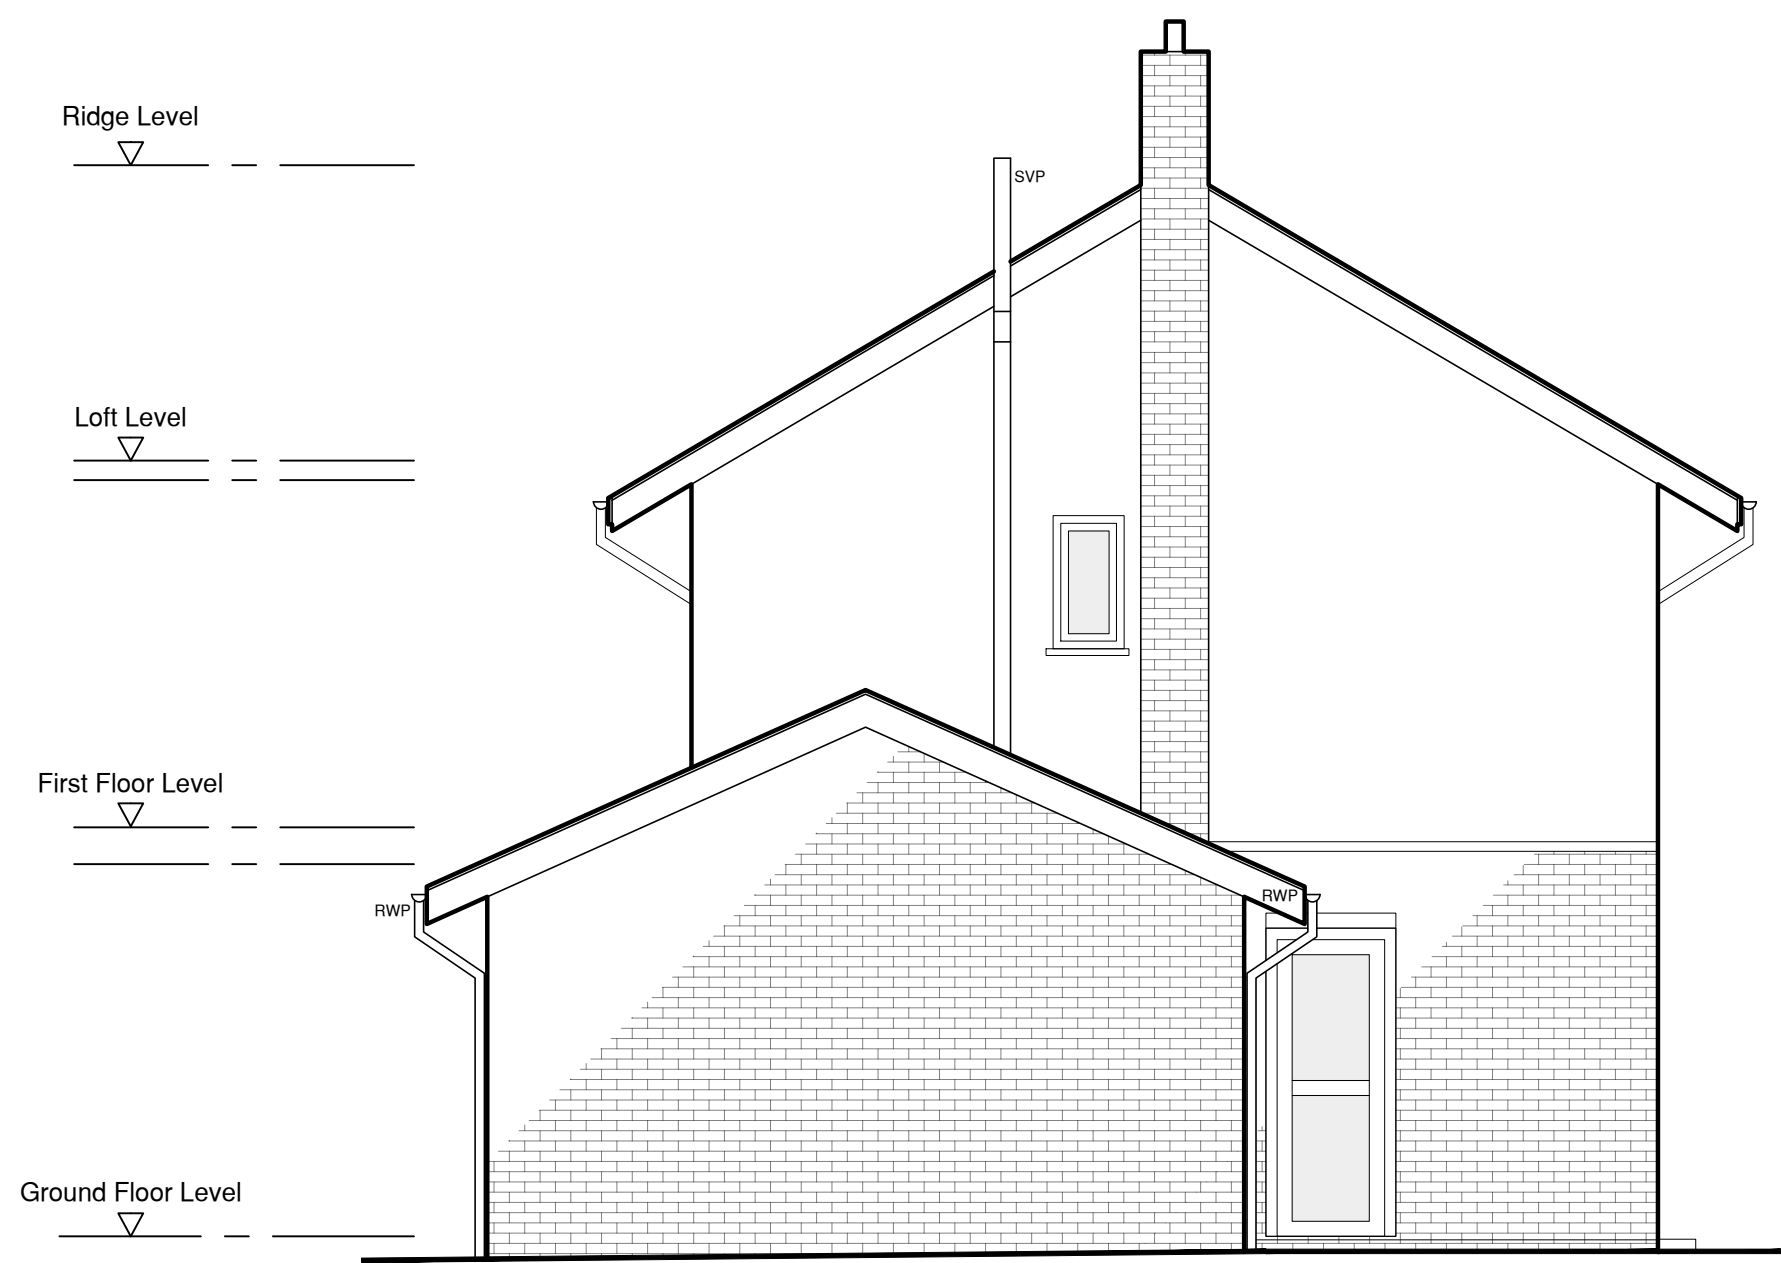

Existing Side Elevation 1:50

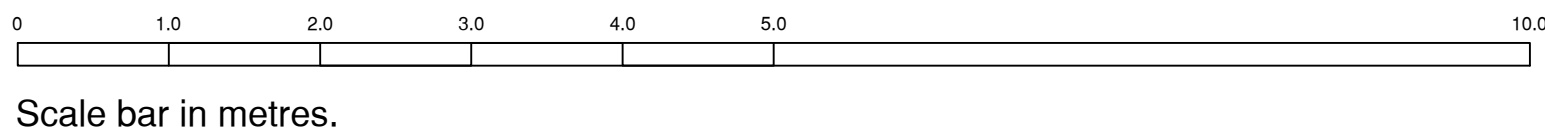

Rev	Date	Description
-----	------	-------------

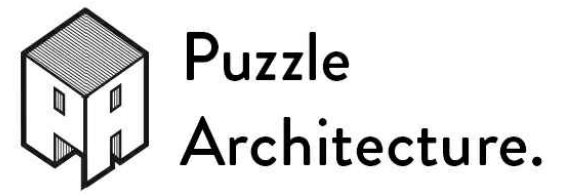

puzzlearchitecture.co.uk
contact@puzzlearchitecture.co.uk



Planning

Drawing Ref
Existing Elevations

Project
**34 Finches Park Rd, Lindfield,
Haywards Heath RH16 2DA**

Project No	Drawing No	Rev
38.23.FPR	002	
Drawn	Checked	Scale
LC	LC	1:50 @ A1
Date	07.02.24	