


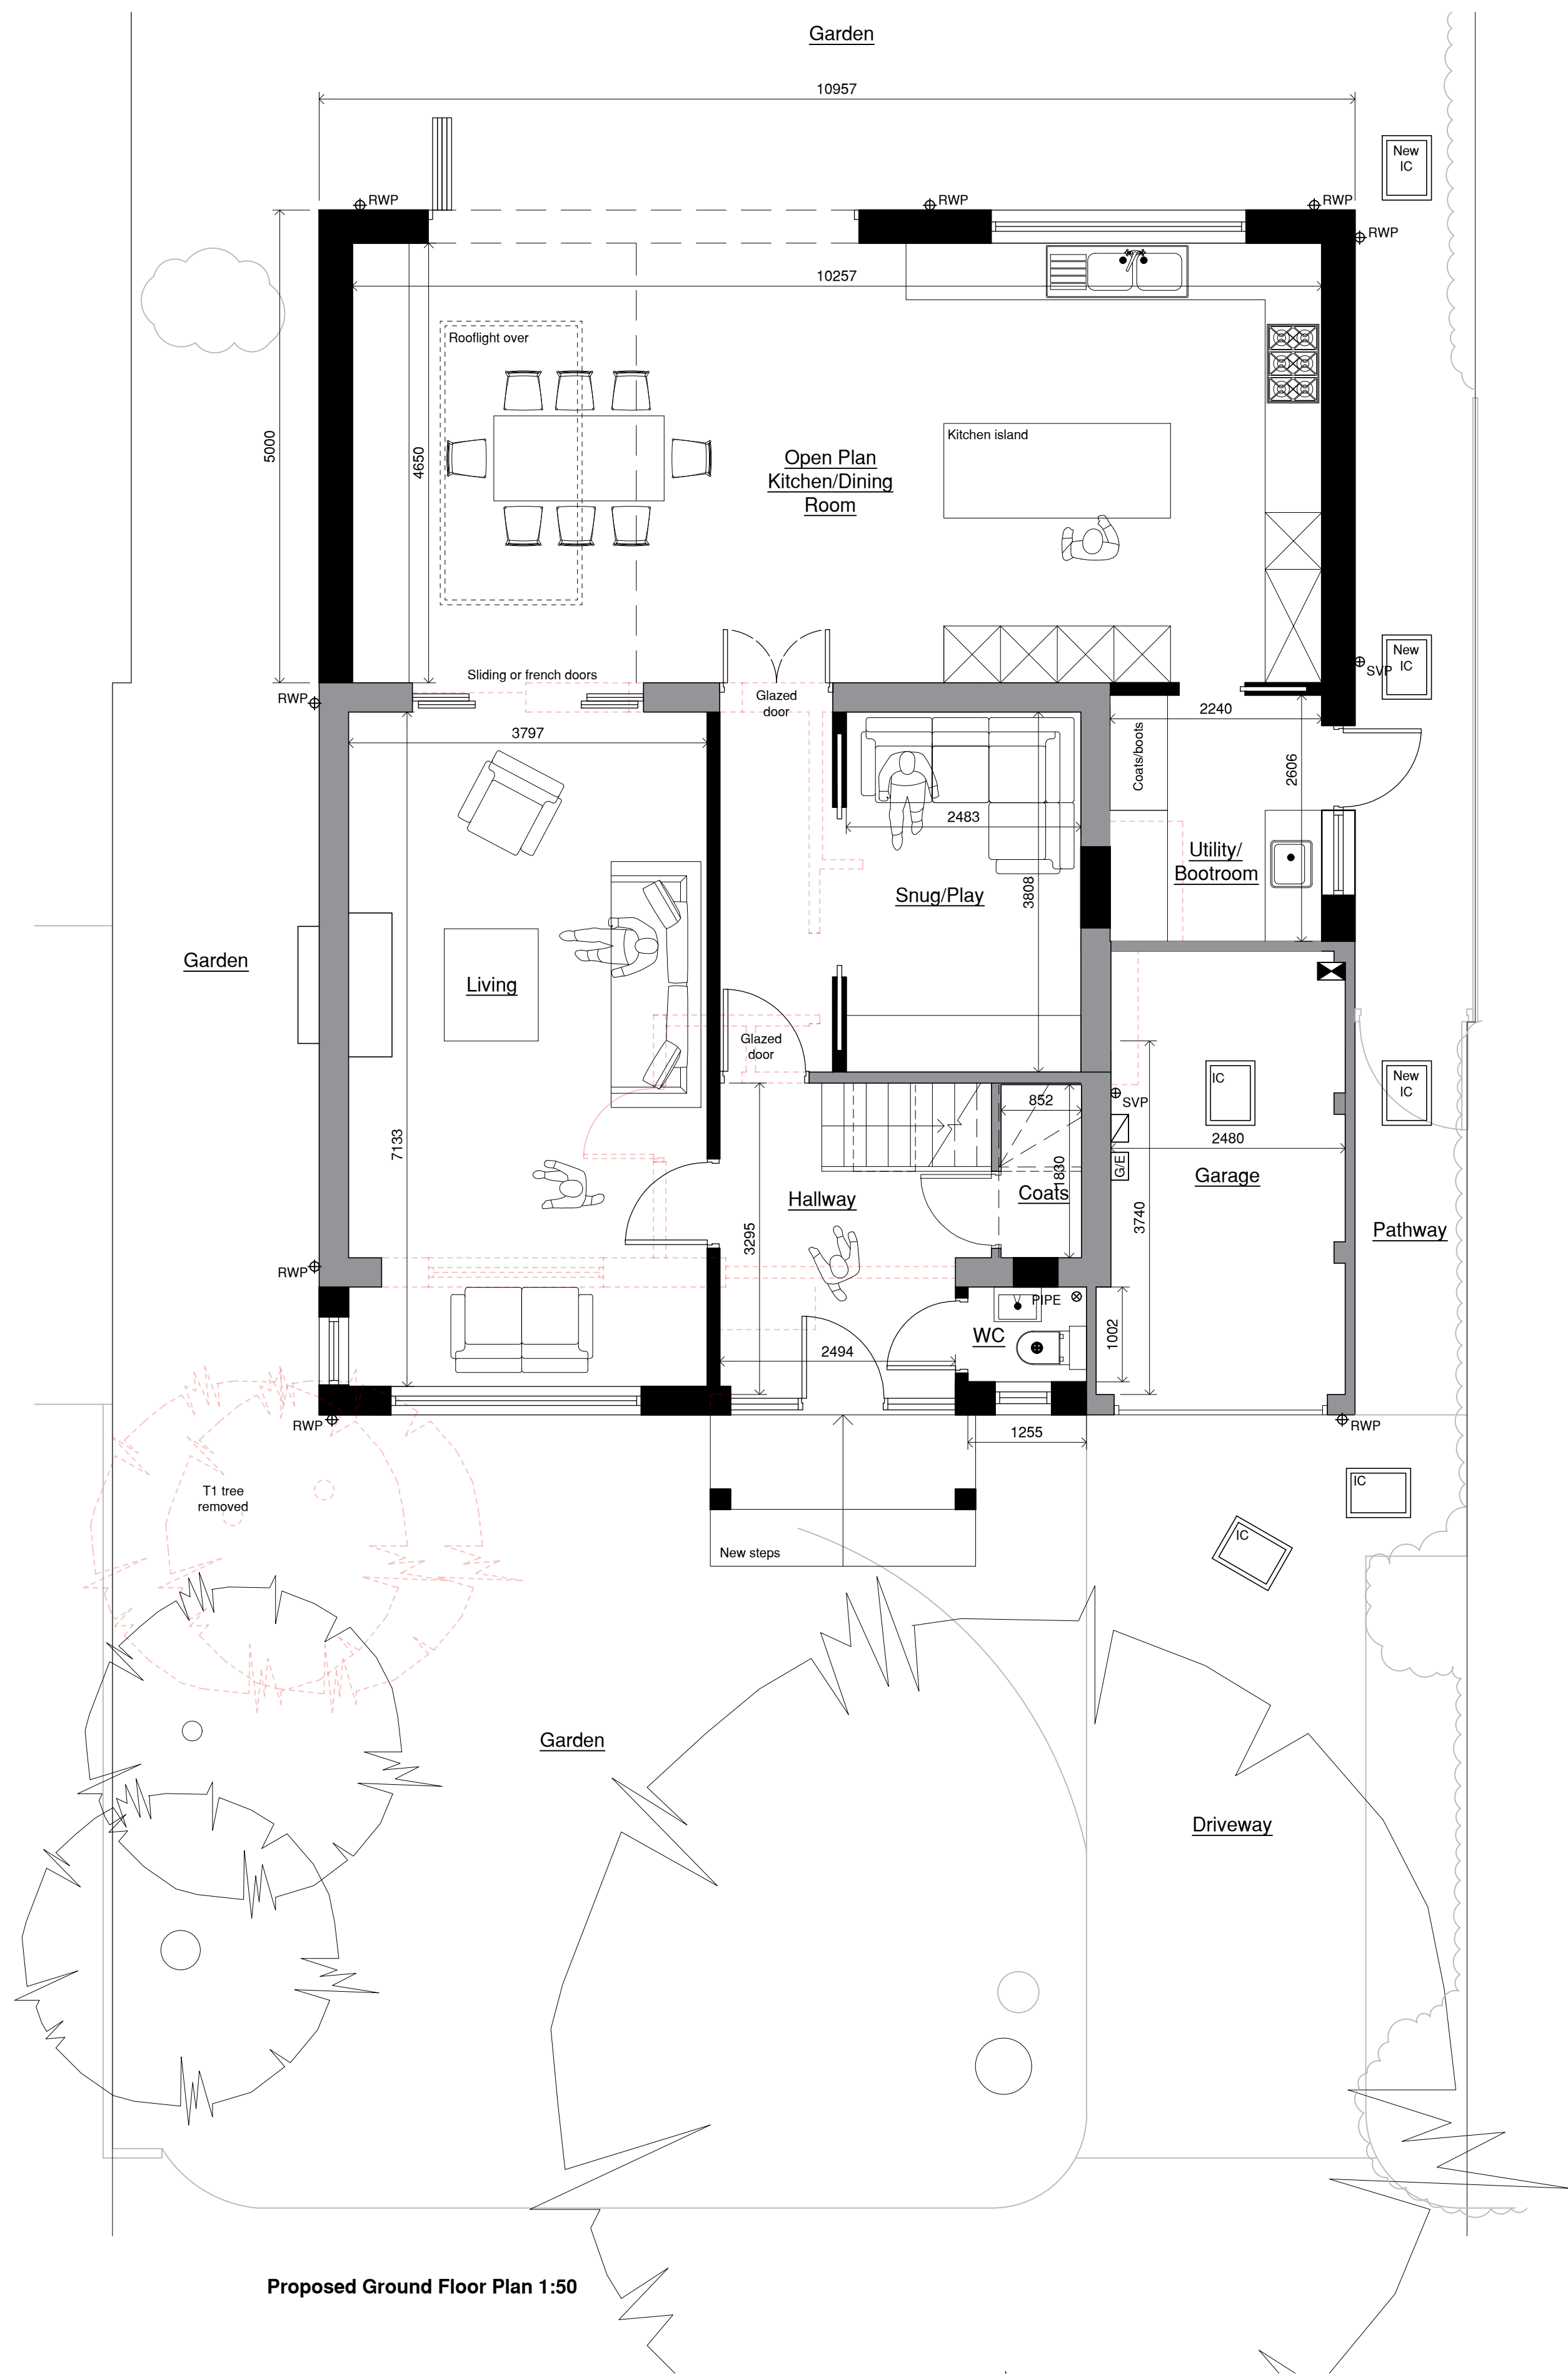


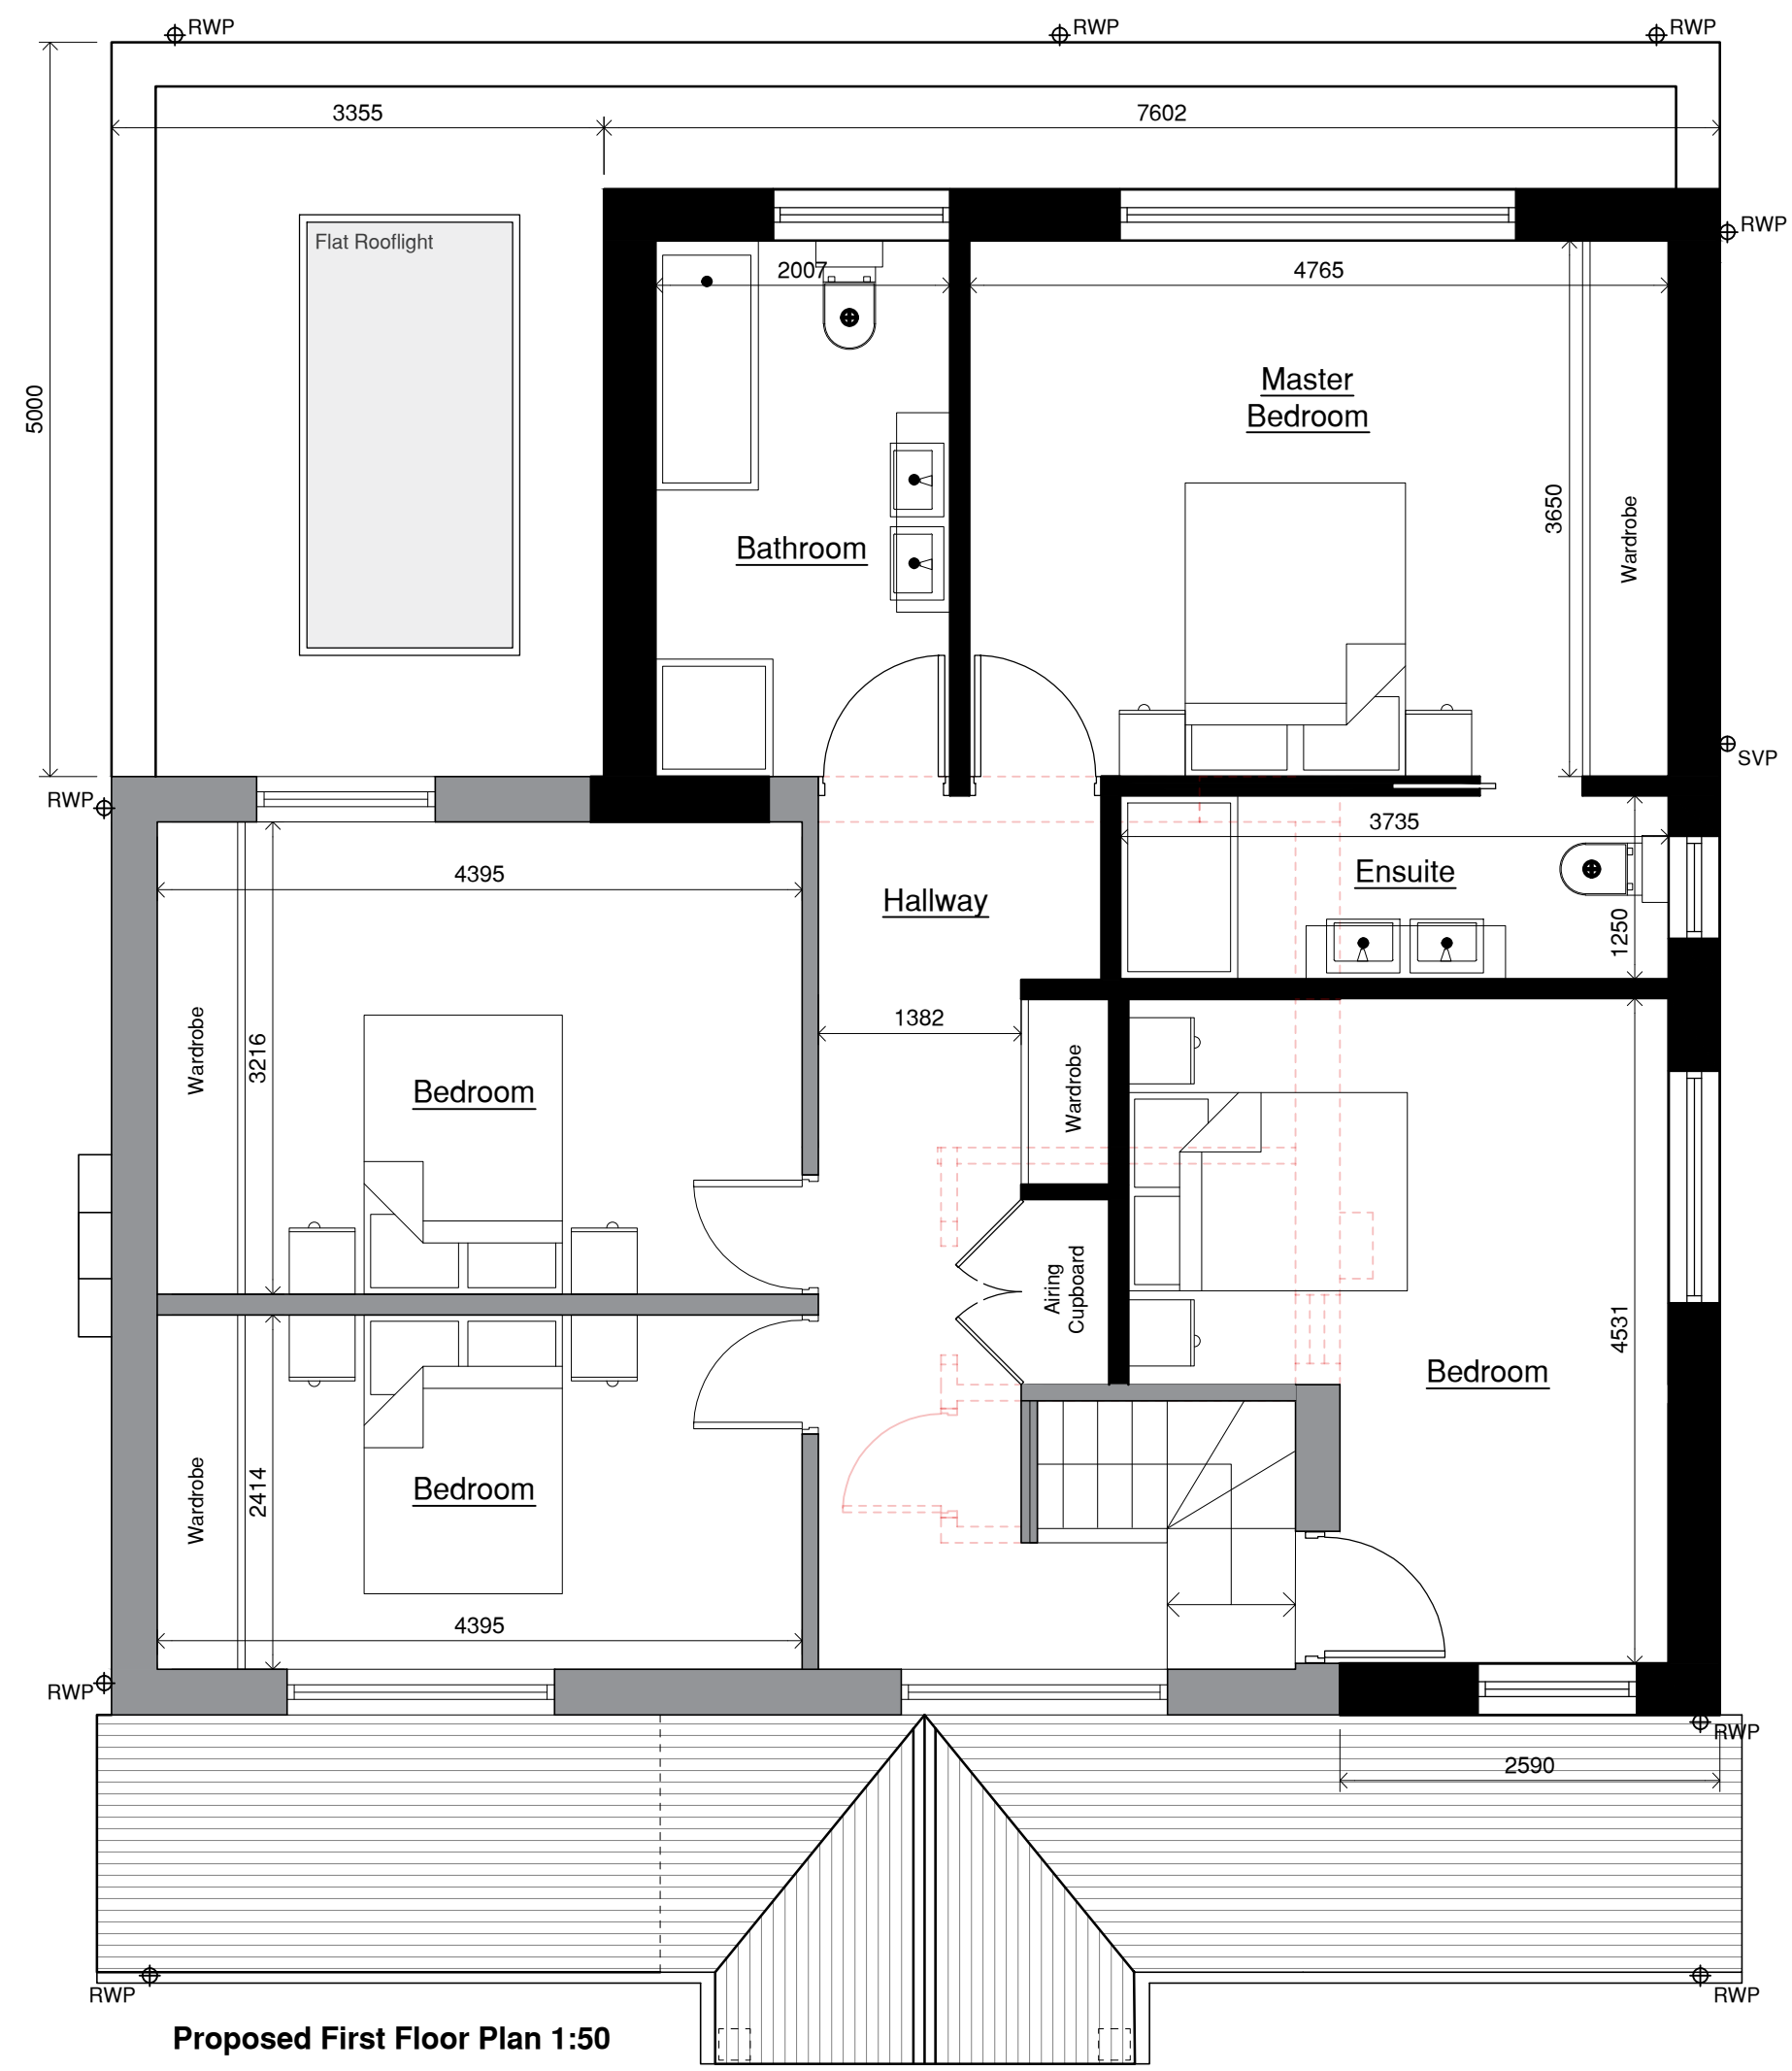

Proposed Ground Floor Plan 1:50

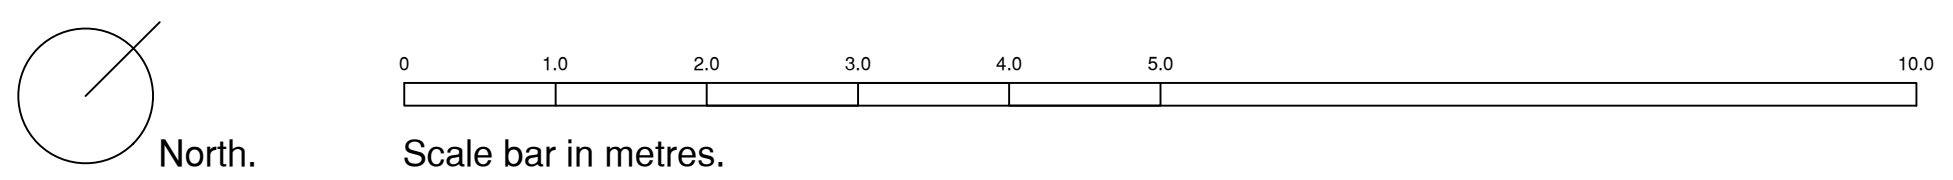

Proposed First Floor Plan 1:50

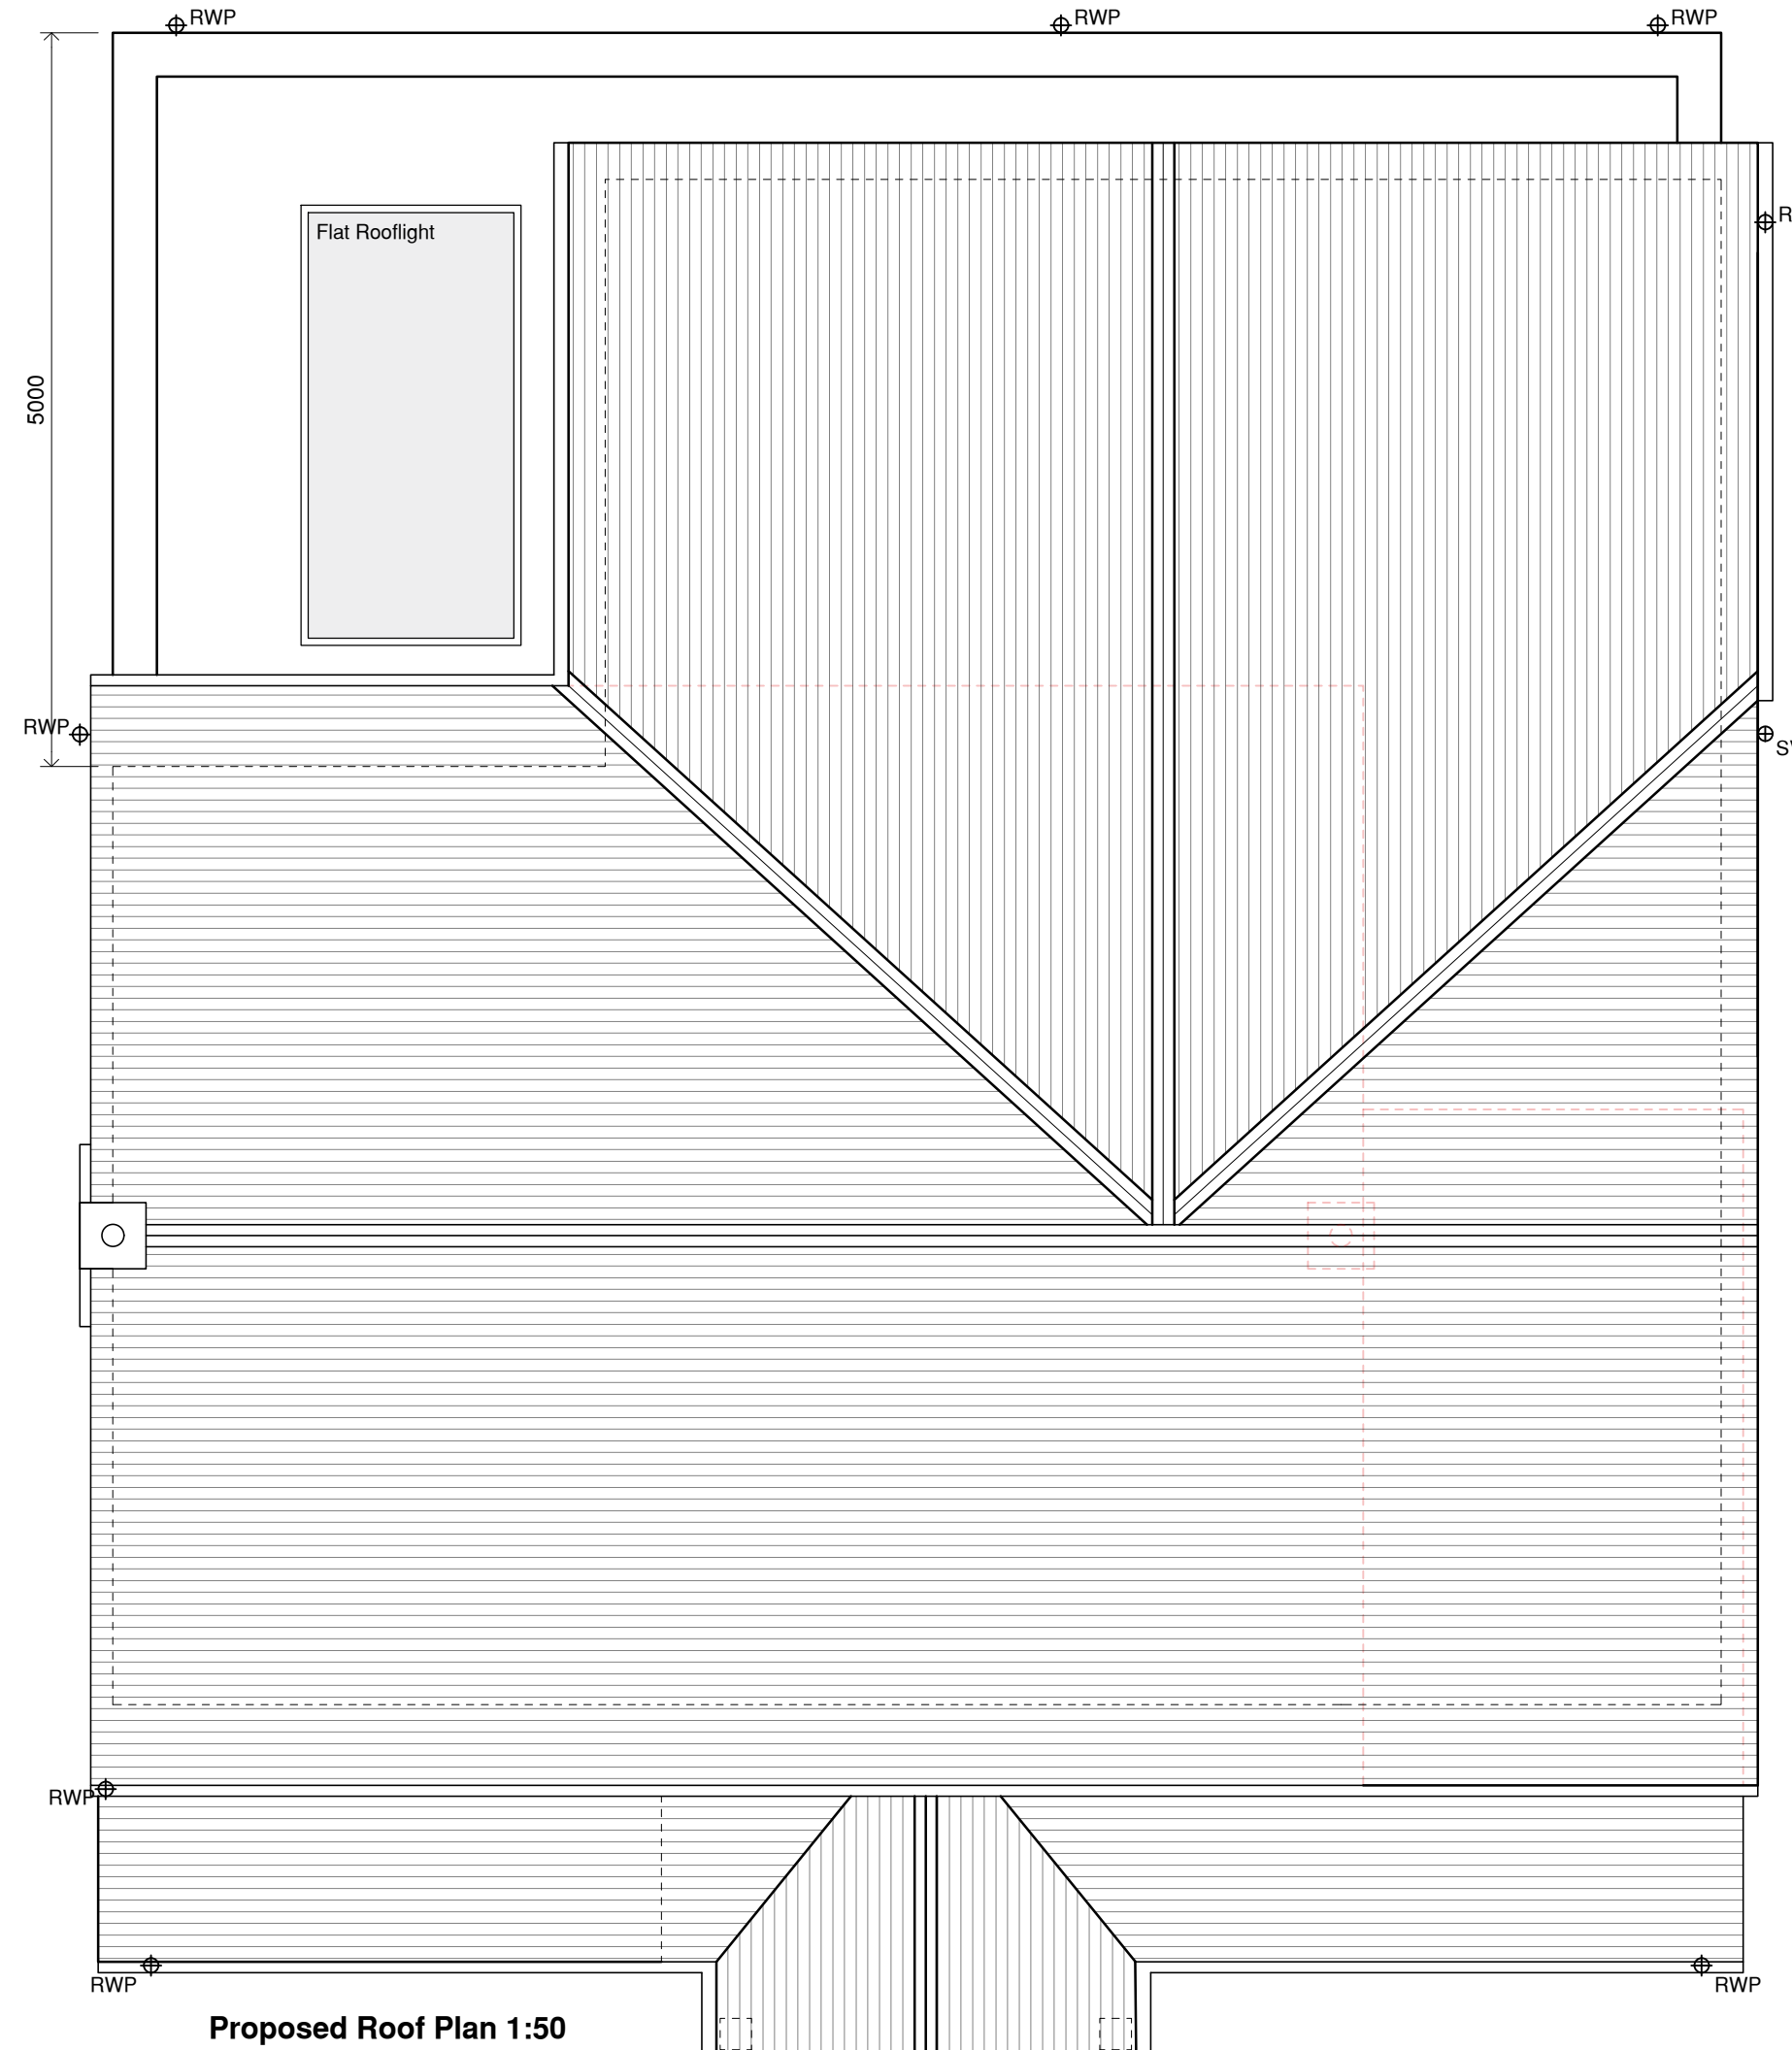

Proposed Roof Plan 1:50

General Notes

1. All dimensions are to be checked on site. Do not scale from these drawings.
2. Structural information on drawings is shown for quick reference only. Refer to Structural Engineers drawings and calculations for construction information.
3. Building Regulations compliance is the responsibility of the contractor.

- Key - Annotations**
- Existing wall
 - Proposed wall
 - Wall removed
 - Levels
 - RWP Rainwater pipe
 - SVP/SS Soil vent pipe/stub stack
 - GULLY Gully
 - Boiler
 - Electrical consumer board
 - Gas/Electric meter
 - IC Inspection Chamber

Rev	Date	Description
D	04.11.24	Scheme amended
C	22.08.24	Ground floor amended
B	22.08.24	Shower room removed
A	30.07.24	Garage retained

Puzzle Architecture.

puzzlearchitecture.co.uk
contact@puzzlearchitecture.co.uk

CIAT
QUALIFIED PRACTICE

Planning

Drawing Ref
Proposed Ground and First Floor Plans

Project
**34 Finches Park Rd, Lindfield,
Haywards Heath RH16 2DA**

Project No	Drawing No	Rev
38.23.FPR	100	D
Drawn	Checked	Scale
LC	LC	1:50 @ A1
Date	07.02.24	