






Proposed Front Elevation 1:50

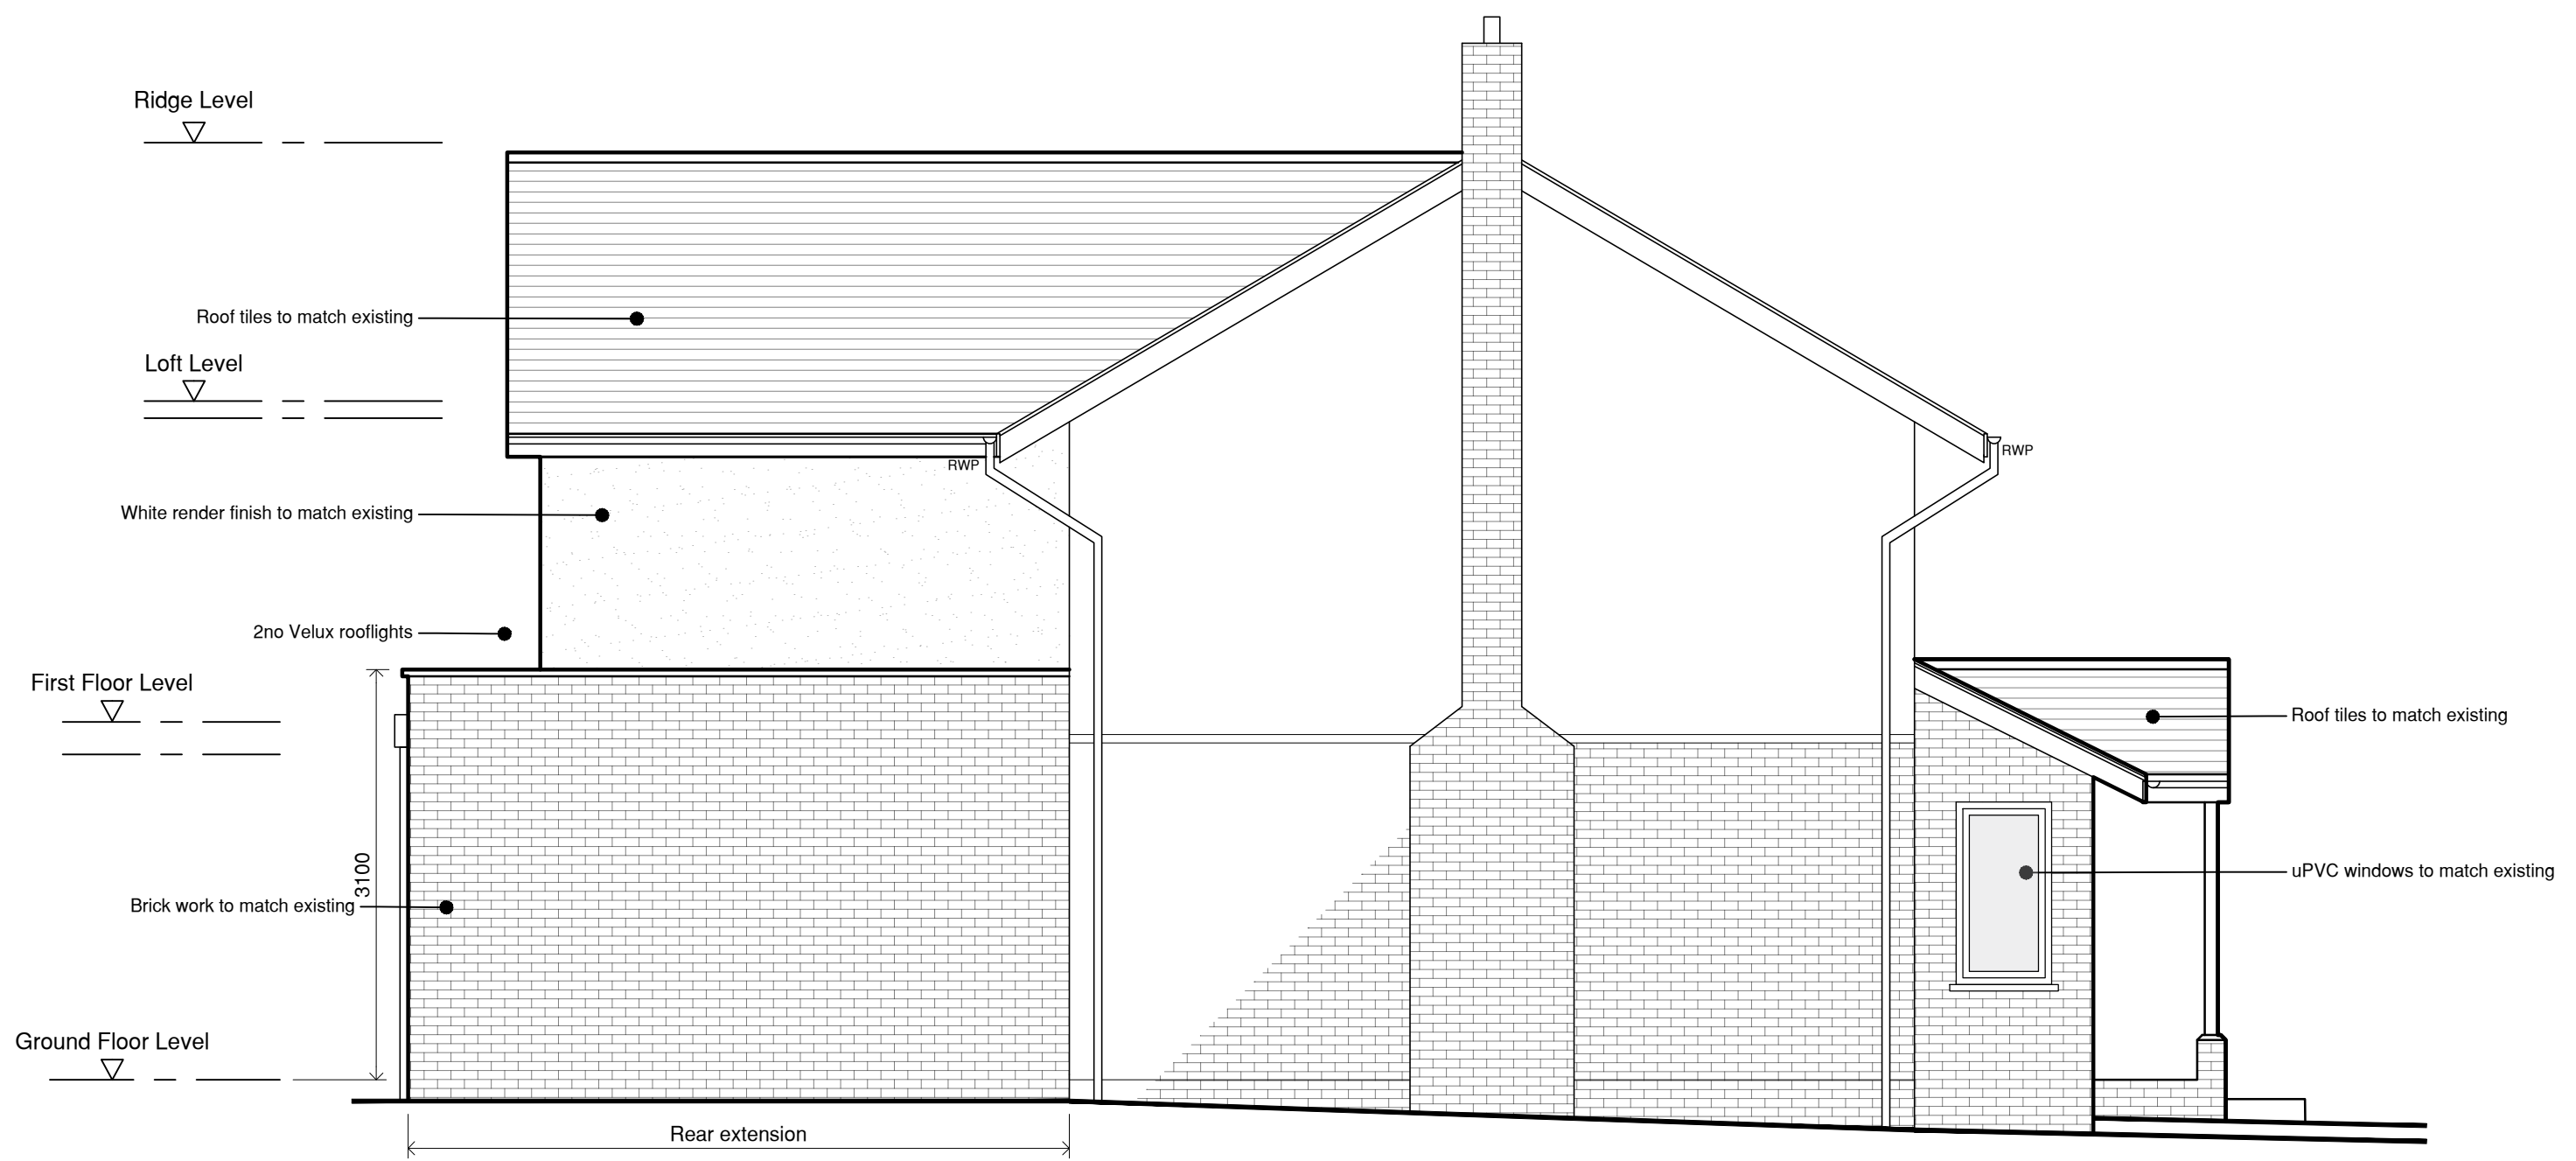


Proposed Side Elevation 1:50

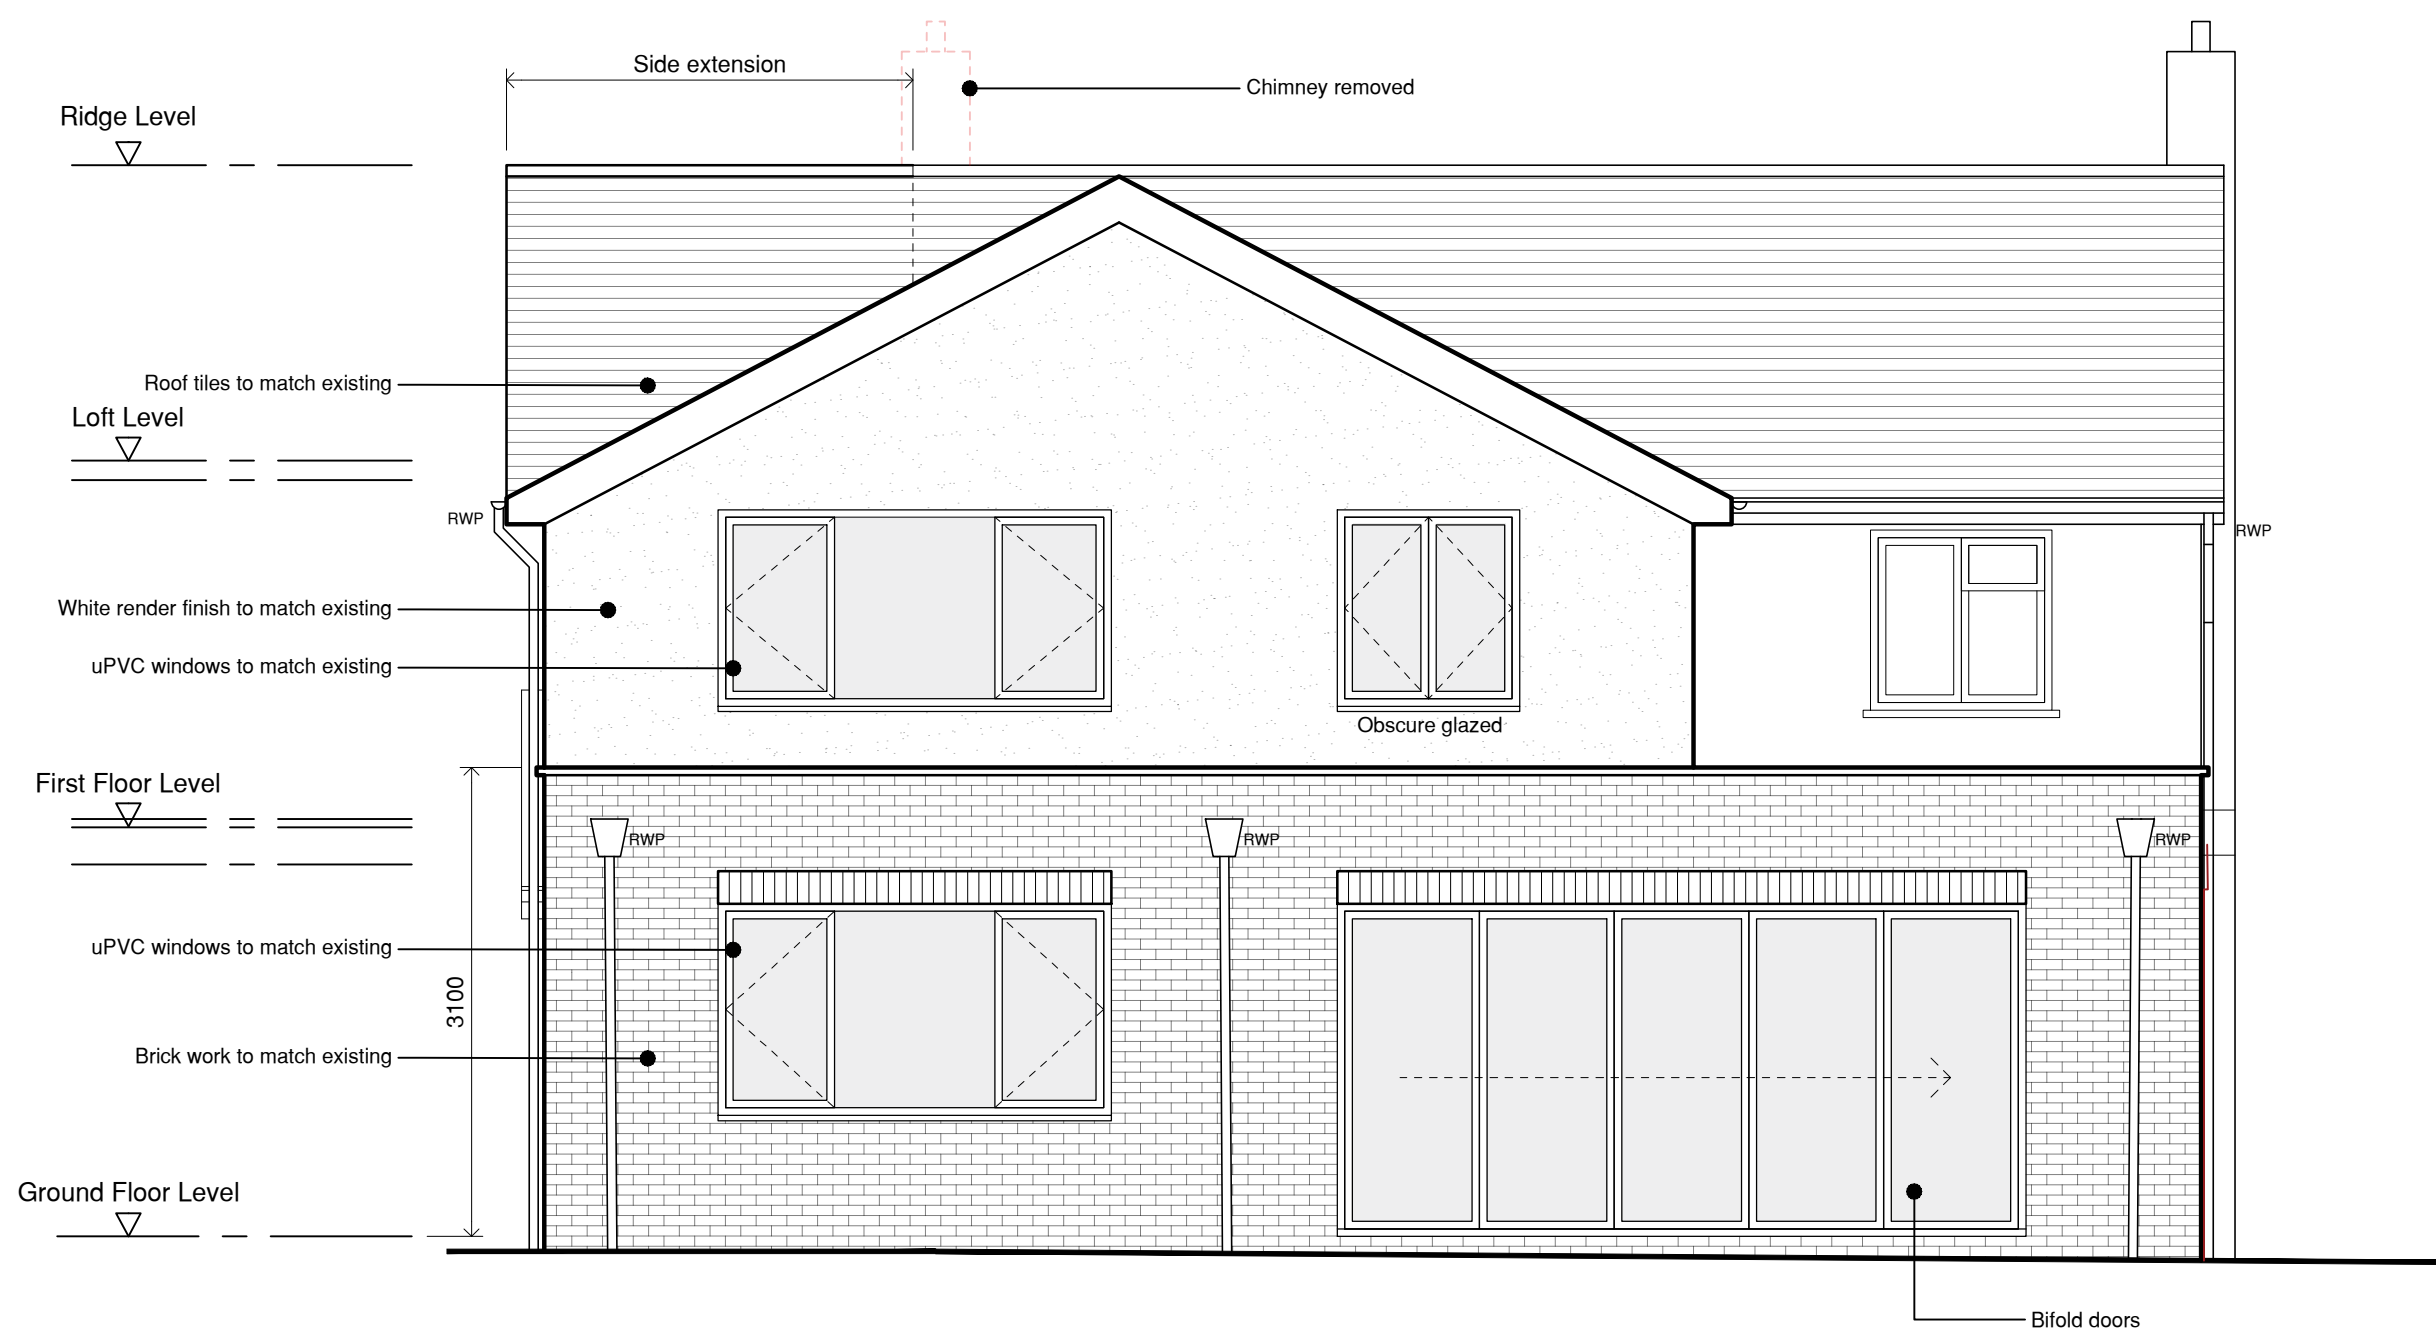

Proposed Rear Elevation 1:50

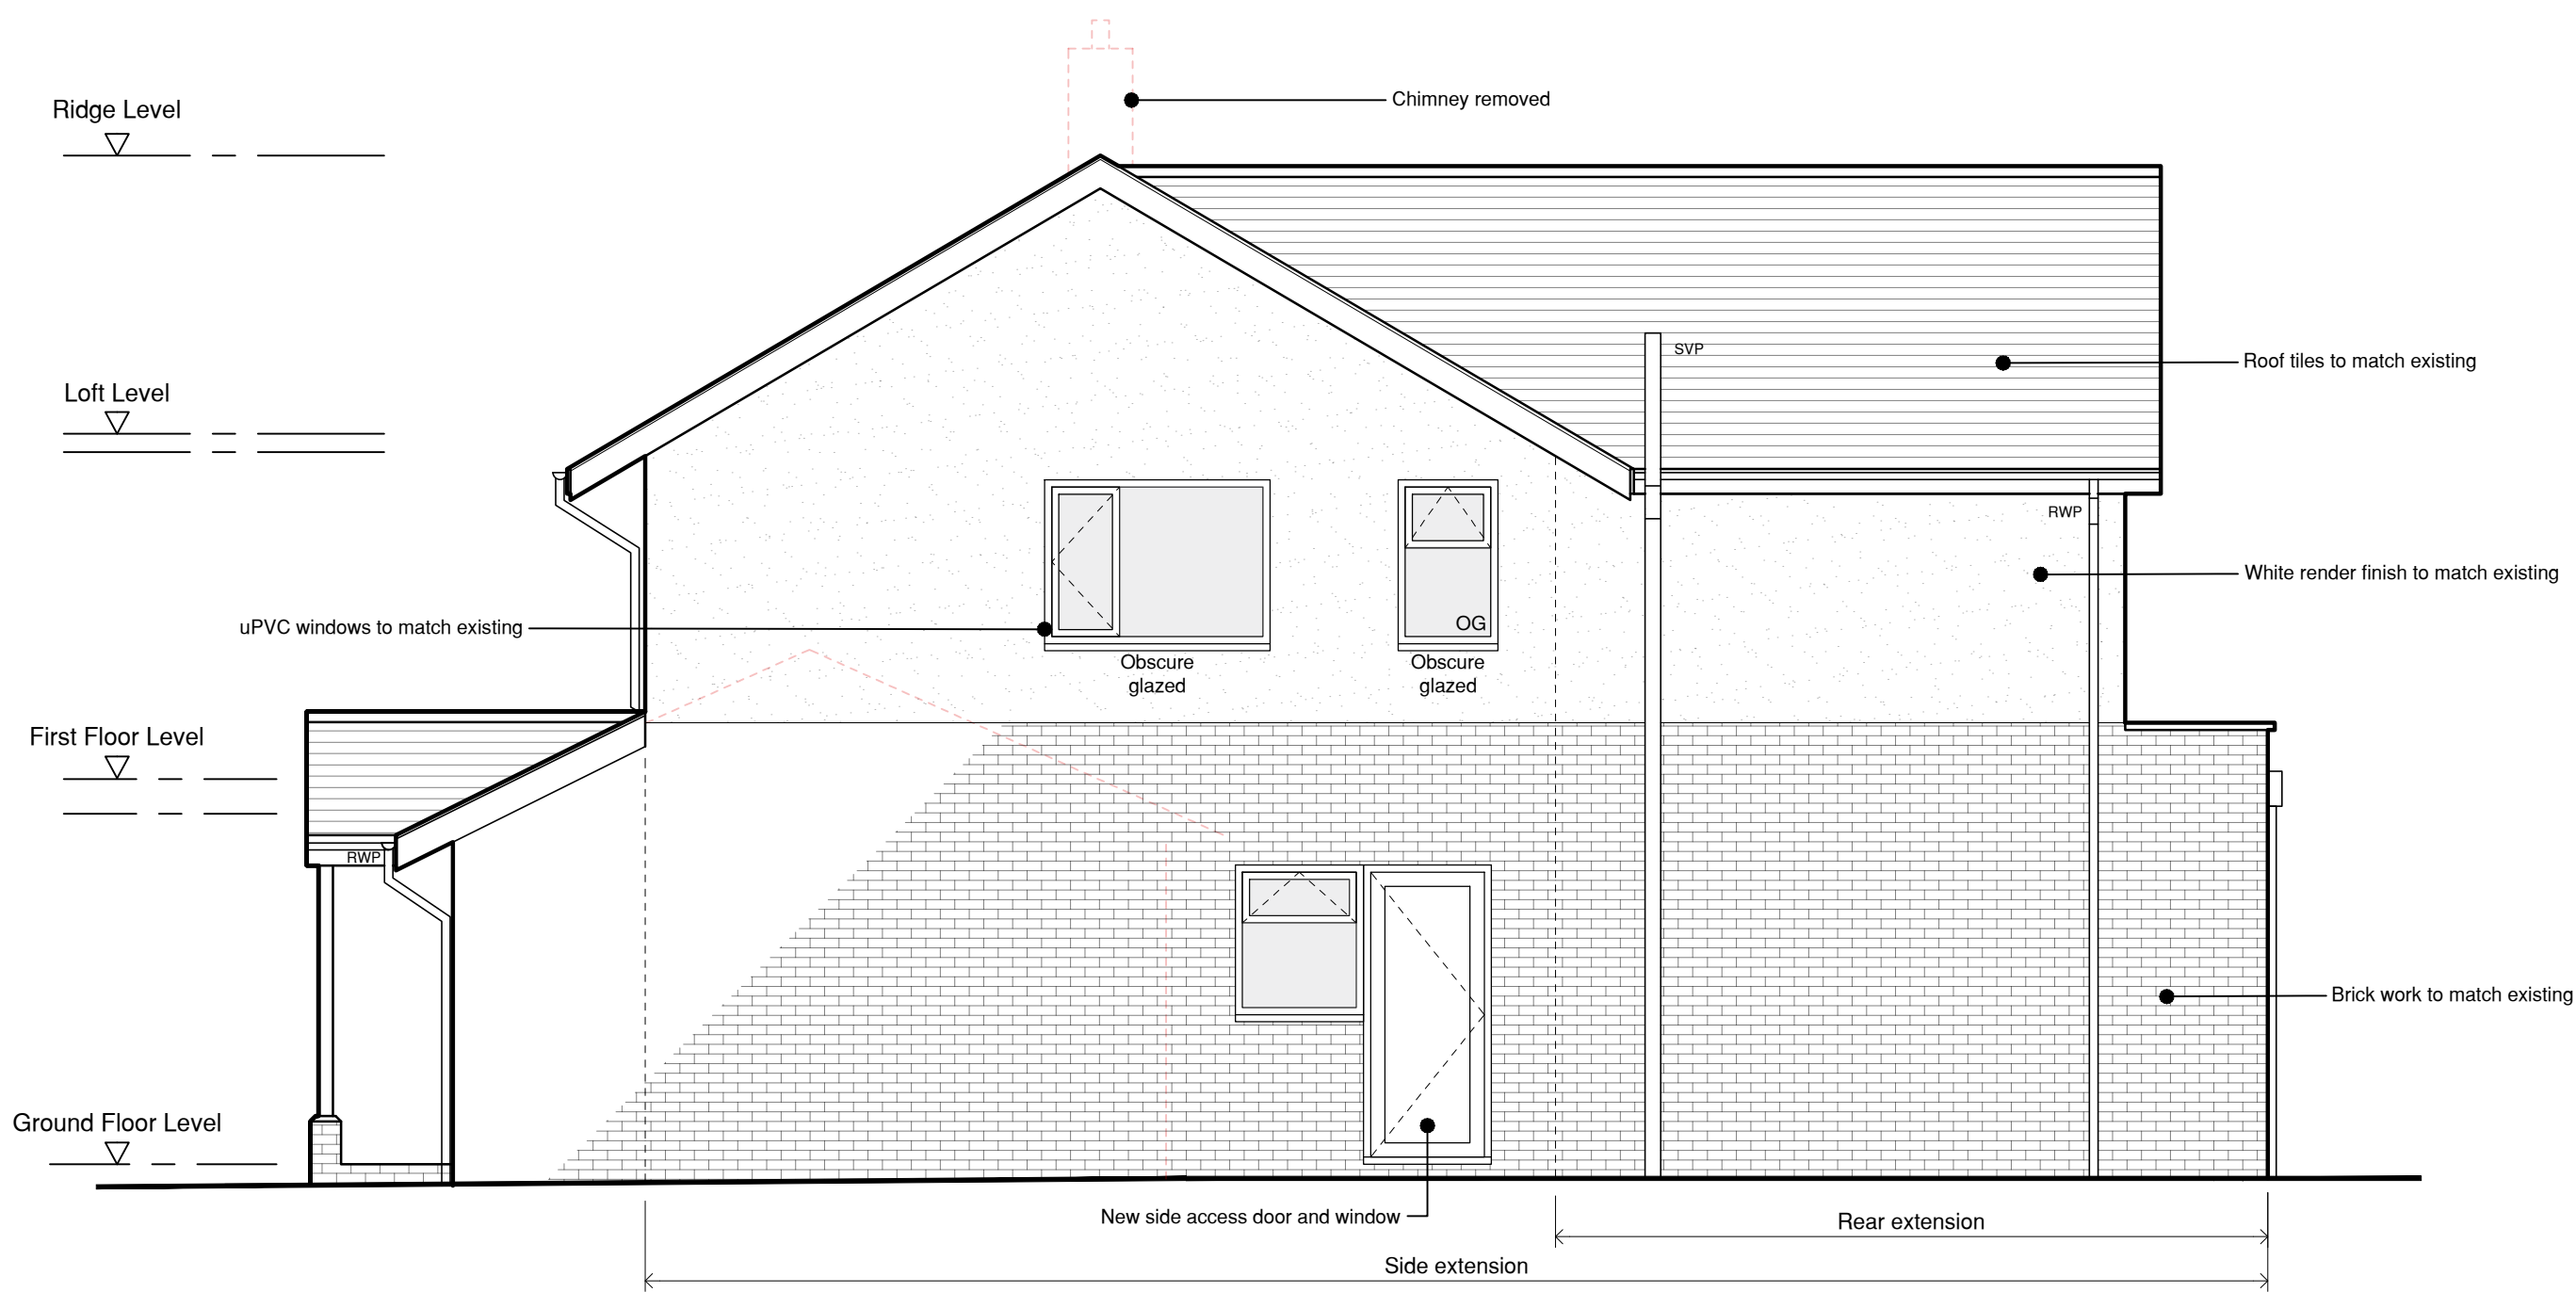

Proposed Side Elevation 1:50

 

Scale bar in metres.

Rev	Date	Description
D	04.11.24	Scheme amended
C	22.08.24	Ground floor amendments
B	22.08.24	Obscure glazing removed to front window
A	30.07.24	Window obscure glazed

Rev Date Description



puzzlearchitecture.co.uk
contact@puzzlearchitecture.co.uk



Planning

Drawing Ref
Proposed Elevations

Project
**34 Finches Park Rd, Lindfield,
Haywards Heath RH16 2DA**

Project No		Drawing No	Rev
38.23.FPR		101	D
Drawn	Checked	Scale	Date
LC	LC	1:50 @ A1	07.02.24