
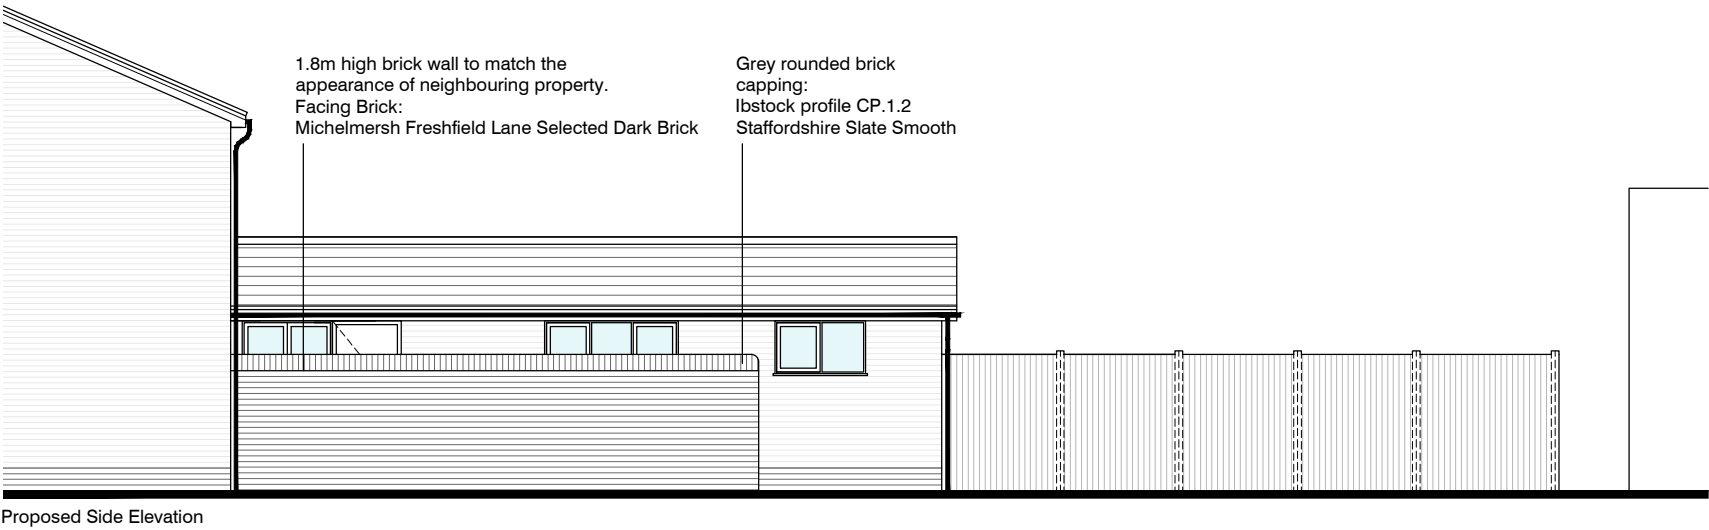
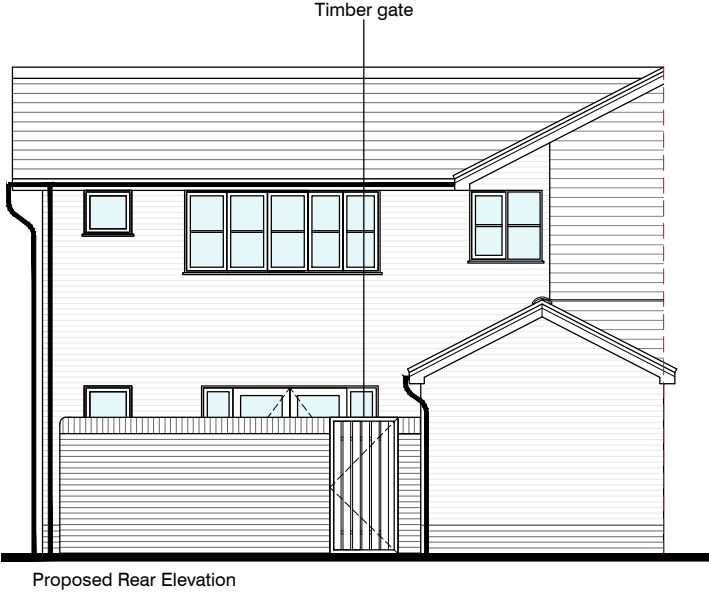
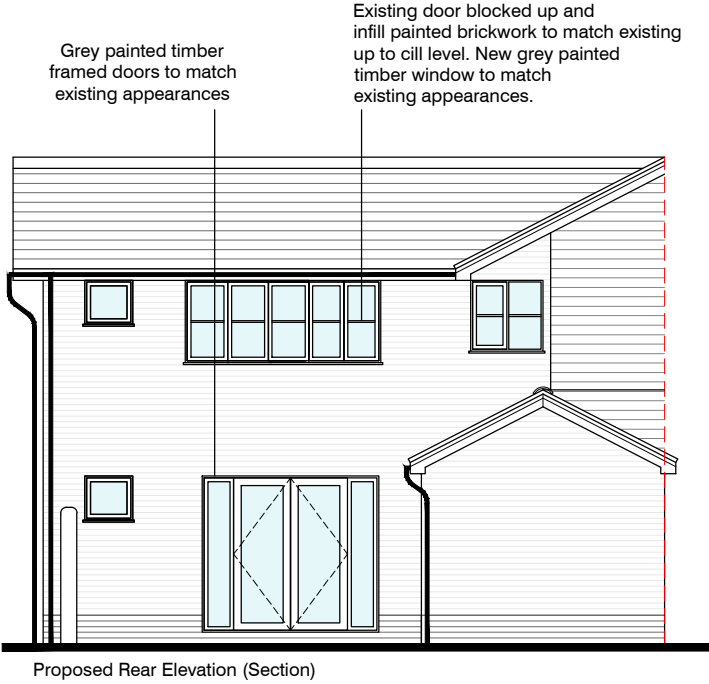


N.B:
Front Elevation and Side Section
not surveyed, no works proposed.

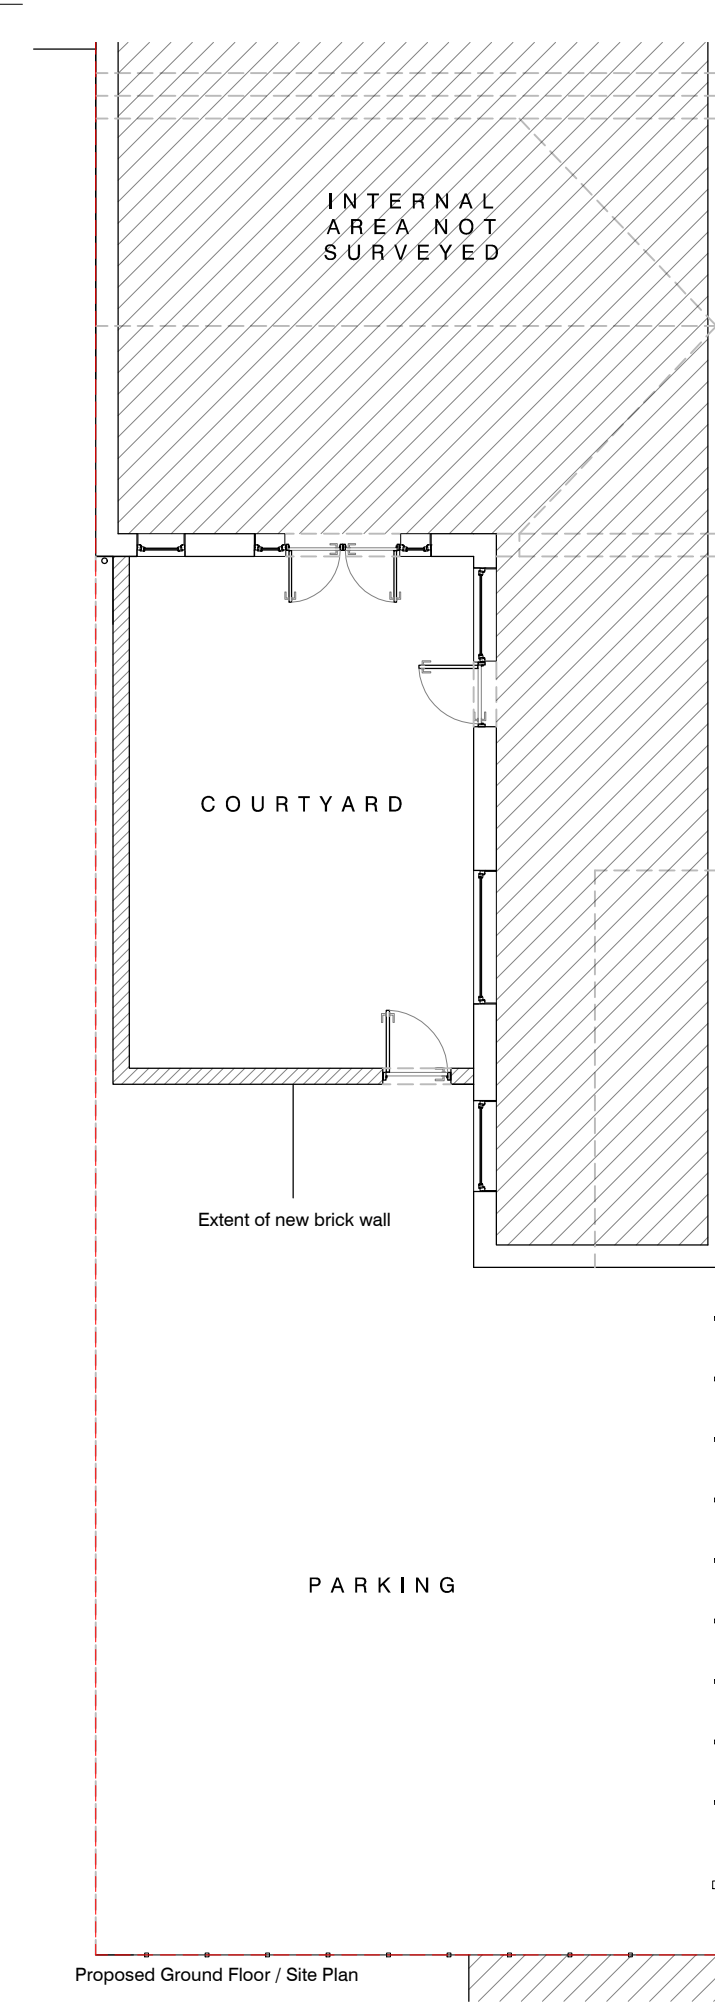

Do not scale from this drawing. Work to figured dimensions only.
Dimensions to be taken on site prior to manufacture, fabrication
or installation.
These drawings are general arrangement drawings only. These
should not be used for construction purposes.

Job Title

Devonshire House

Drawing Name

Proposed Plan and
Elevations

Scale

1:100 @ A3

metres 1 2 3 4

Status

Feasibility

Job No.

JTA272

Drg No.

PL03

Rev.

A

Rev.

A

Date

22.01.25

Revision Details

Updated material notation.

T:

07843804431

E:

info@jamesthompsonarchitecture.com

W:

jamesthompsonarchitecture.com

