






ALL EXTERNAL MATERIALS IE. ROOF & WALLS ARE TO MATCH EXISTING

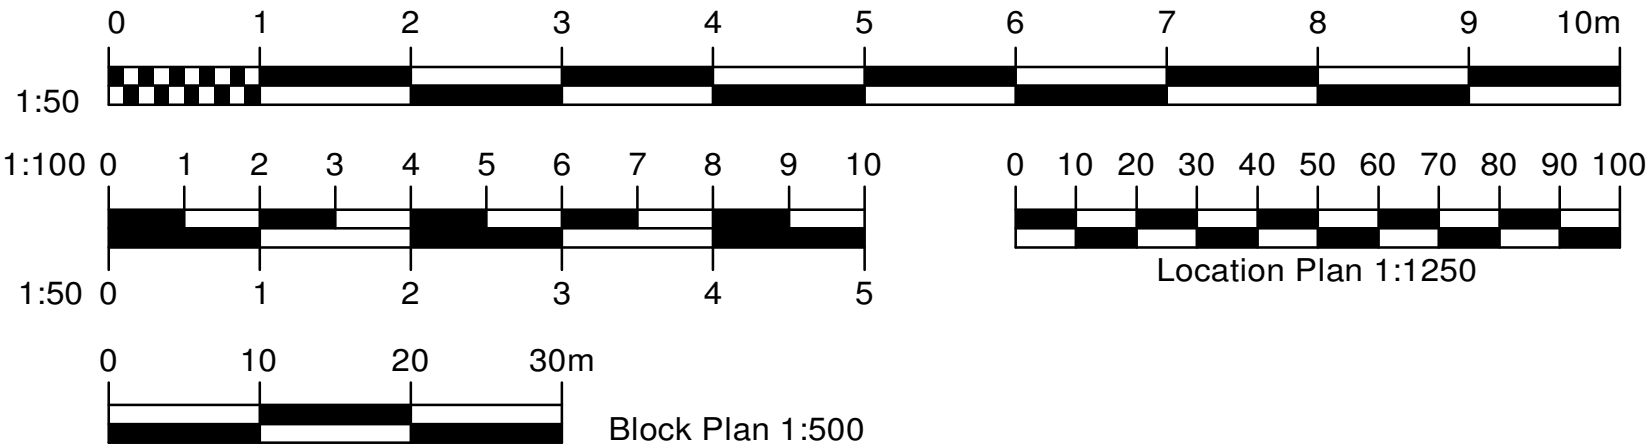


LOCATION 1/2500

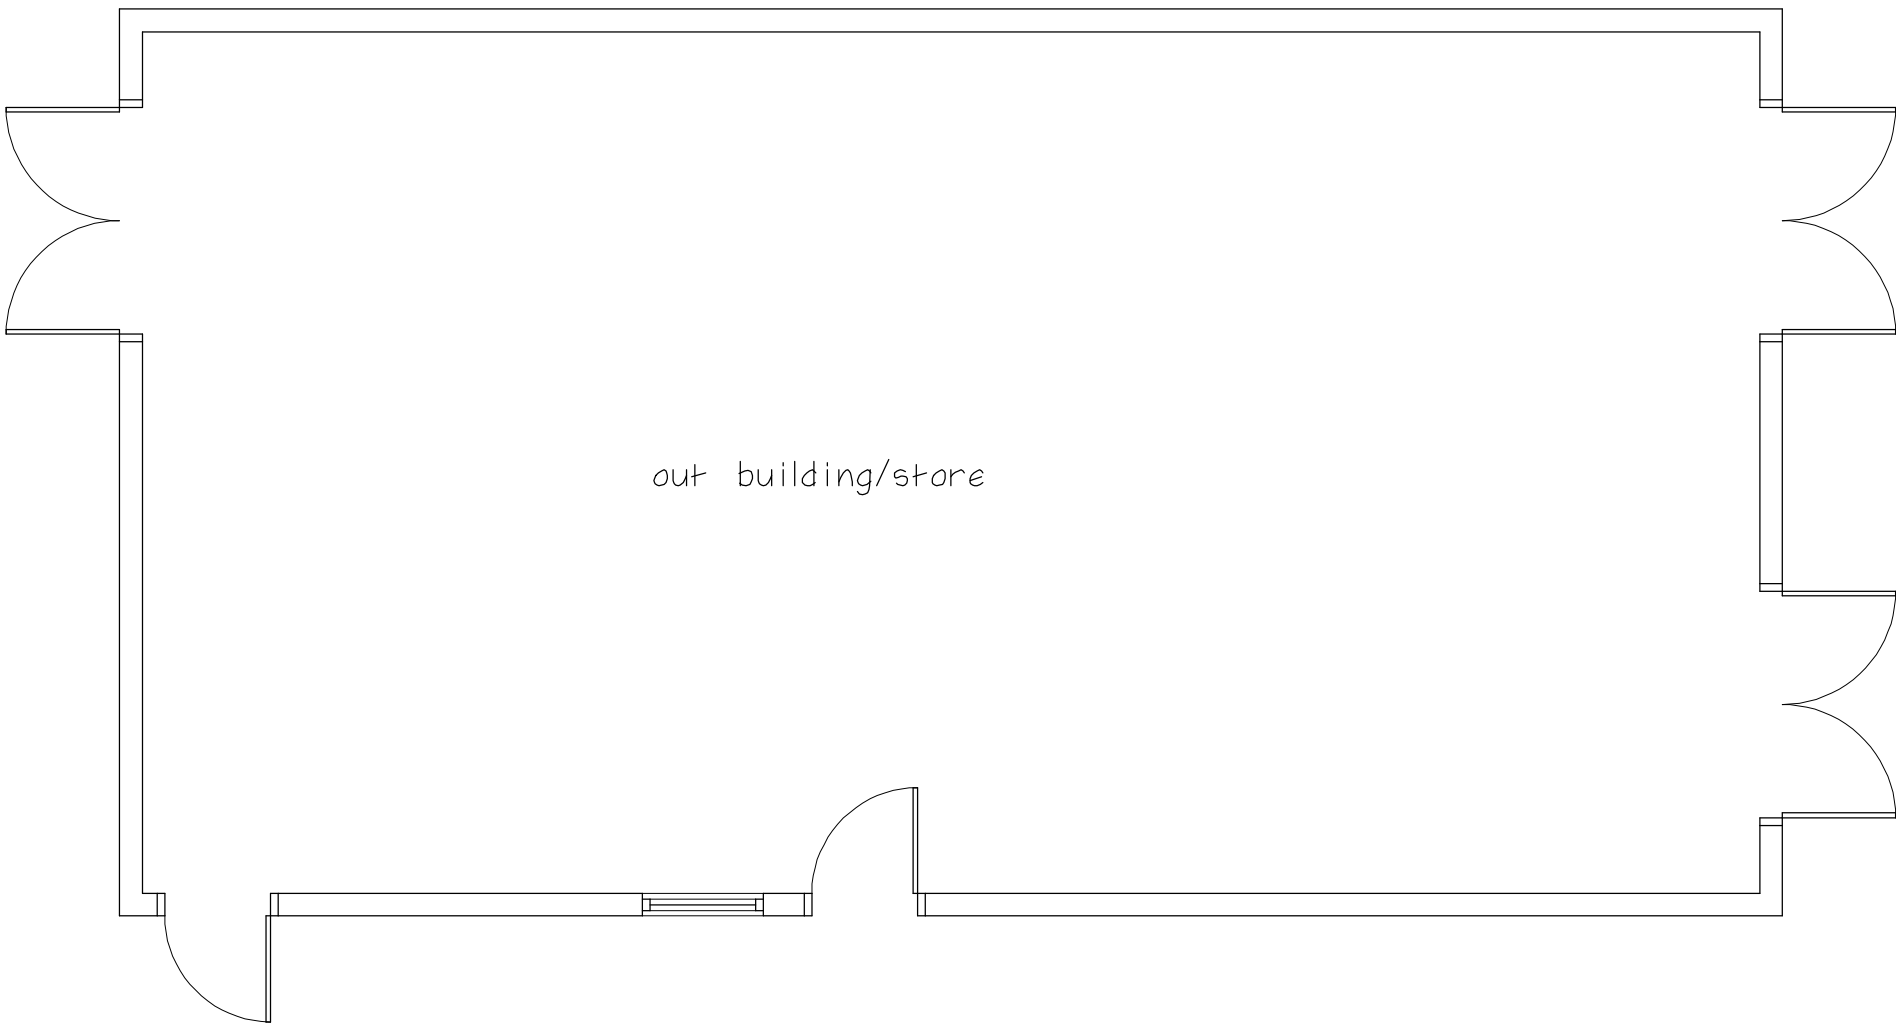


out building/store

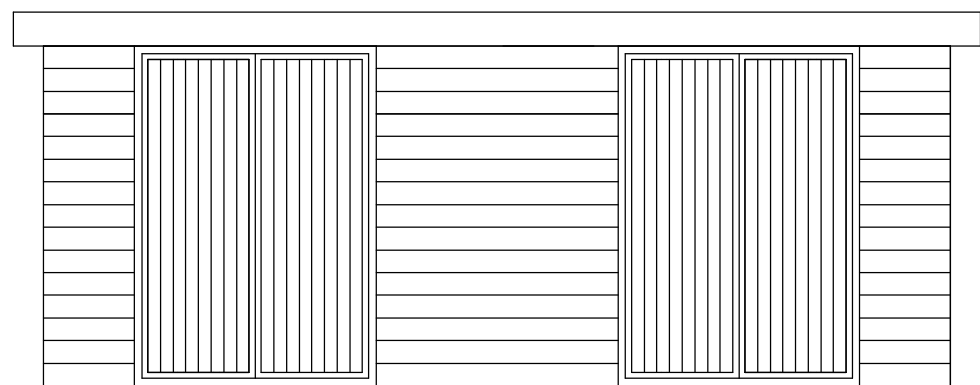


PROPOSED FRONT ELEVATION

 

PROPOSED SIDE ELEVATION

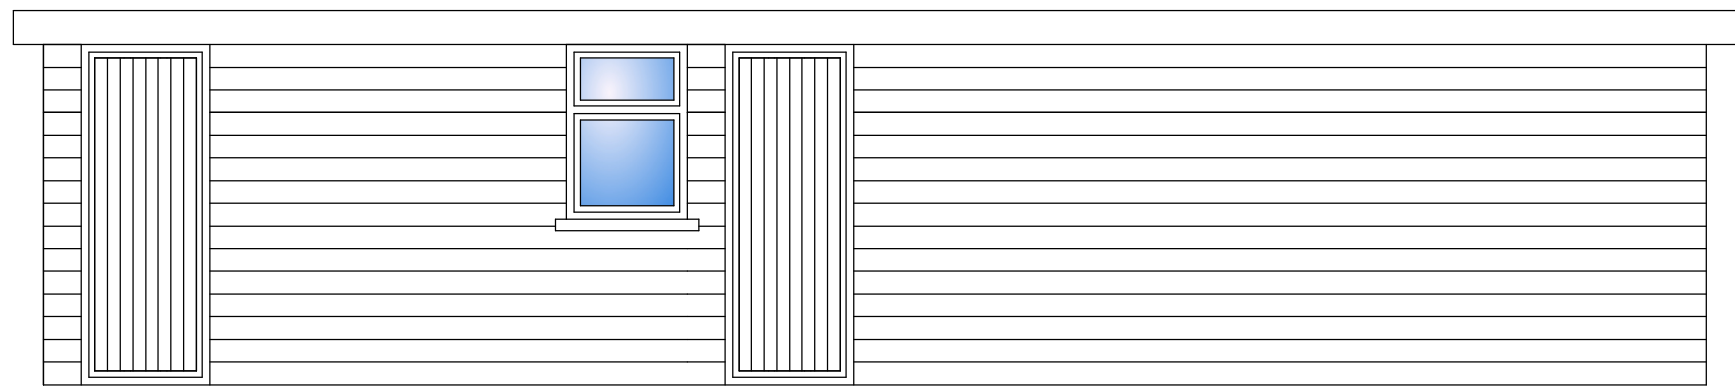

PROPOSED SIDE ELEVATION

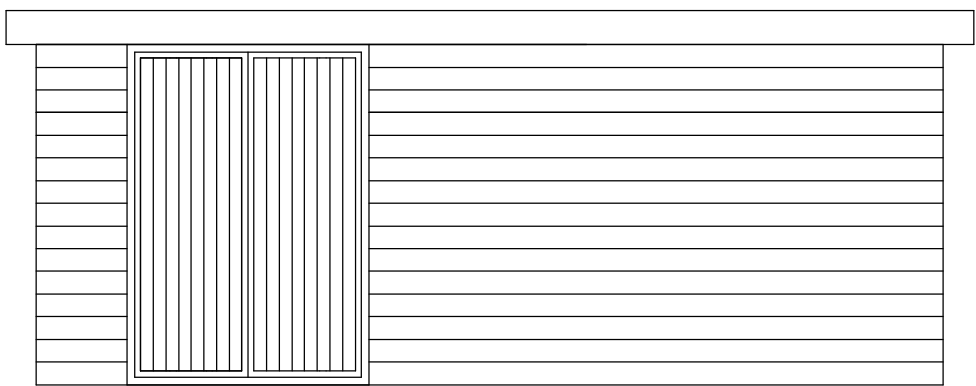

PROPOSED REAR ELEVATION

Project Address:
Proposed development at:
'Bluebell Place' VOWELS LANE
KINGSCOTE. EAST GRINSTEAD
RH19 4LD

Drawing Title:
Proposed replacment outbuild
proposed floor layouts
proposed elevations

Scale: 1:50, 1:100 @ A2
Date: May 2024

Drawing Number: P/02
Revision:

Plans by Park Ltd.
8 Ash Road.
Shirley, Croydon, CR0 8HU.
Telephone: 0208 777 9999,
07796 77 77 00
e.mail: charles@ccplans.co.uk