



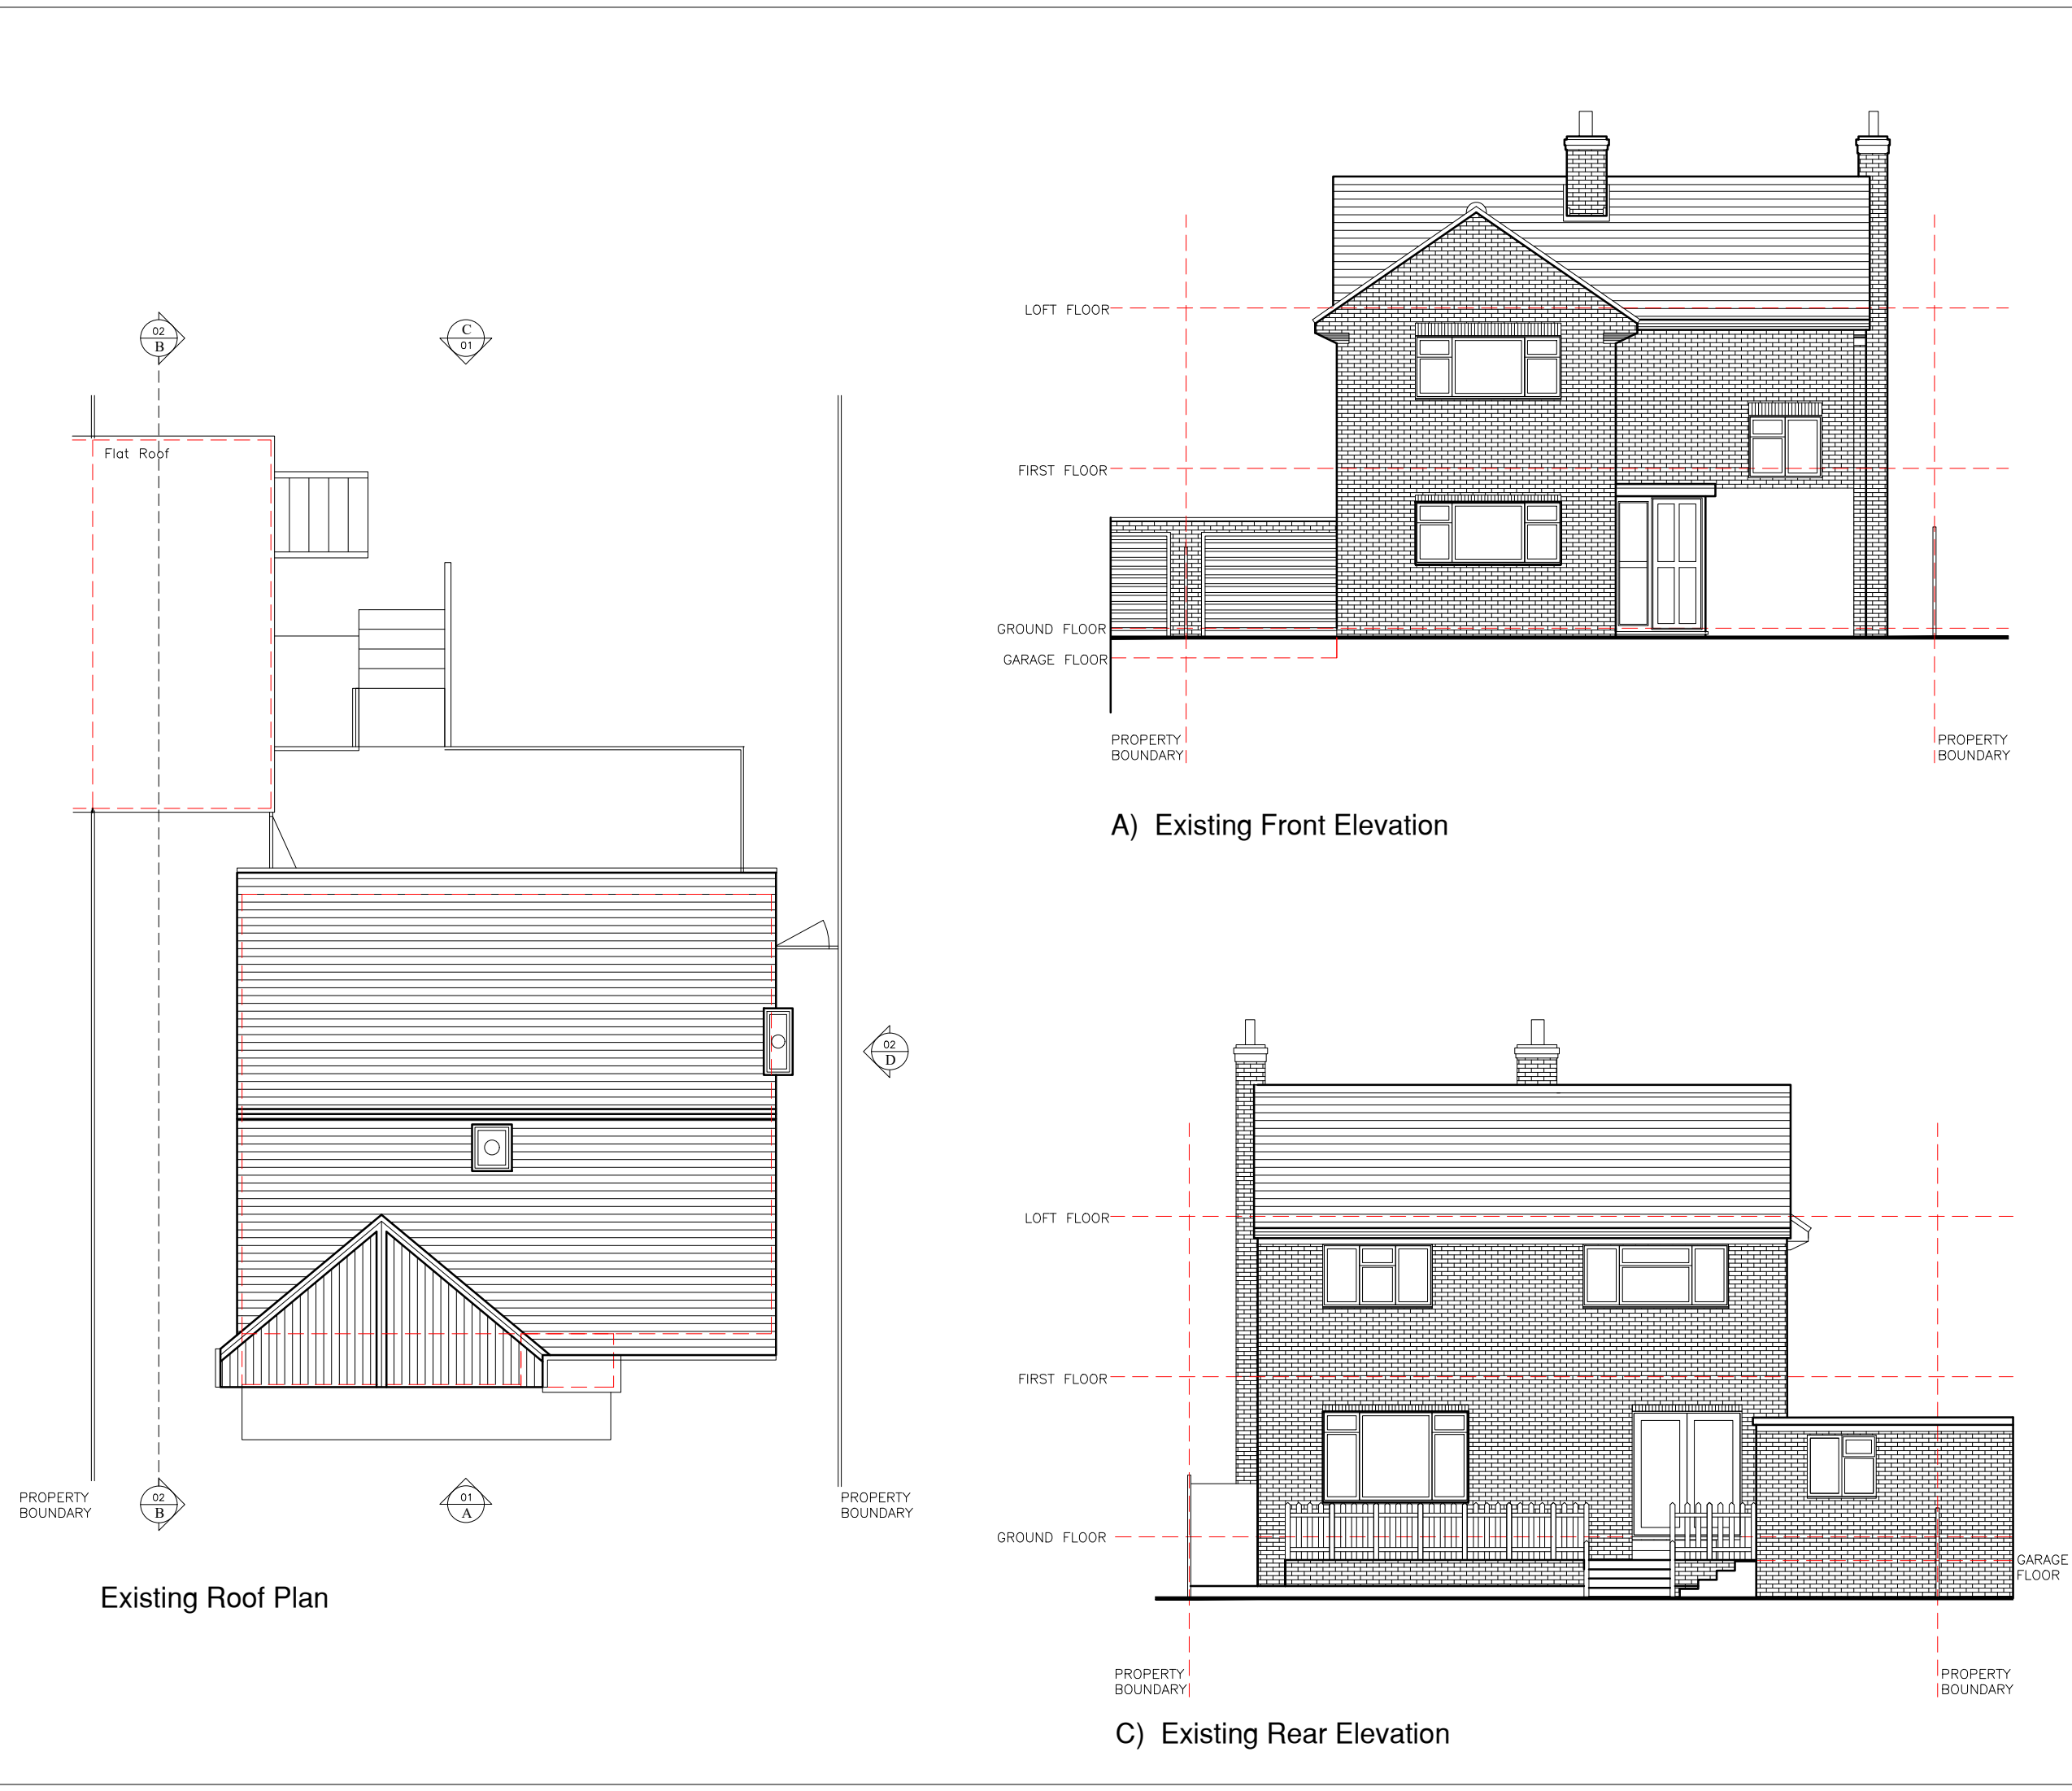

N

PLANNING DRAWING

 

01234m
1:100

SARAH BREEZE RIBA

Client

Ben & Sarah Wood

Project

49 William Allen Lane
Lindfield
West Sussex RH16 2SE

Title

Existing Roof Plans,
Front & Rear Elevations

Drawn by

SB

Checked by

BW&SW

Scale

A3 @ 1:100

Date

14/04/2025

Project no.	Dwg. no.	Revision	Prelim.
BA195	01	--	