


--- PROPOSED DEMOLITION

■ PROPOSED NEW INTERNAL & EXTERNAL WALLS

N

PLANNING DRAWING

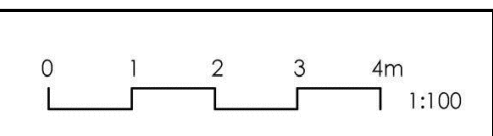

SARAH BREEZE RIBA

Client  
Ben & Sarah Wood

Project  
49 William Allen Lane  
Lindfield  
West Sussex RH16 2SE

Title  
Proposed Floor Plans


Drawn by  
SB

Checked by  
BW&SW


Scale  
A3 @ 1:100

Date  
15/04/2025

| Project no. | Dwg. no. | Revision | Prelim. |
|-------------|----------|----------|---------|
| BA195       | 10       | --       |         |

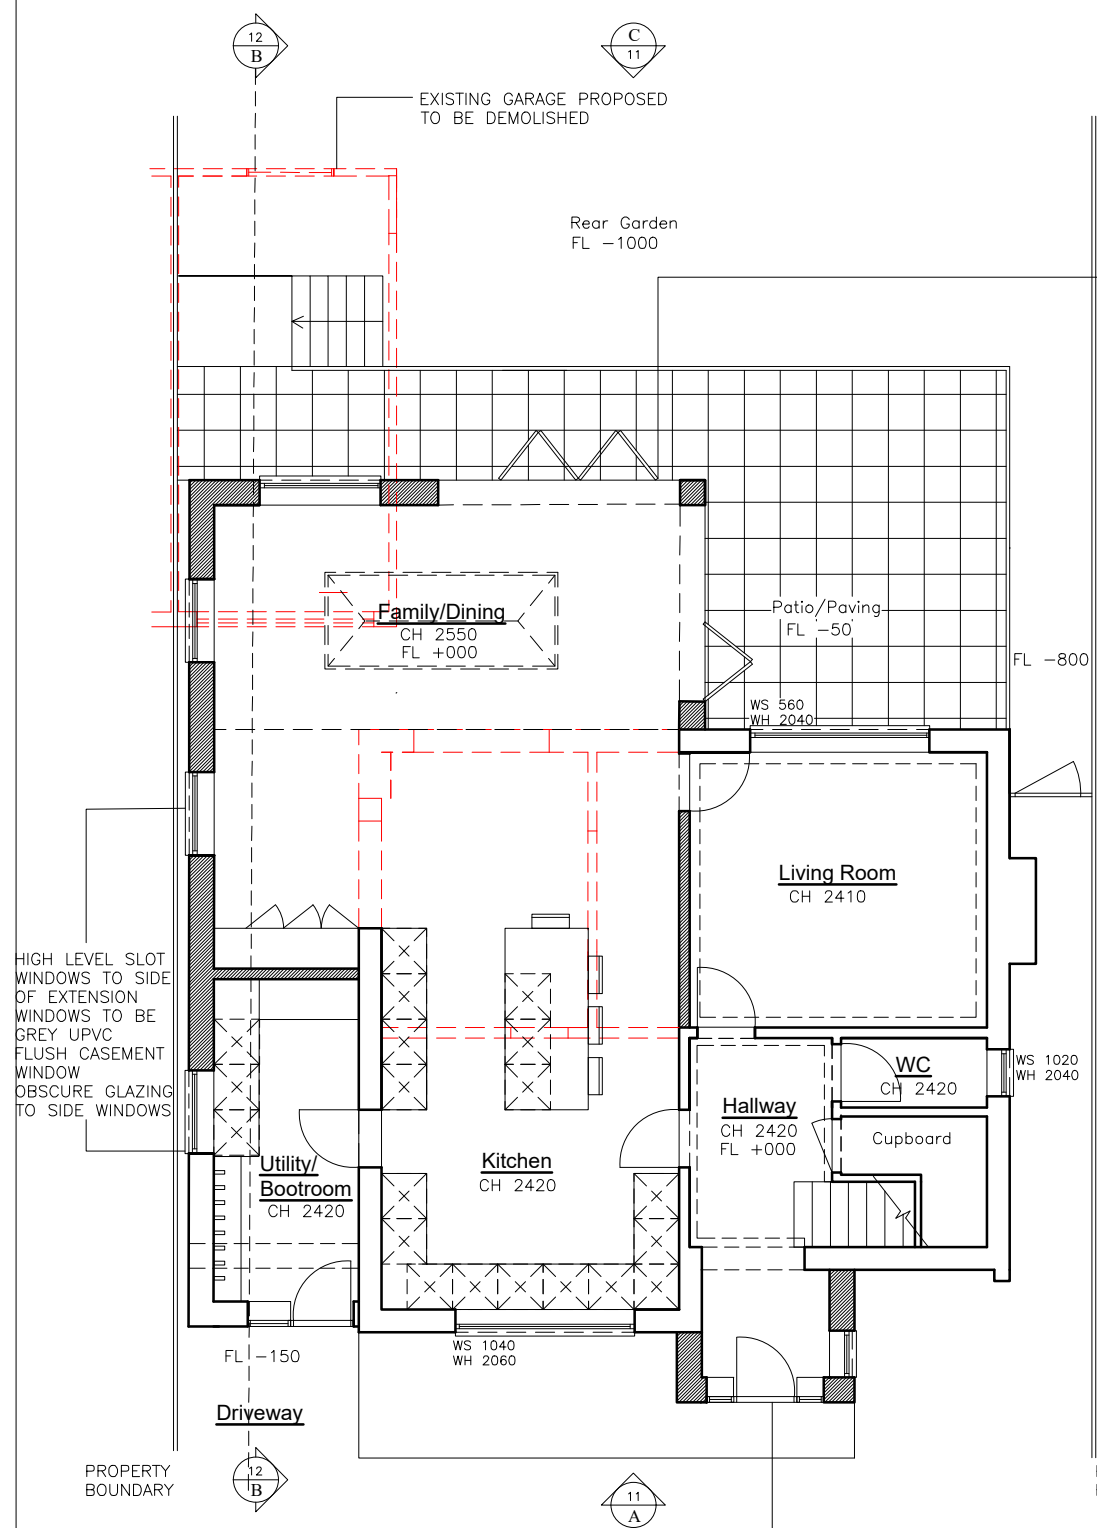

Proposed Ground Floor Plan

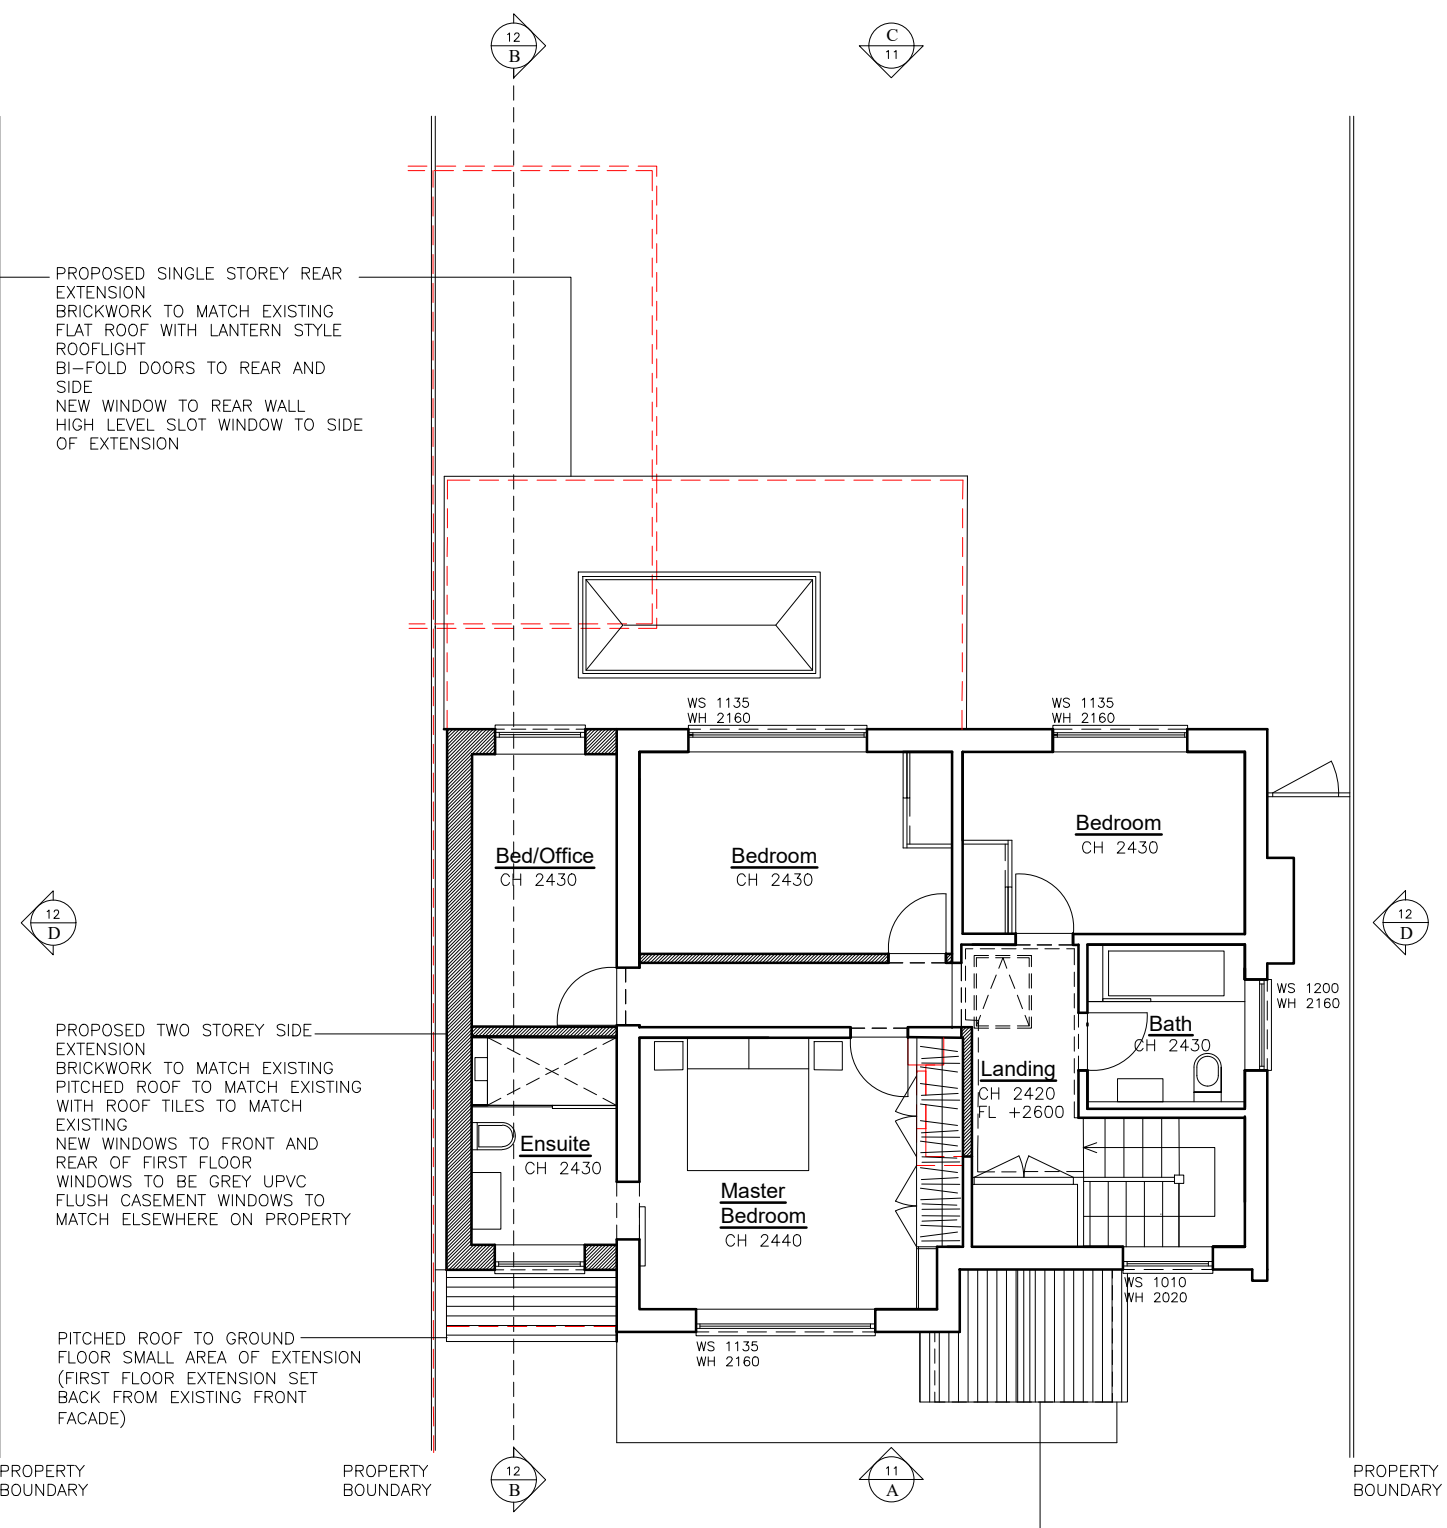

Proposed First Floor Plan