


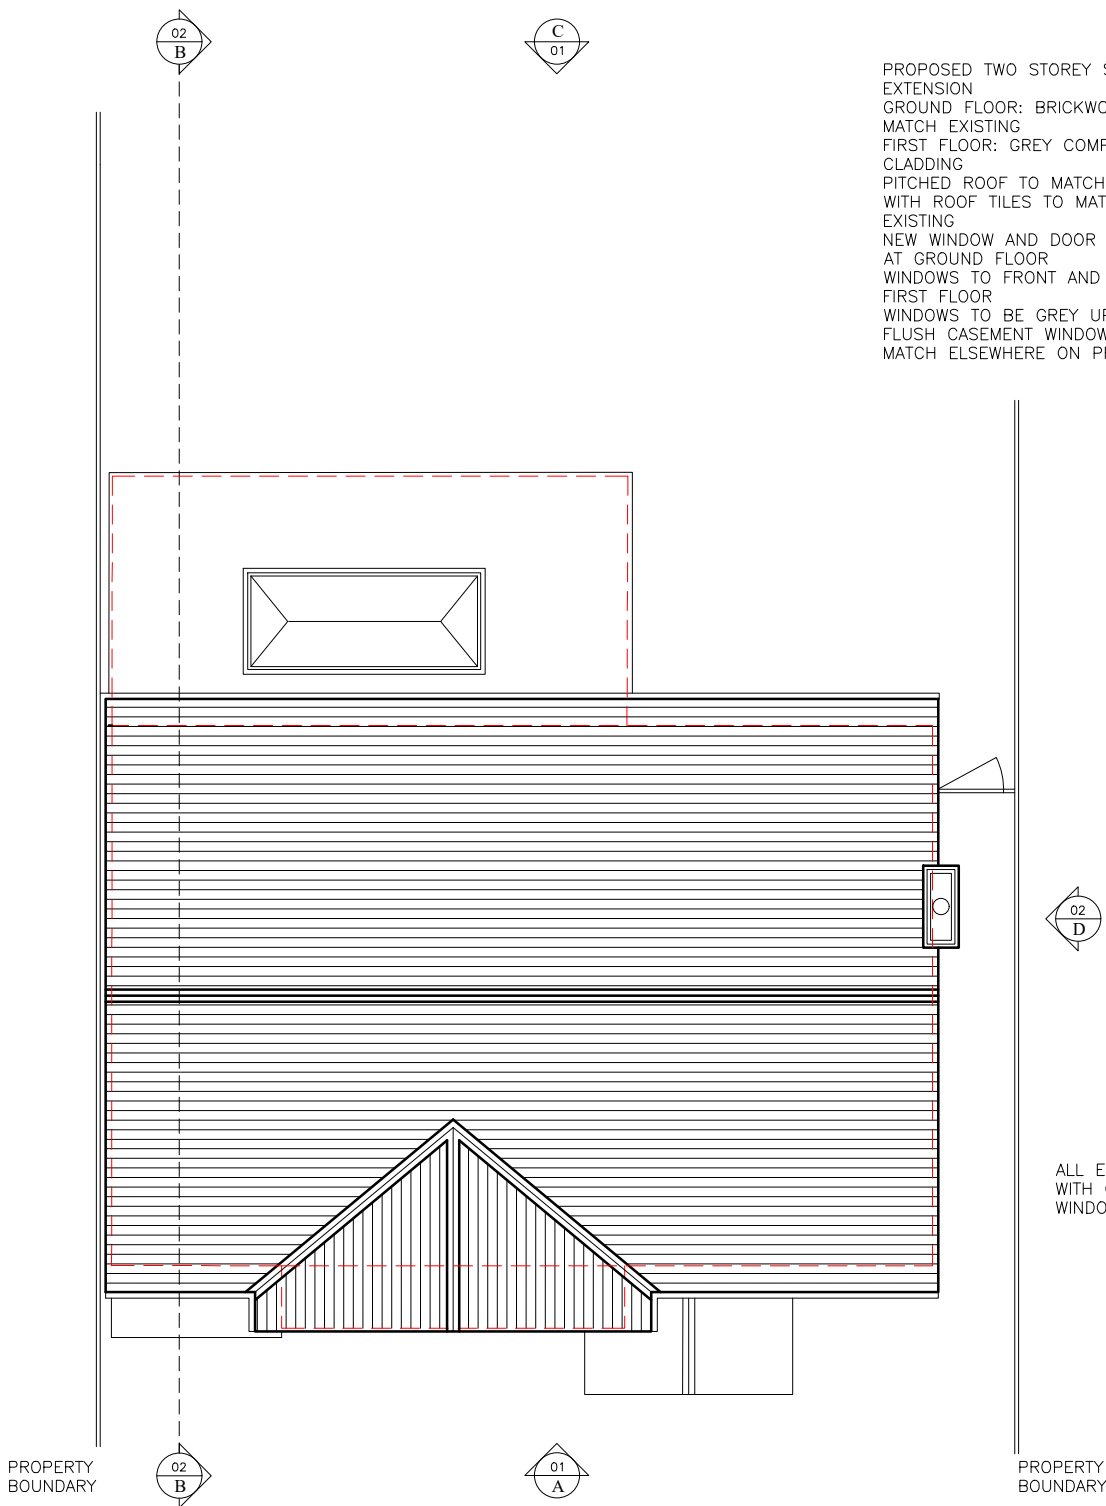


Proposed Roof Plan

PROPOSED TWO STOREY SIDE
EXTENSION
GROUND FLOOR: BRICKWORK TO
MATCH EXISTING
FIRST FLOOR: GREY COMPOSITE
CLADDING
PITCHED ROOF TO MATCH EXISTING
WITH ROOF TILES TO MATCH
EXISTING
NEW WINDOW AND DOOR TO FRONT
AT GROUND FLOOR
WINDOWS TO FRONT AND REAR OF
FIRST FLOOR
WINDOWS TO BE GREY UPVC
FLUSH CASEMENT WINDOWS TO
MATCH ELSEWHERE ON PROPERTY




A) Proposed Front Elevation

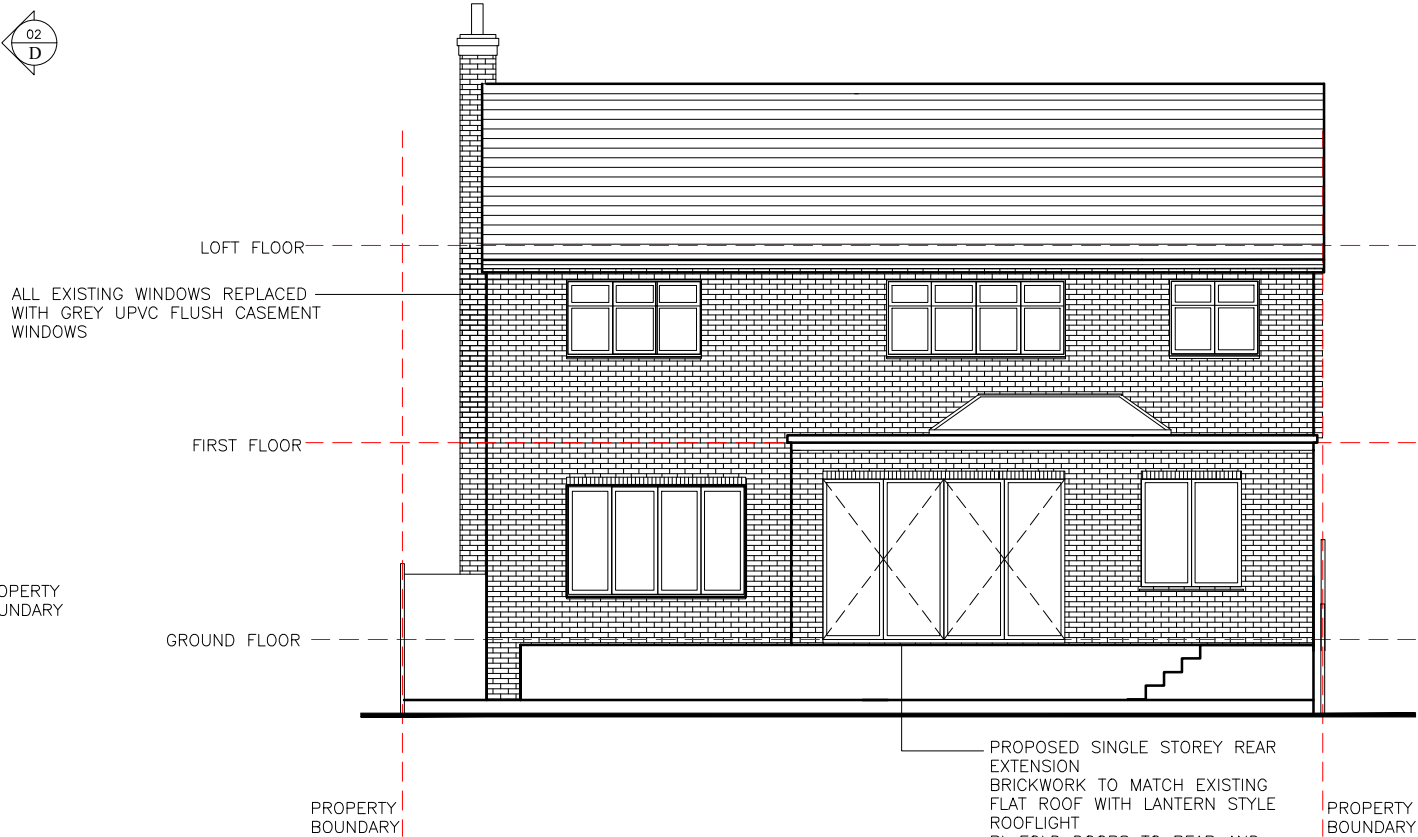

C) Proposed Rear Elevation

PLANNING DRAWING

 

SARAH BREEZE RIBA

Client
Ben & Sarah Wood

Project
49 William Allen Lane
Lindfield
West Sussex RH16 2SE

Title
Proposed Roof Plans,
Front & Rear Elevations

Drawn by
SB

Checked by
BW&SW

Scale
A3 @ 1:100

Date
15/04/2025

Project no.	Dwg. no.	Revision	Prelim.
BA195	11	--	