




EXISTING FRONT ELEVATION
West facing




EXISTING SIDE ELEVATION
South facing



EXISTING REAR ELEVATION
East facing

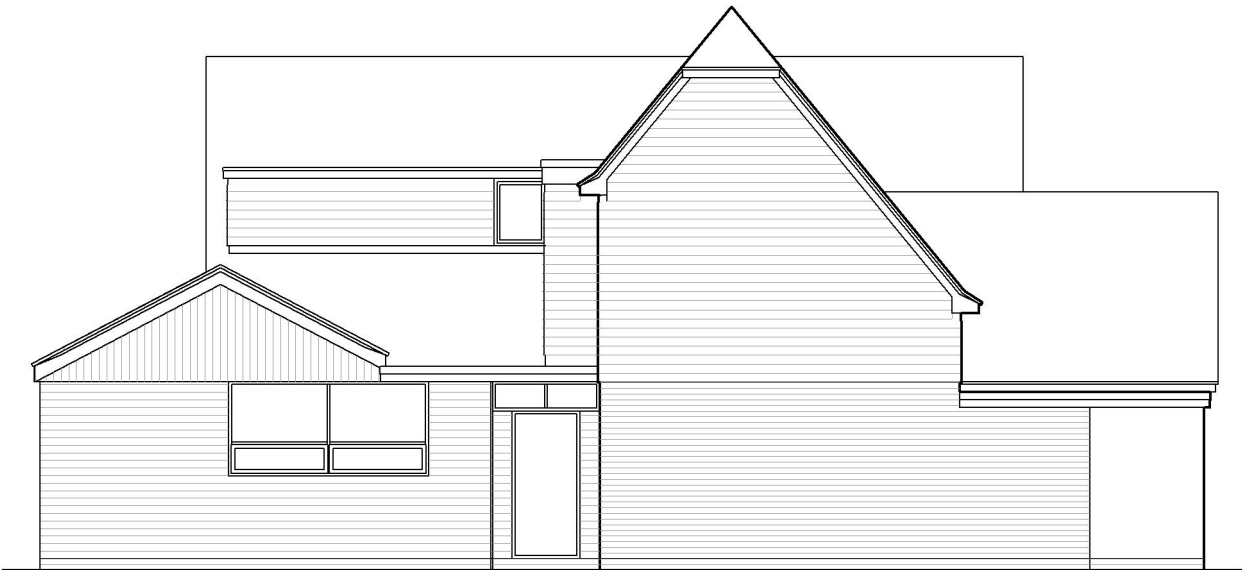

EXISTING SIDE ELEVATION
North facing

 

Proposal: EXISTING DETACHED DWELLING REMODEL & EXTENSION		
	Drawing Description. EXISTING ELEVATIONS	
	Location. 6 Chapel Lane Ashurst Wood East Grinstead RH19 3QT	
Tel: 07917858987 Email: stevebulldesign@gmail.com		For: Mr & Mrs Cameron Glenister Date : Feb 2025
Scale : 1:100		Drawing No: 2025-04-01 rev.