




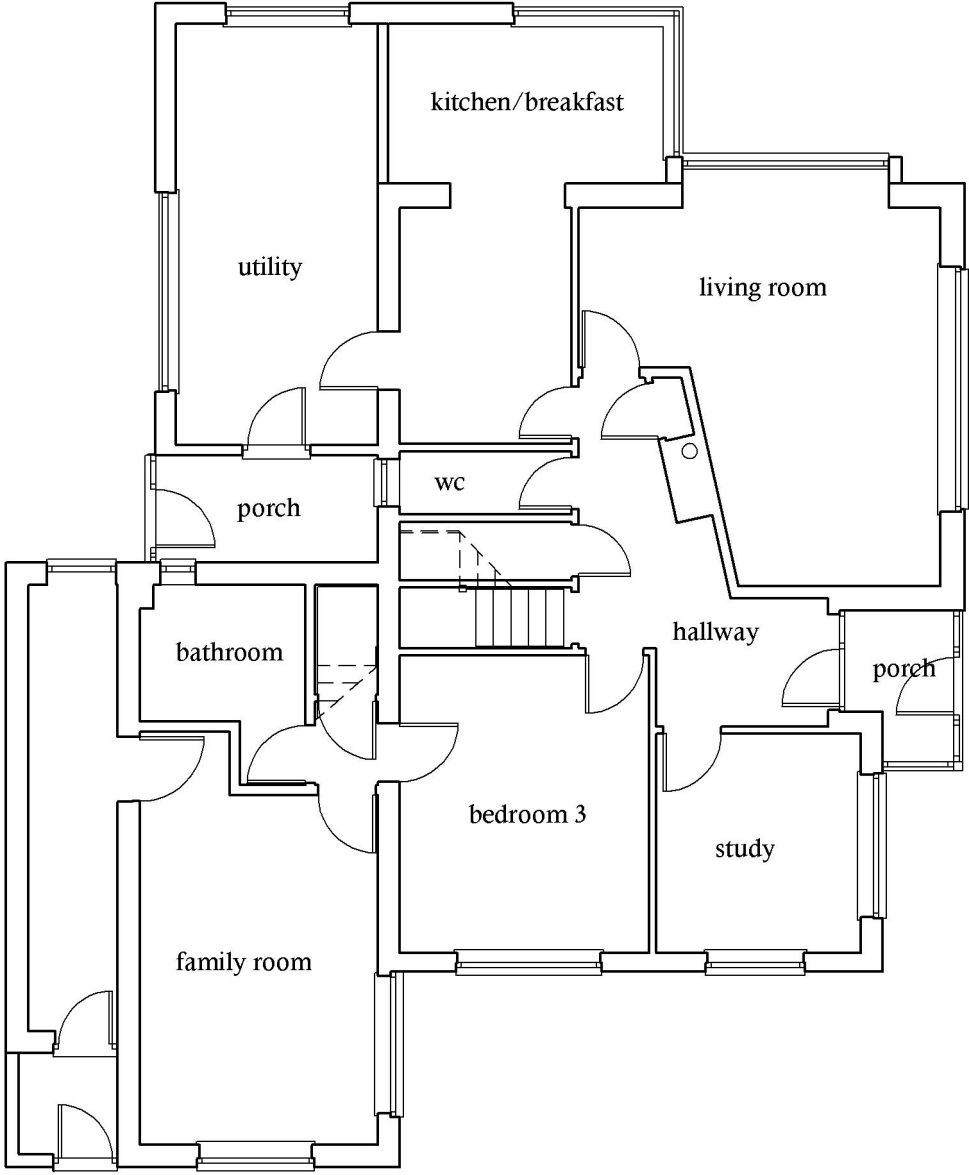

EXISTING GROUND FLOOR PLAN

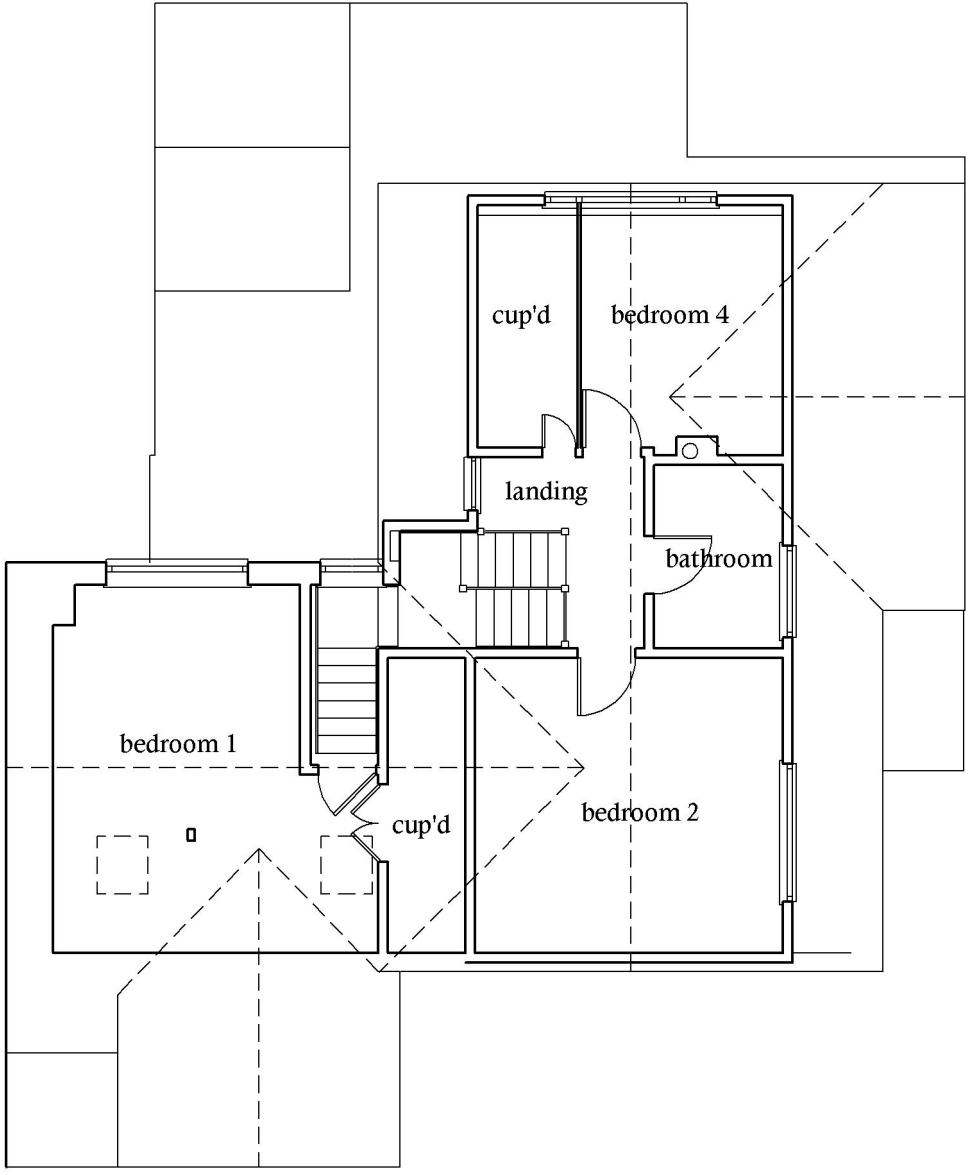

EXISTING FIRST FLOOR PLAN

 

Proposal: EXISTING DETACHED DWELLING REMODEL & EXTENSION		
	Drawing Description. EXISTING FLOOR PLANS	
	Location. 6 Chapel Lane Ashurst Wood East Grinstead RH19 3QT	
Tel: 07917858987 Email: stevebulldesign@gmail.com	For: Mr & Mrs Cameron Glenister	Date : Feb 2025
Scale : 1:100	Drawing No: 2025-04-02	rev.