




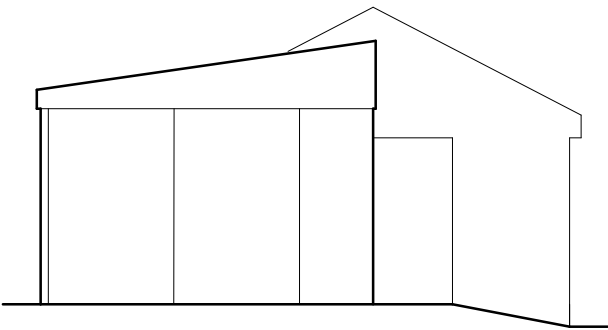


EXISTING FRONT ELEVATION
East facing

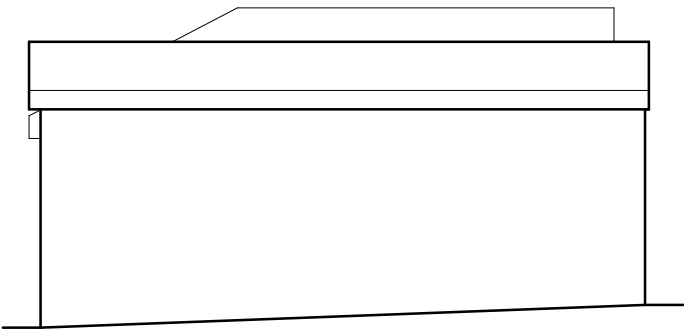


EXISTING SIDE ELEVATION
South facing

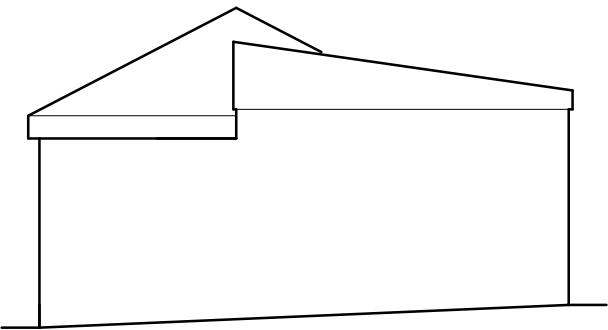


EXISTING REAR ELEVATION
West facing

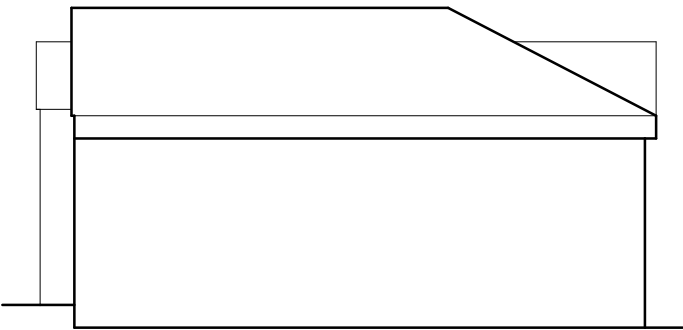

EXISTING SIDE ELEVATION
North facing

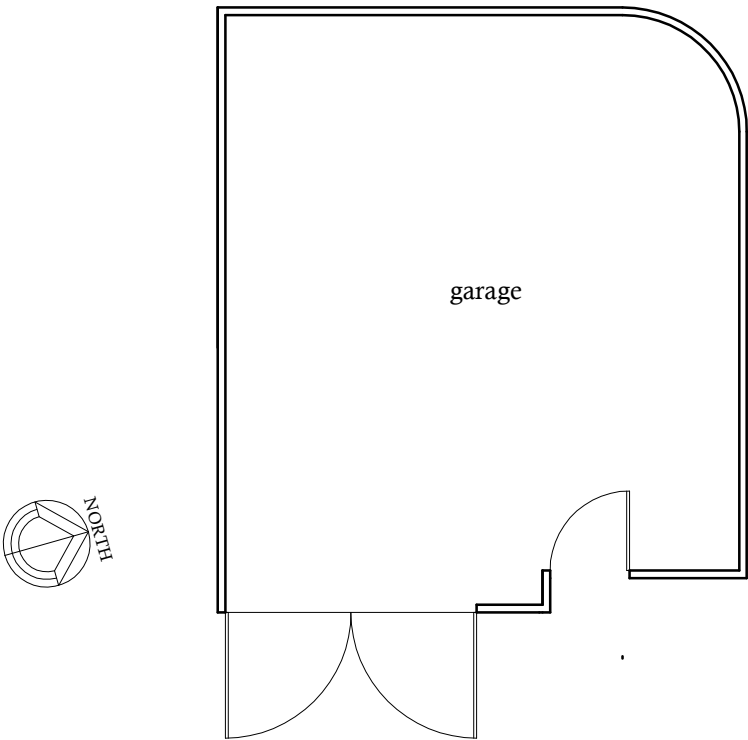

EXISTING GROUND FLOOR PLAN

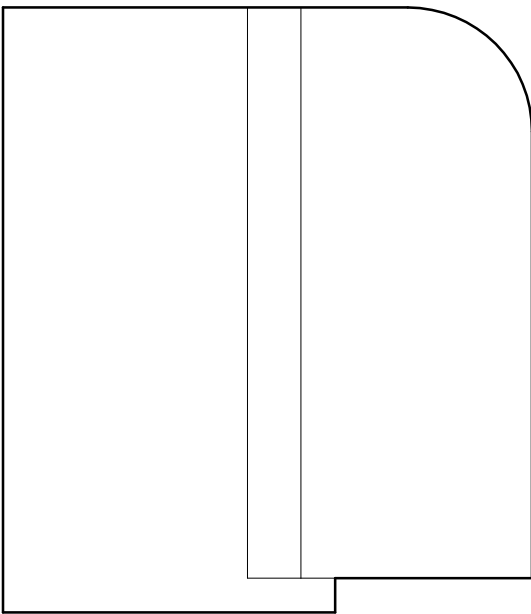

Proposal: EXISTING DETACHED DWELLING REMODEL & EXTENSION		
	Drawing Description. EXISTING GARAGE AT FRONT OF SITE	
	Location. 6 Chapel Lane Ashurst Wood East Grinstead RH19 3QT	
Tel: 07917858987 Email: stevebulldesign@gmail.com	For: Mr & Mrs Cameron Glenister	Date : Feb 2025
Scale : 1:100	Drawing No: 2025-04-06	rev.