




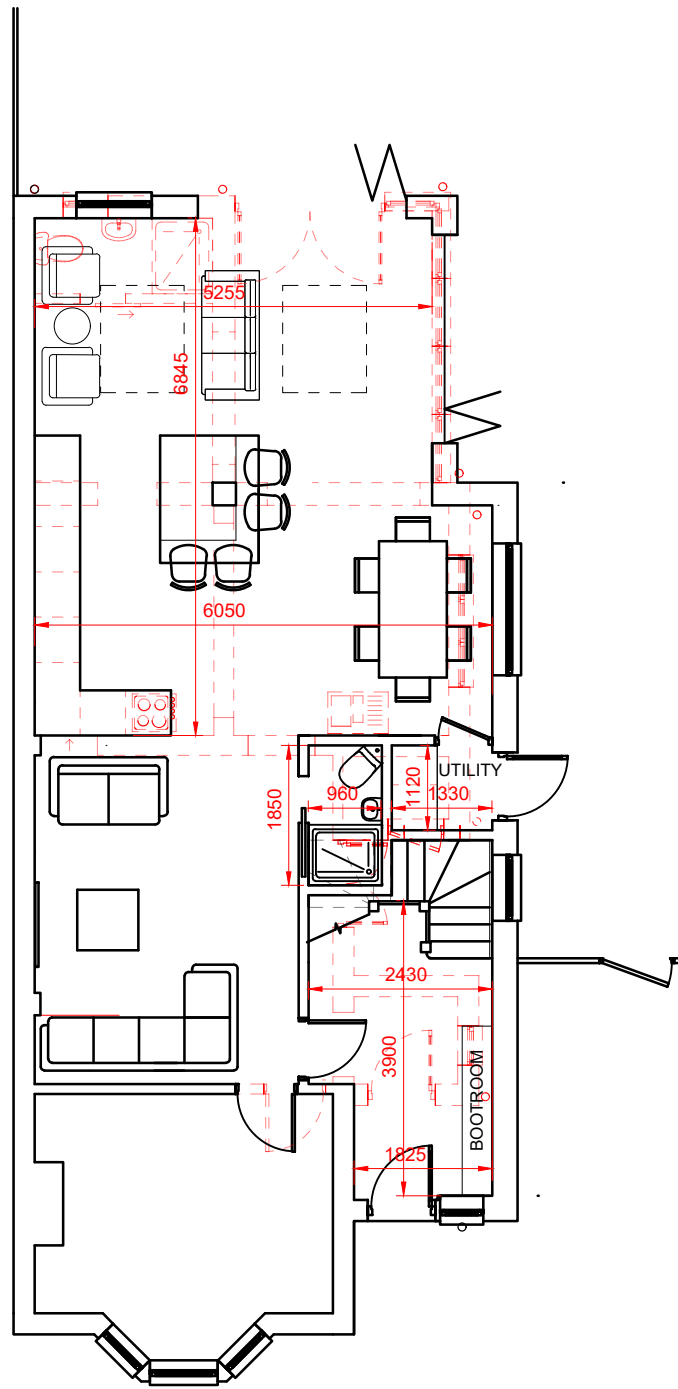

Proposed Ground Floor

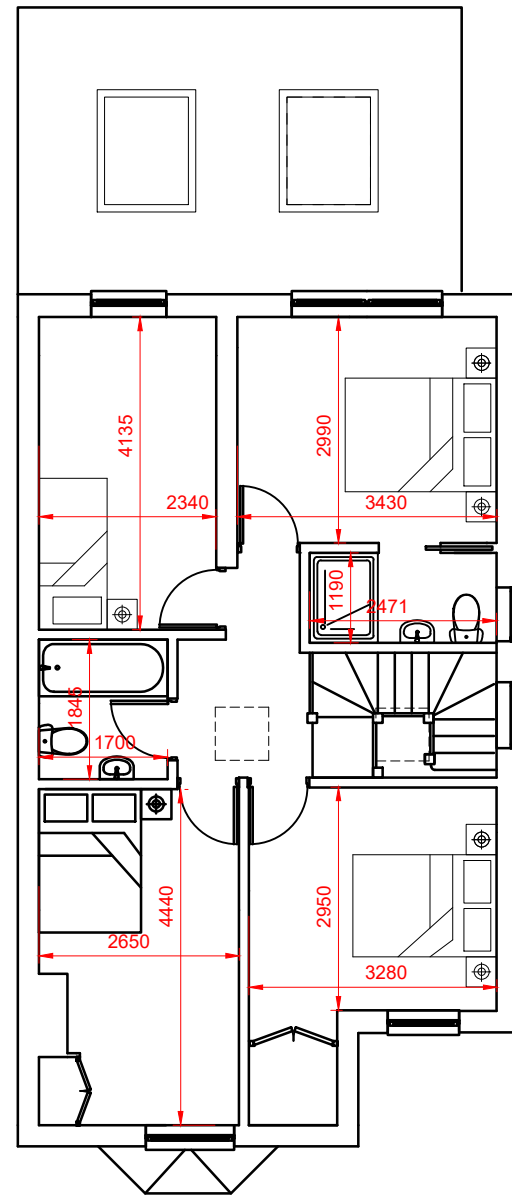

Proposed First Floor

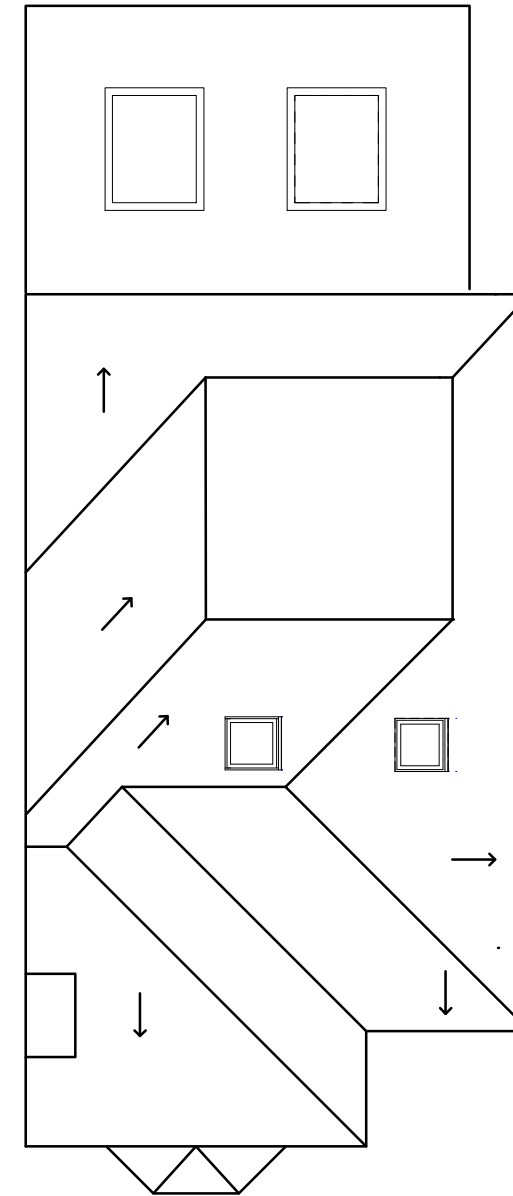

Proposed Roof Plan

Site address 68 Sydney Road		
Job Title Residential Extension and internal remodelling		
Proposed Plans		
buchan rum 9 SAVILL ROAD LINDFIELD WEST SUSSEX RH162NY E : info@buchanrumarchitects.co.uk T : 01444 239019		
Scale 1:100	Size A3	
01_25	Dim By BRA	
Project number 23_146	Drawing number PL_209_00	Rev. 06