


4 POUND GATE, HASOCKS, SUSSEX, BN6 9LU
DRAWING NUMBER - A001 - 12/10/2025
EXISTING SITE PLAN
SALE 1:500@A3

TODD JOBS

Email : todd.hurrellwood@hotmail.com
www.toddjobs.co.uk
Ph: +44 (0) 7563 002 582

TODD JOBS LTD REGISTERED IN ENGLAND, WALES, SCOTLAND & NORTHERN IRELAND
Company No. 13629493

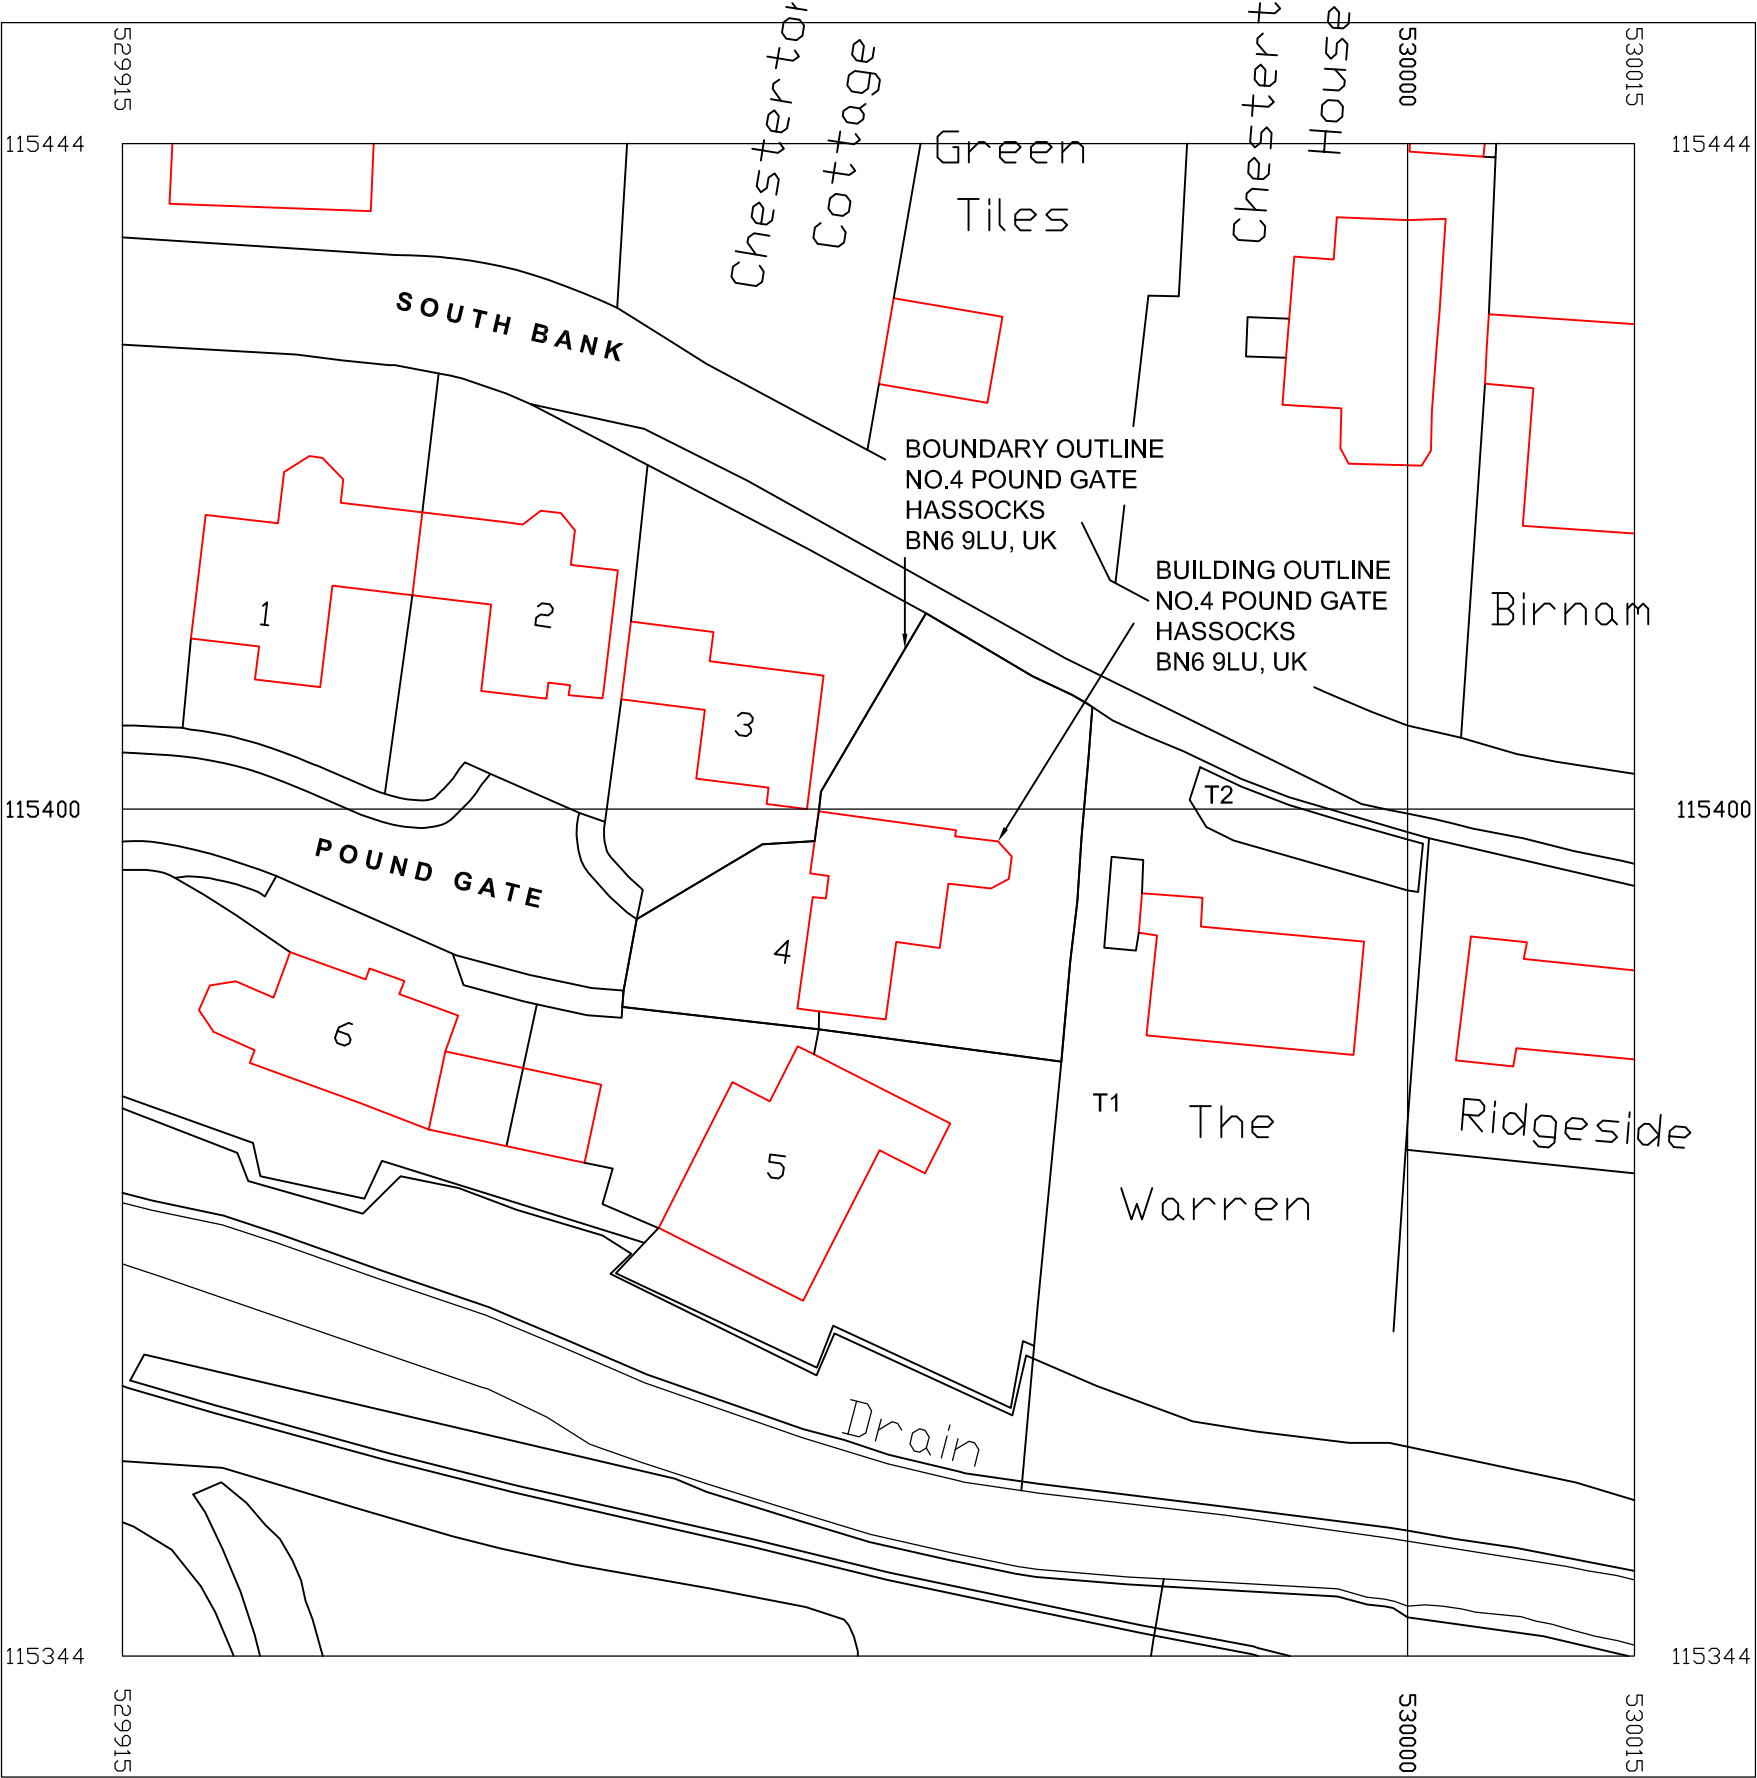

Serial number: 182985

©Crown copyright and database right 2020
Ordnance Survey licence 100048957
Reproduction in whole or in part is prohibited
without the prior permission of Ordnance Survey

