

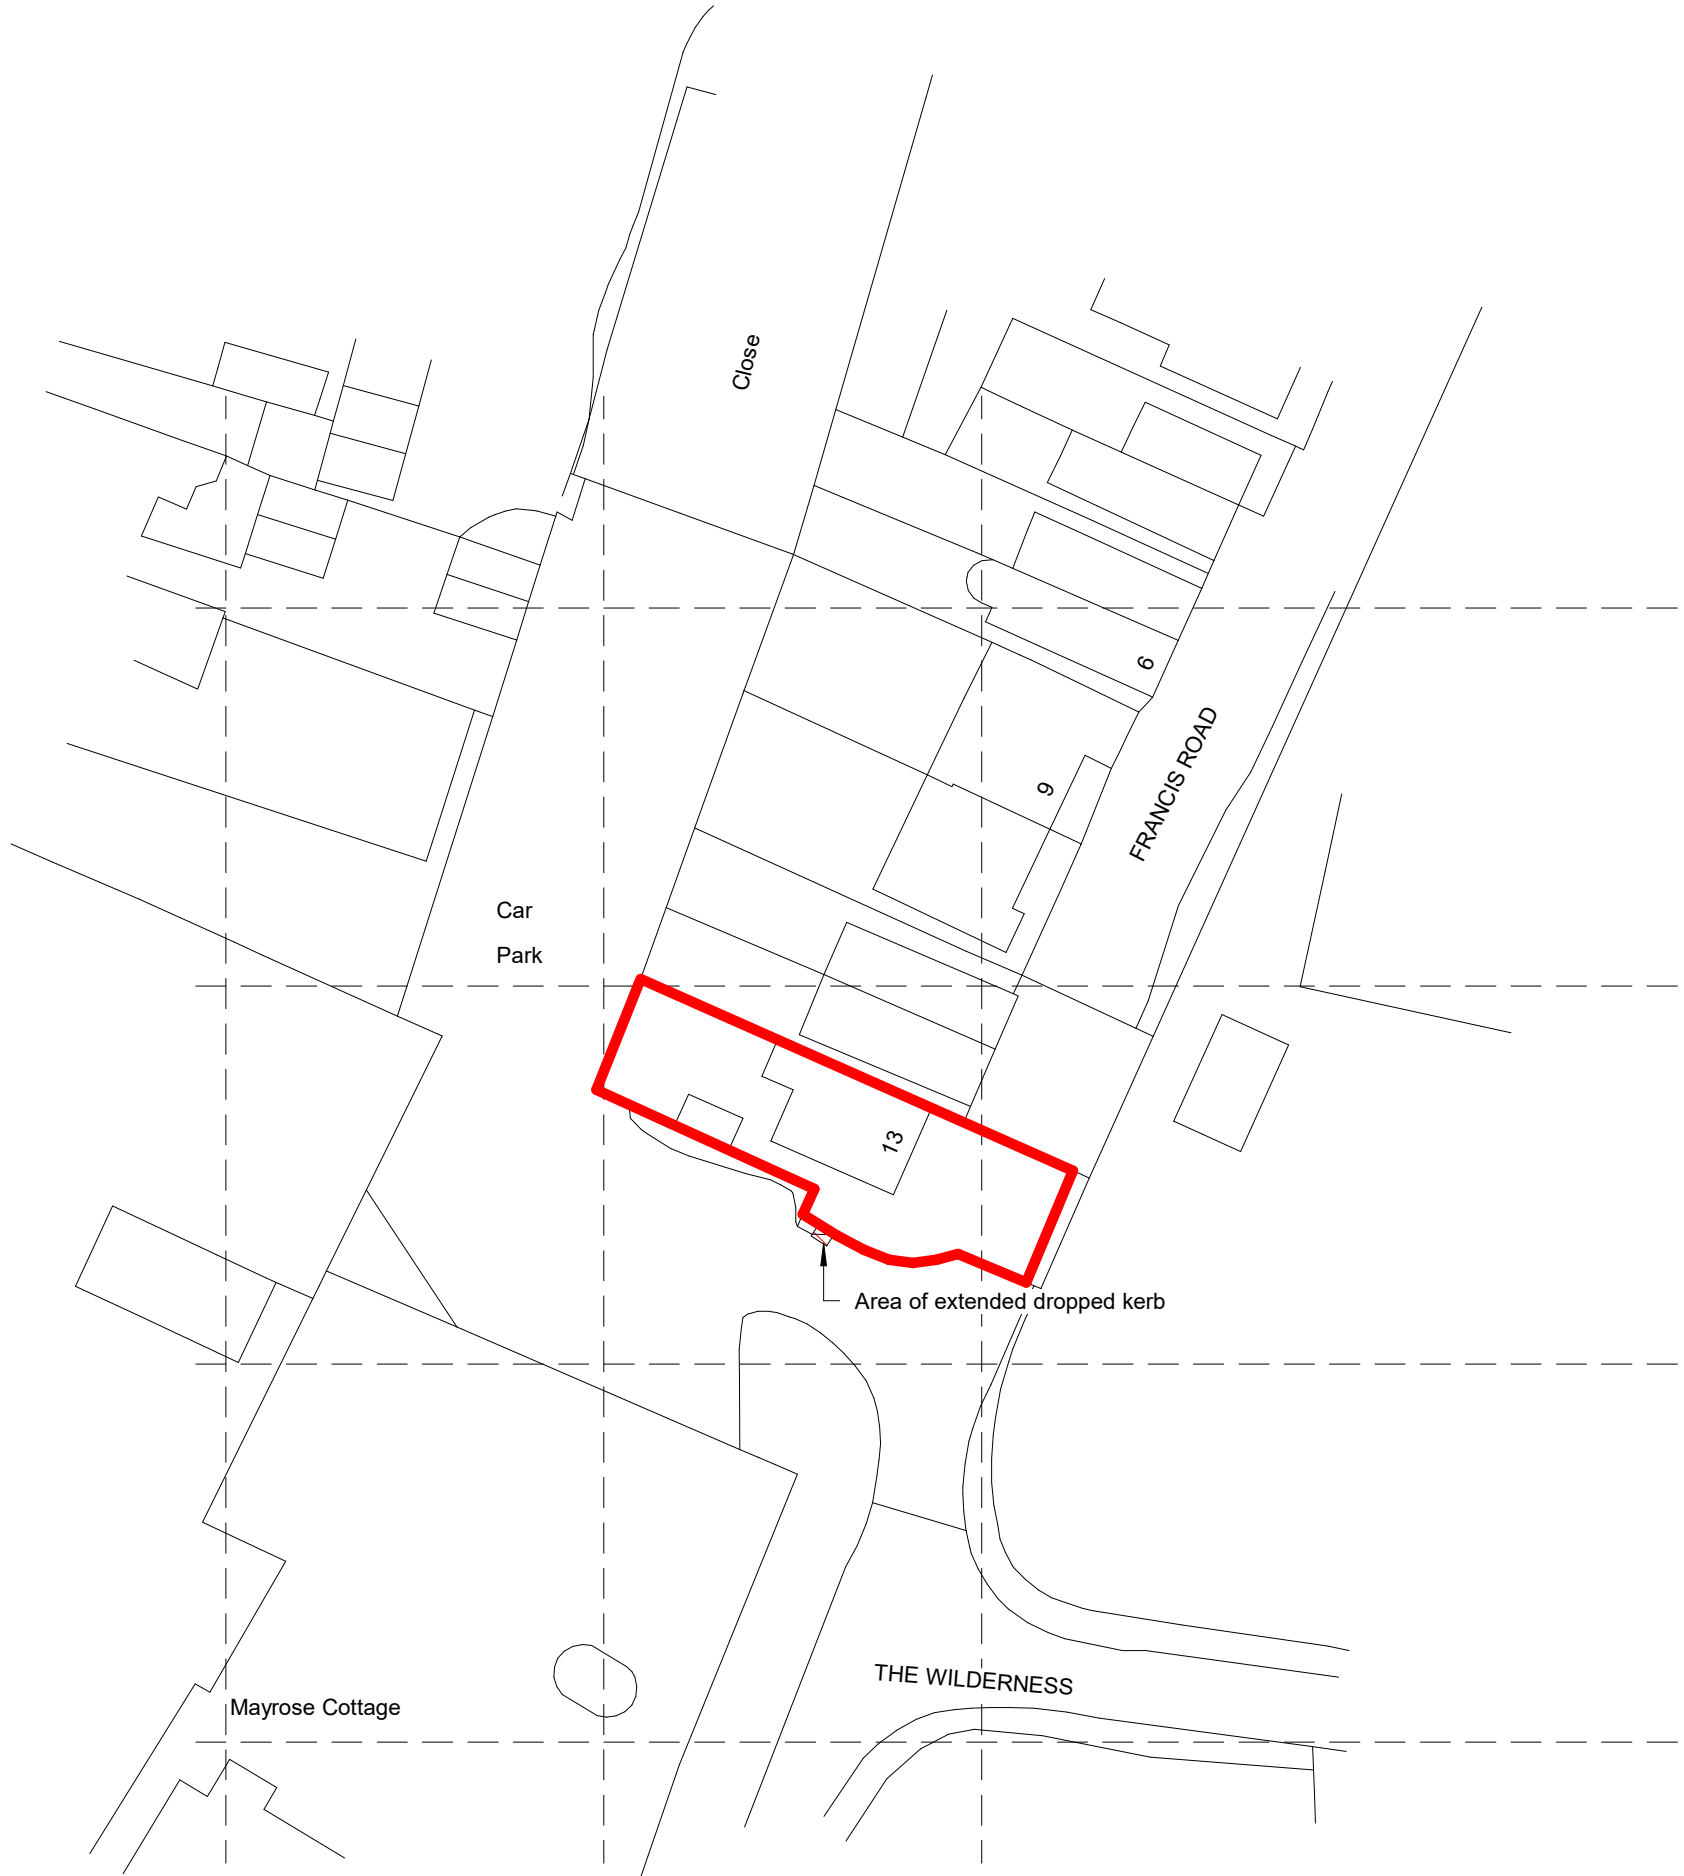
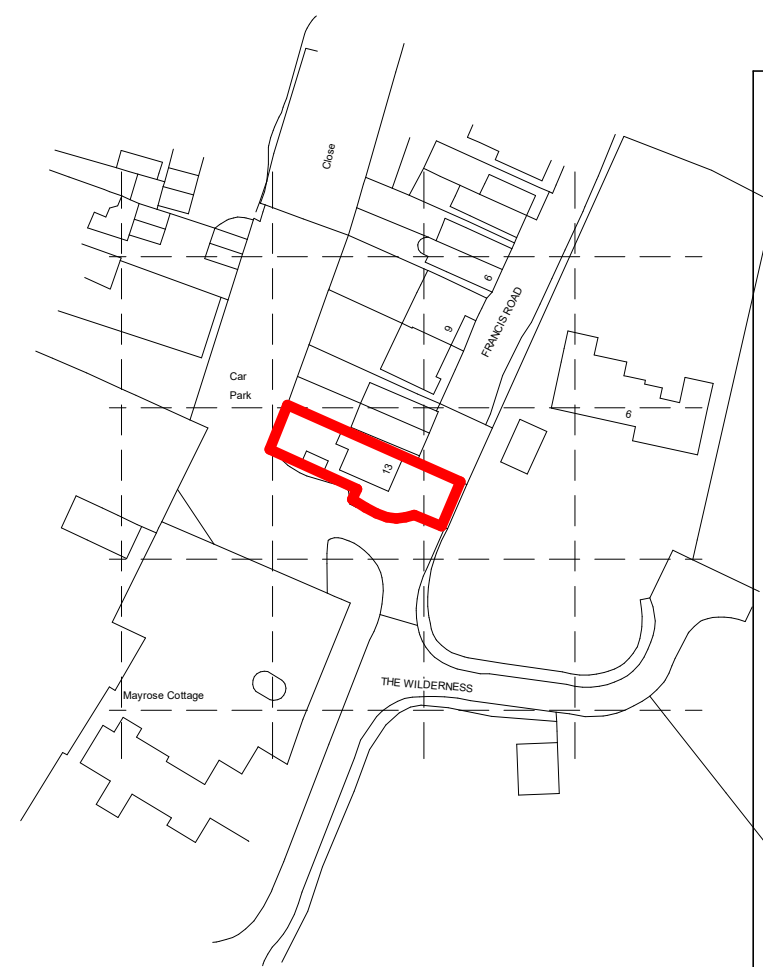


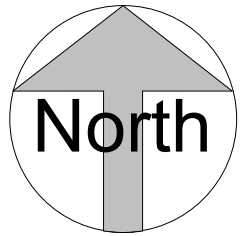

1 SITE PLAN
1 : 500

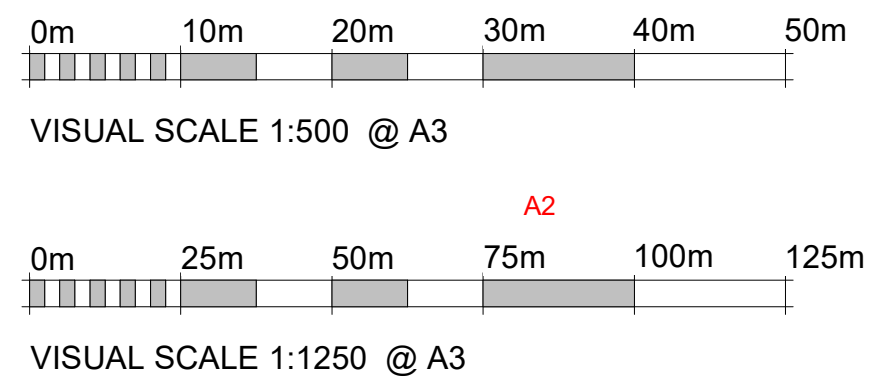

2 LOCATION PLAN
1 : 1250

KRONA DESIGN ARCHITECTURE AND INTERIOR DESIGN 4 Union Place Worthing BN11 1LG info@kronadesign.co.uk kronadesign.co.uk 01903 256150		
PROJECT Widened Dropped Kerb		
ADDRESS 13 Francis Road Lindfield West Sussex		
TITLE Site Plan & Location Plan		
CLIENT Rachel Lucas		
DRAWN JLB	STATUS Design	DATE 24/09/25
SCALE (@ A3) As indicated		PROJECT NUMBER KD.1763
DRAWING NUMBER A.001		REV