

4 POUND GATE, HASSECKS, SUSSEX, BN6 9LU
DRAWING NUMBER - A004 - 12/10/2025
EXISTING ELEVATIONS
SALE 1:100@A3


TODD
JOBS

Email : todd.hurrellwood@hotmail.com
www.toddjobs.co.uk
Ph: +44 (0) 7563 002 582

TODD JOBS LTD REGISTERED IN ENGLAND, WALES, SCOTLAND & NORTHERN IRELAND
Company No. 13629493




EXISTING REAR ELEVATION

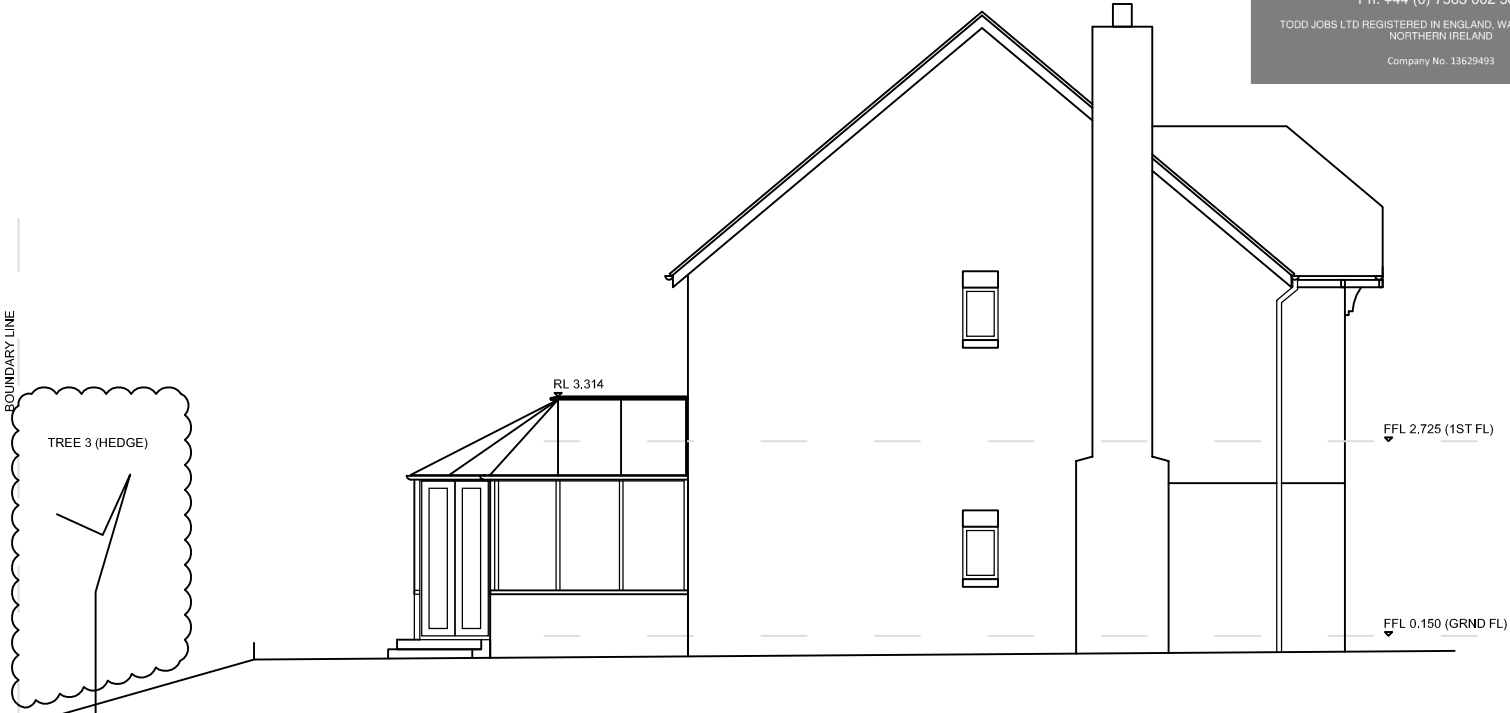

EXISTING NORTH ELEVATION



EXISTING FRONT ELEVATION

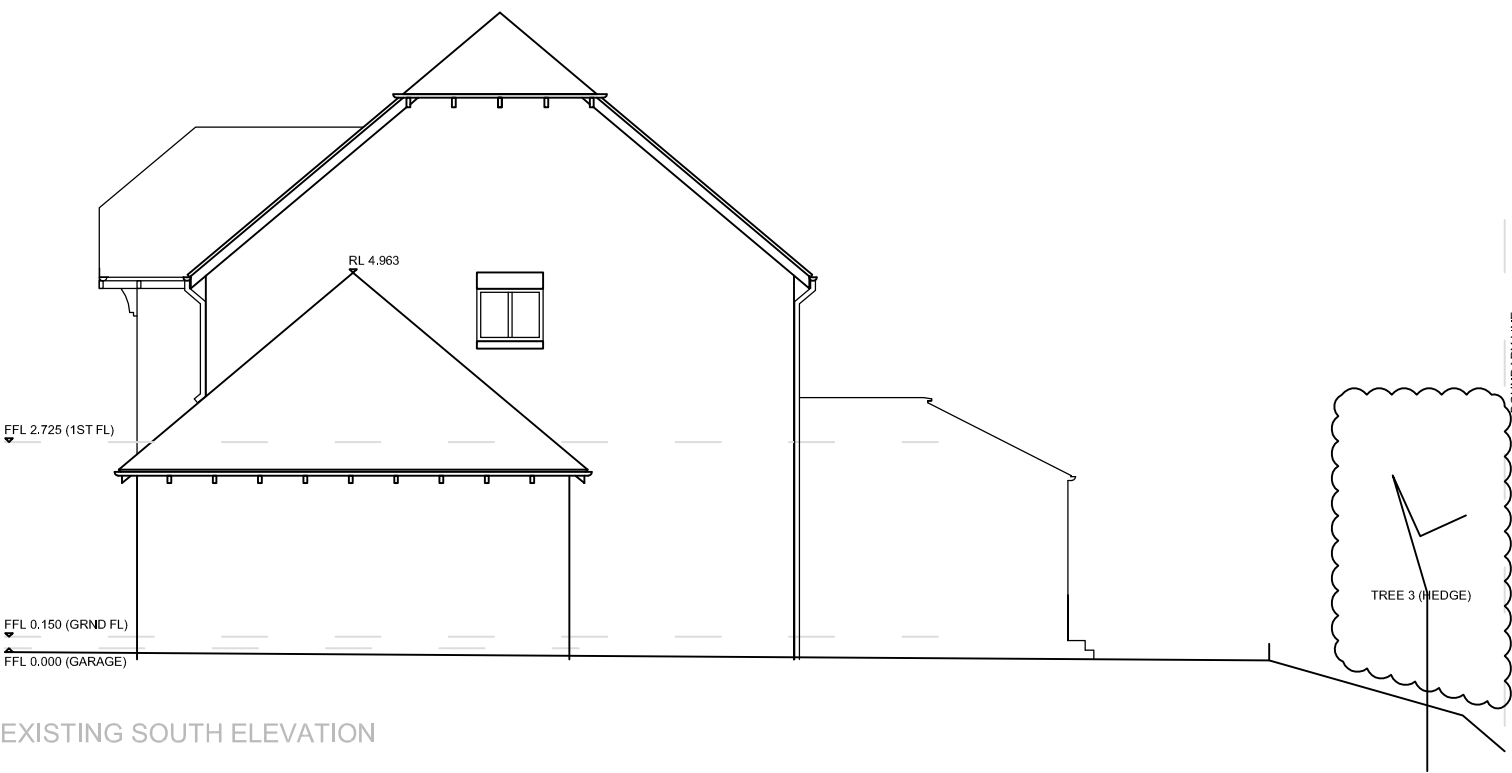

EXISTING SOUTH ELEVATION