

4 POUND GATE, HAS SOCKS, SUSSEX, BN6 9LU
DRAWING NUMBER - A104 - 12/10/2025
PROPOSED ELEVATIONS
SALE 1:100@A3

TODD JOBS


Email : todd.hurrellwood@hotmail.com
www.toddjobs.co.uk
 Ph: +44 (0) 7563 002 582

TODD JOBS LTD REGISTERED IN ENGLAND, WALES, SCOTLAND &
NORTHERN IRELAND

Company No. 13629493




PROPOSED REAR ELEVATION

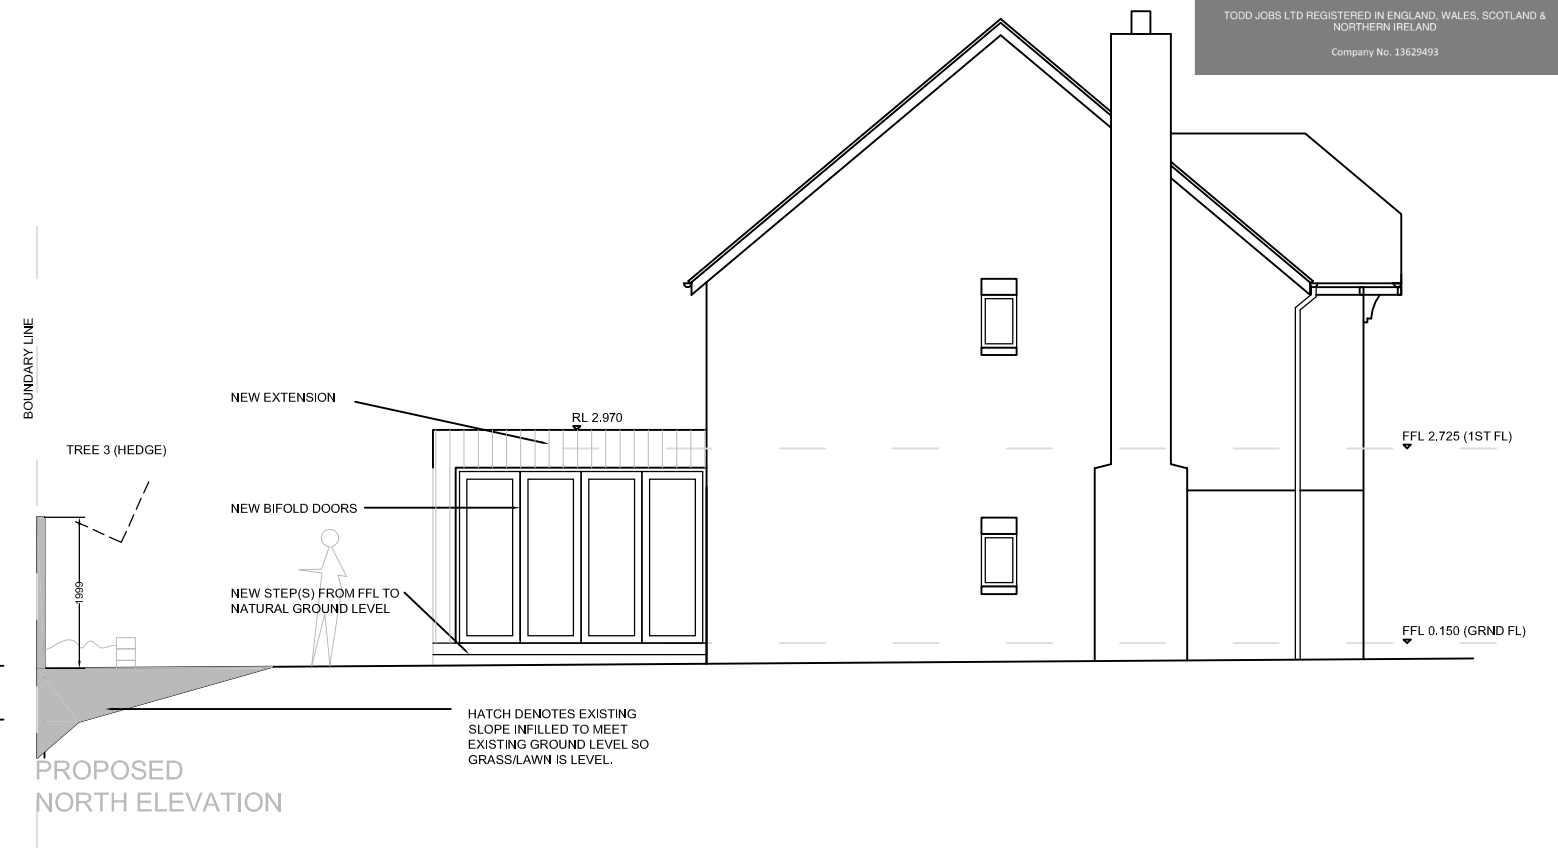

PROPOSED
NORTH ELEVATION



PROPOSED FRONT ELEVATION

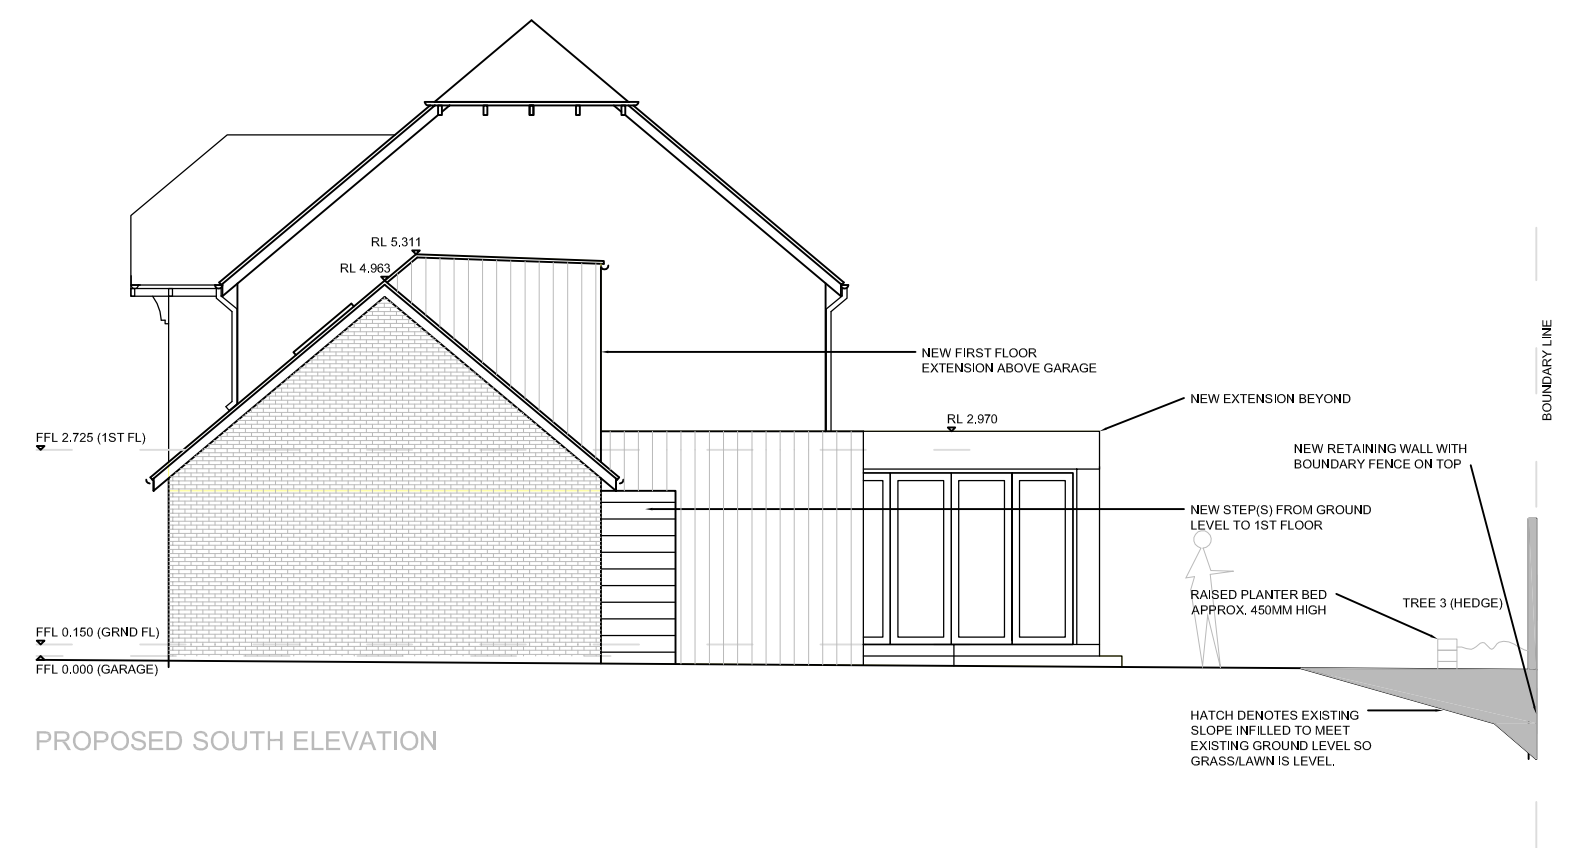

PROPOSED SOUTH ELEVATION