



4 POUND GATE, HASSECKS, SUSSEX, BN6 9LU
DRAWING NUMBER - A106 - 12/10/2025
PROPOSED ROOF PLAN
SALE 1:100@A3

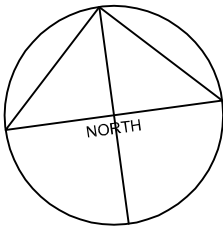

LEGEND
■ PROPOSED CONSTRUCTION

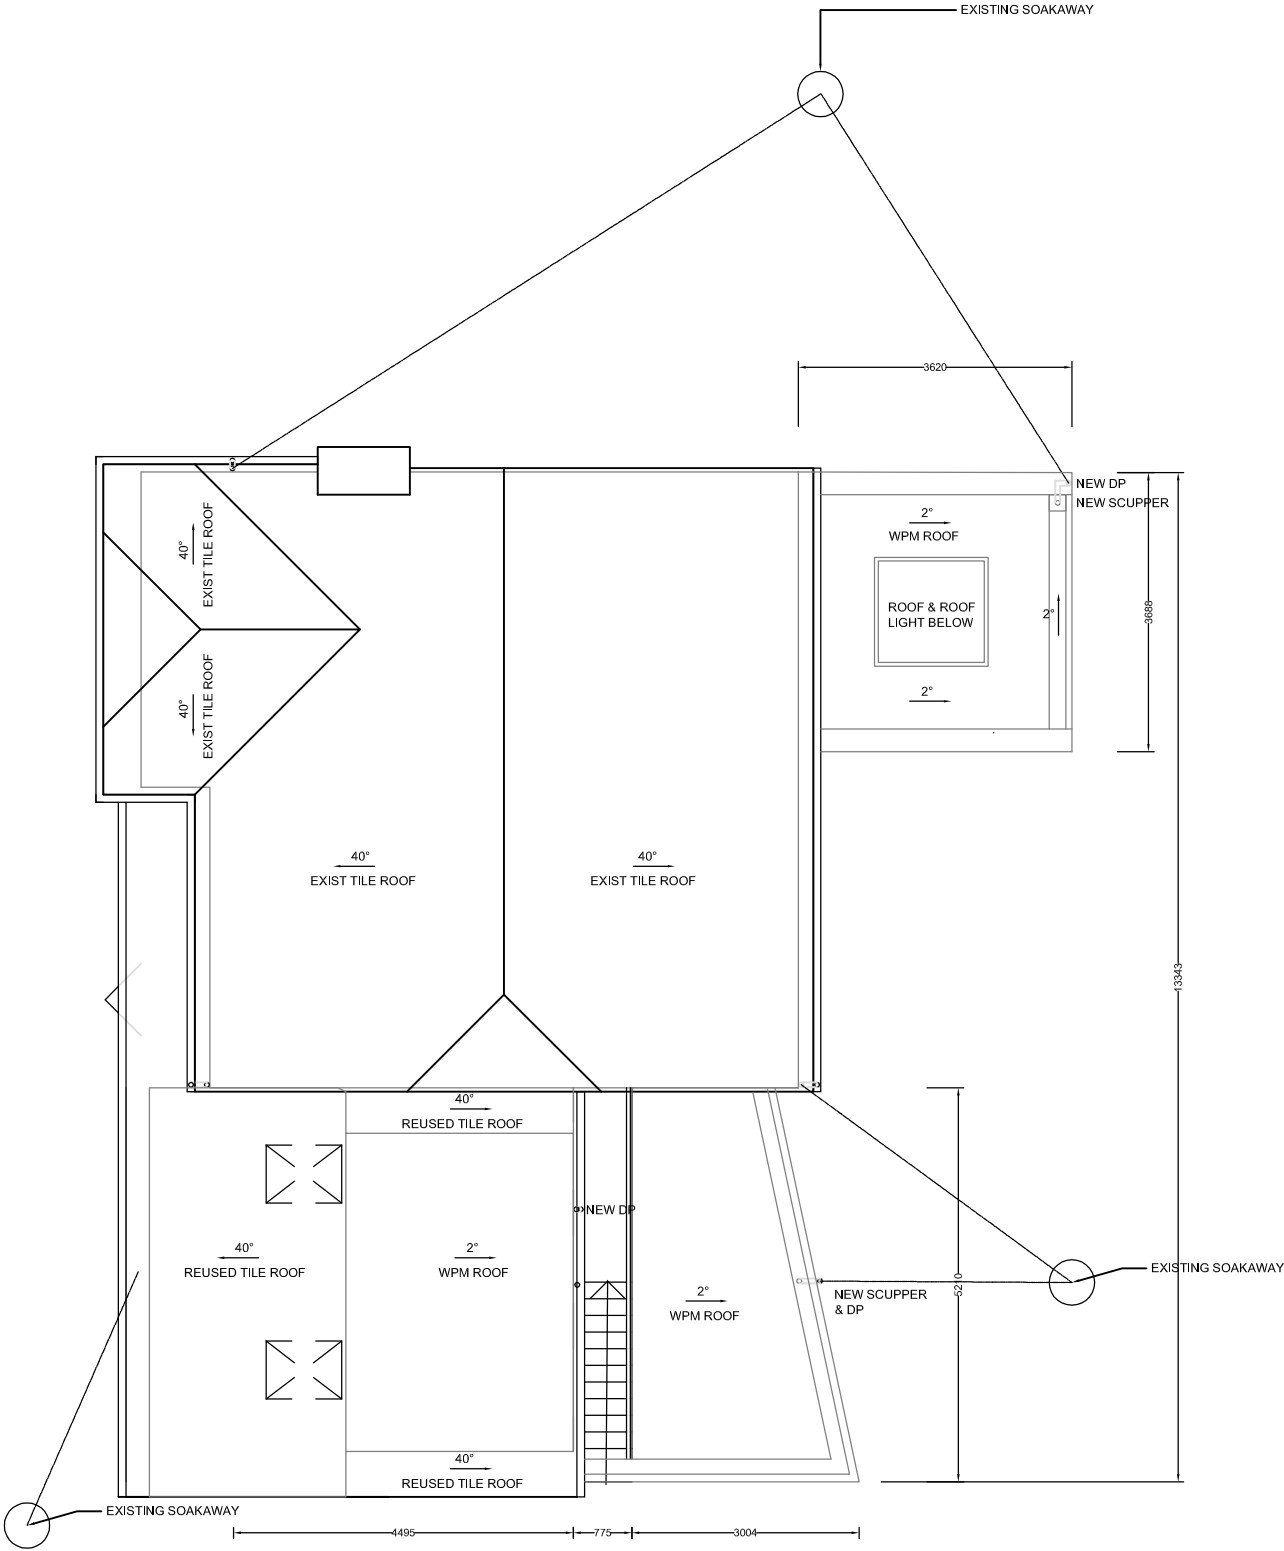

TODD
JOBS

Email : todd.hurrellwood@hotmail.com
www.toddjobs.co.uk
Ph: +44 (0) 7563 002 582
TODD JOBS LTD REGISTERED IN ENGLAND, WALES, SCOTLAND & NORTHERN IRELAND
Company No. 13629493