


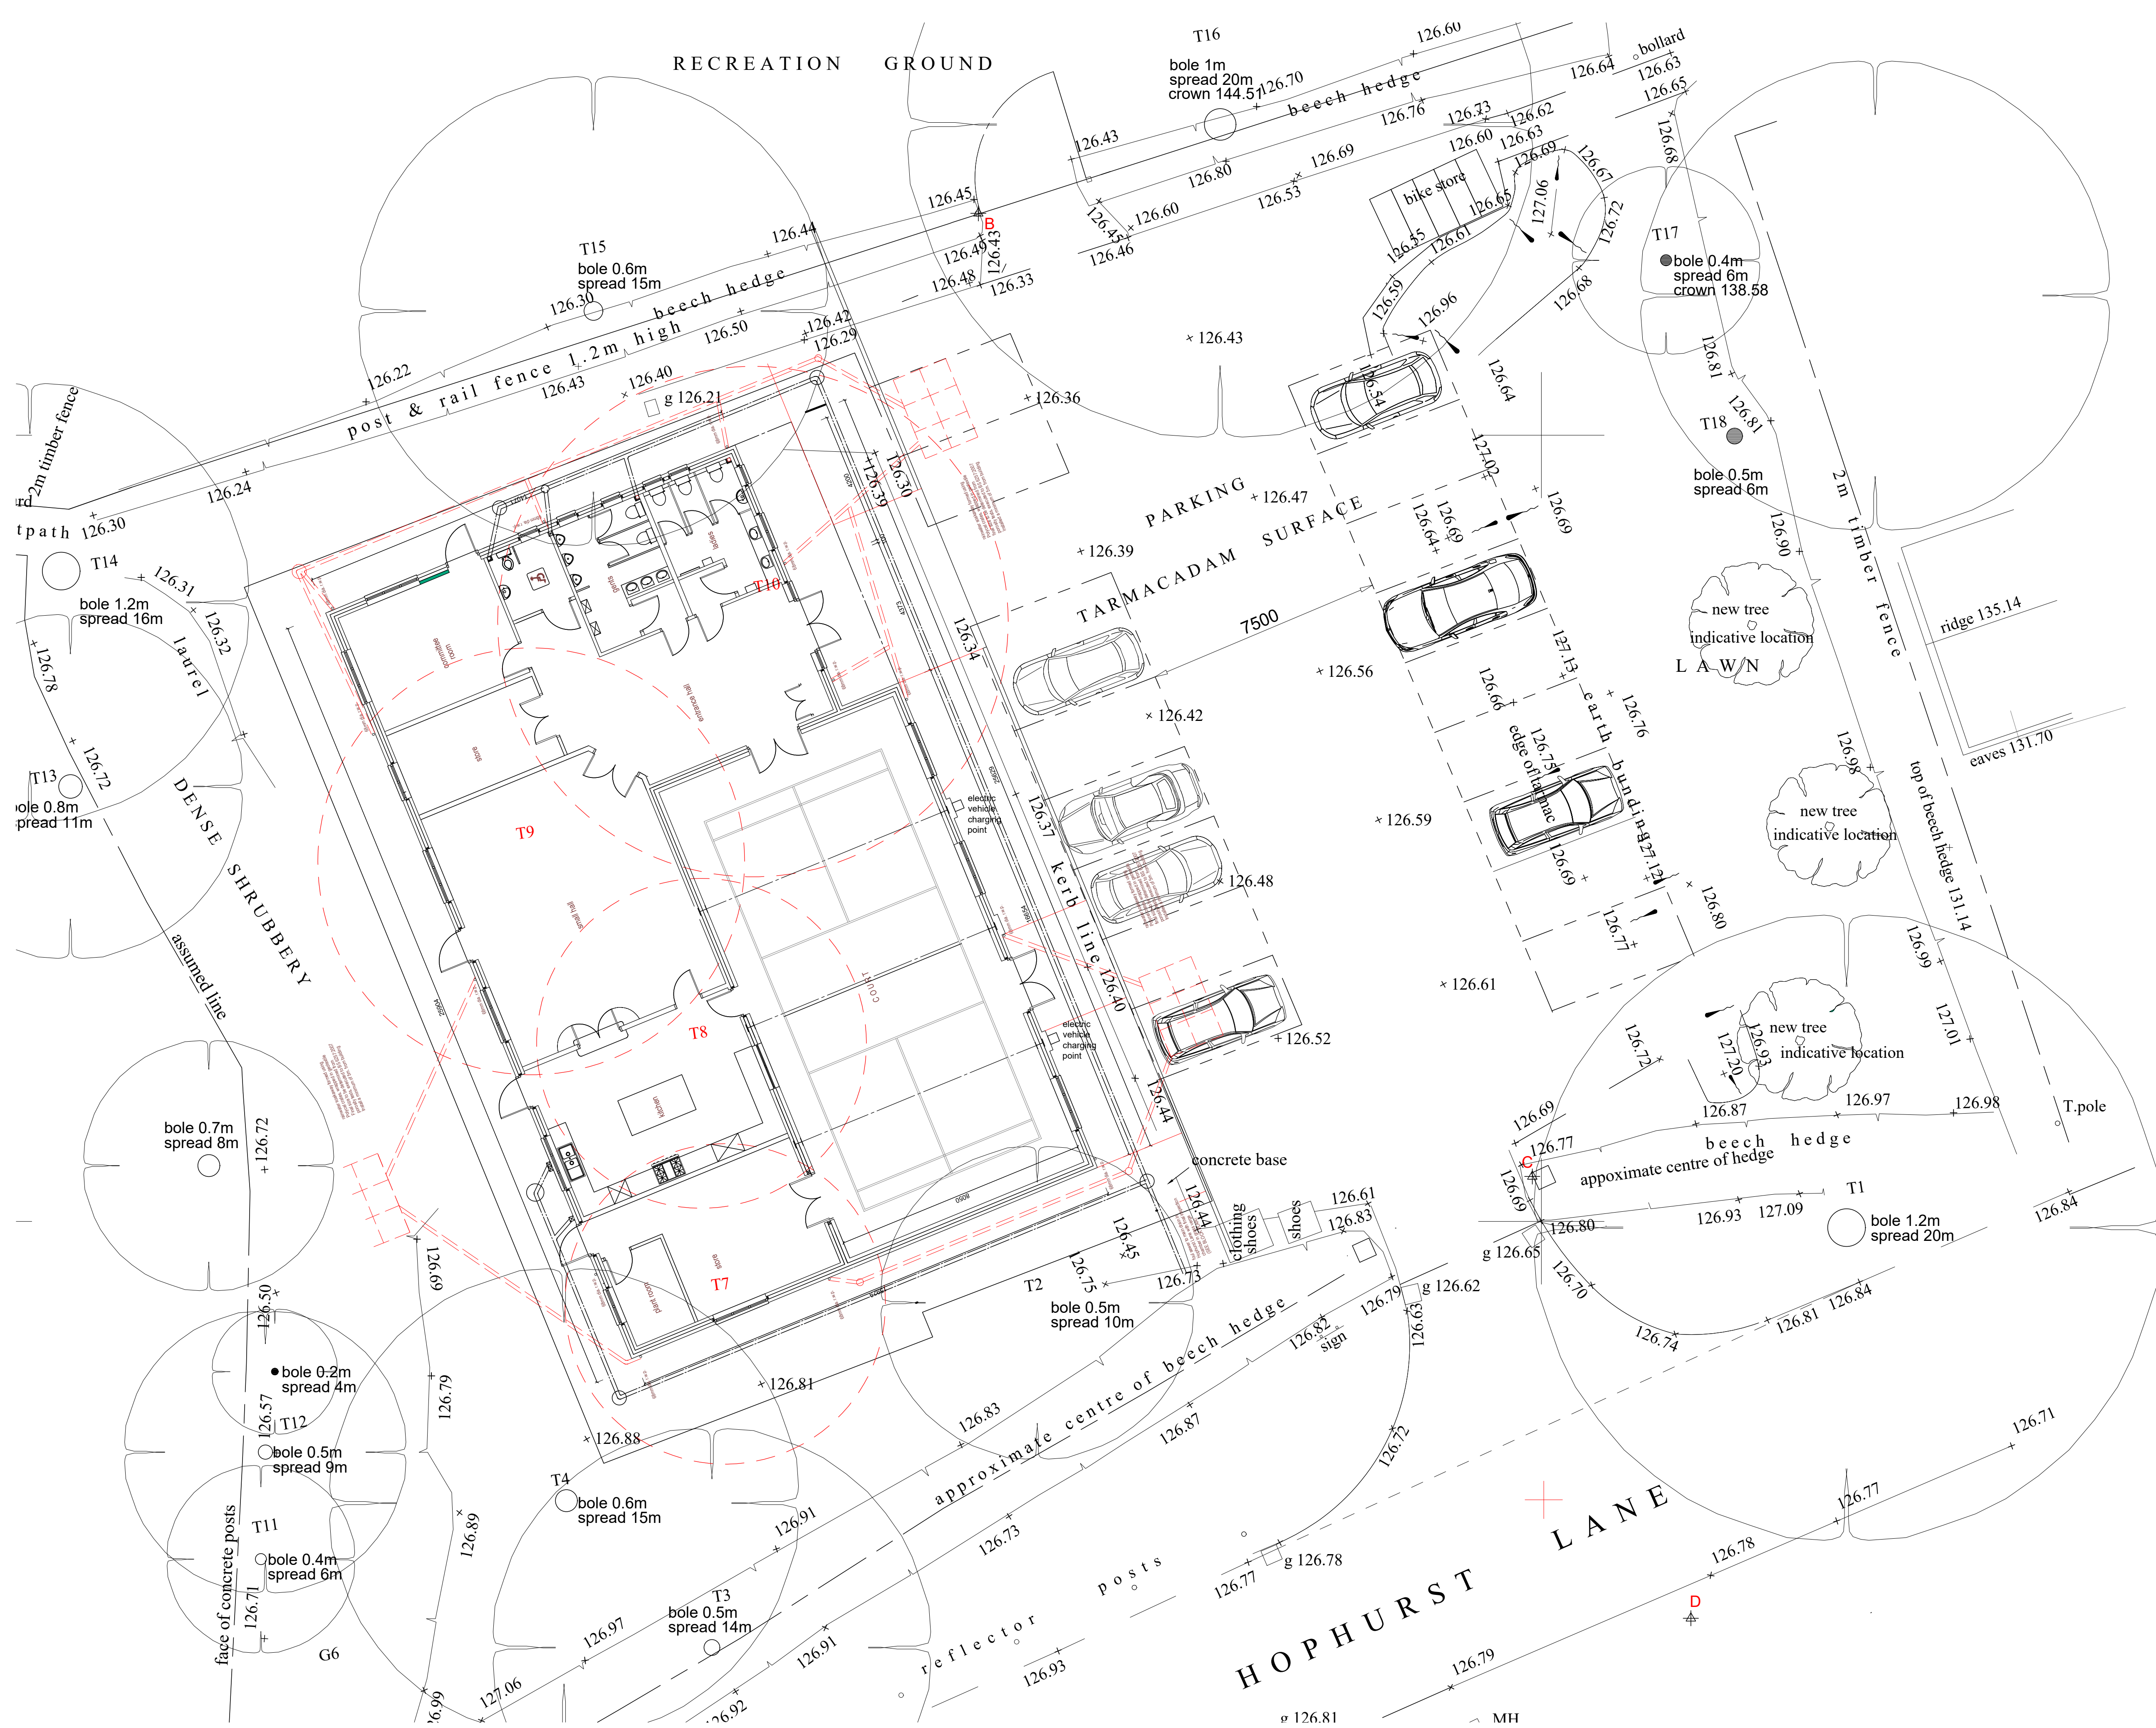

GROUND FLOOR PLAN
scale 1:100

j	05.12.22	updated EV points
i	20.01.22	updated parking
H	07.06.21	drainage added
G	04.05.21	reduced scheme
E	29.05.20	reduced scheme
-	15.06.19	drawn
Rev	Date	Revisions

Les Humphrey Associates
Architecture Chartered Surveyors Designers

The Studio - The Rocks
Ivy Dene Lane
Ashurst Wood
West Sussex RH19 3TN
telephone: 01342 315206 fax: 01342 313984
email: les@leshumphreyassociates.co.uk



CLIENT:
**THE CRAWLEY DOWN VILLAGE
HALL MANAGEMENT COMMITTEE**

PROJECT:
**LAND ADJ HAVEN CENTRE
HOPHURST LANE
CRAWLEY DOWN
RH10 4LJ**

Drawing Title:
SITE PLAN

Date: JUNE 2019	Scale: 1:100 @ A1	Drawn: TC	Checked: TC
Drg. no. 2116-02	Revision: i		