





EXISTING WEST, SOUTH, EAST & NORTH ELEVATIONS 1:100




PROPOSED WEST & SOUTH ELEVATIONS 1:100

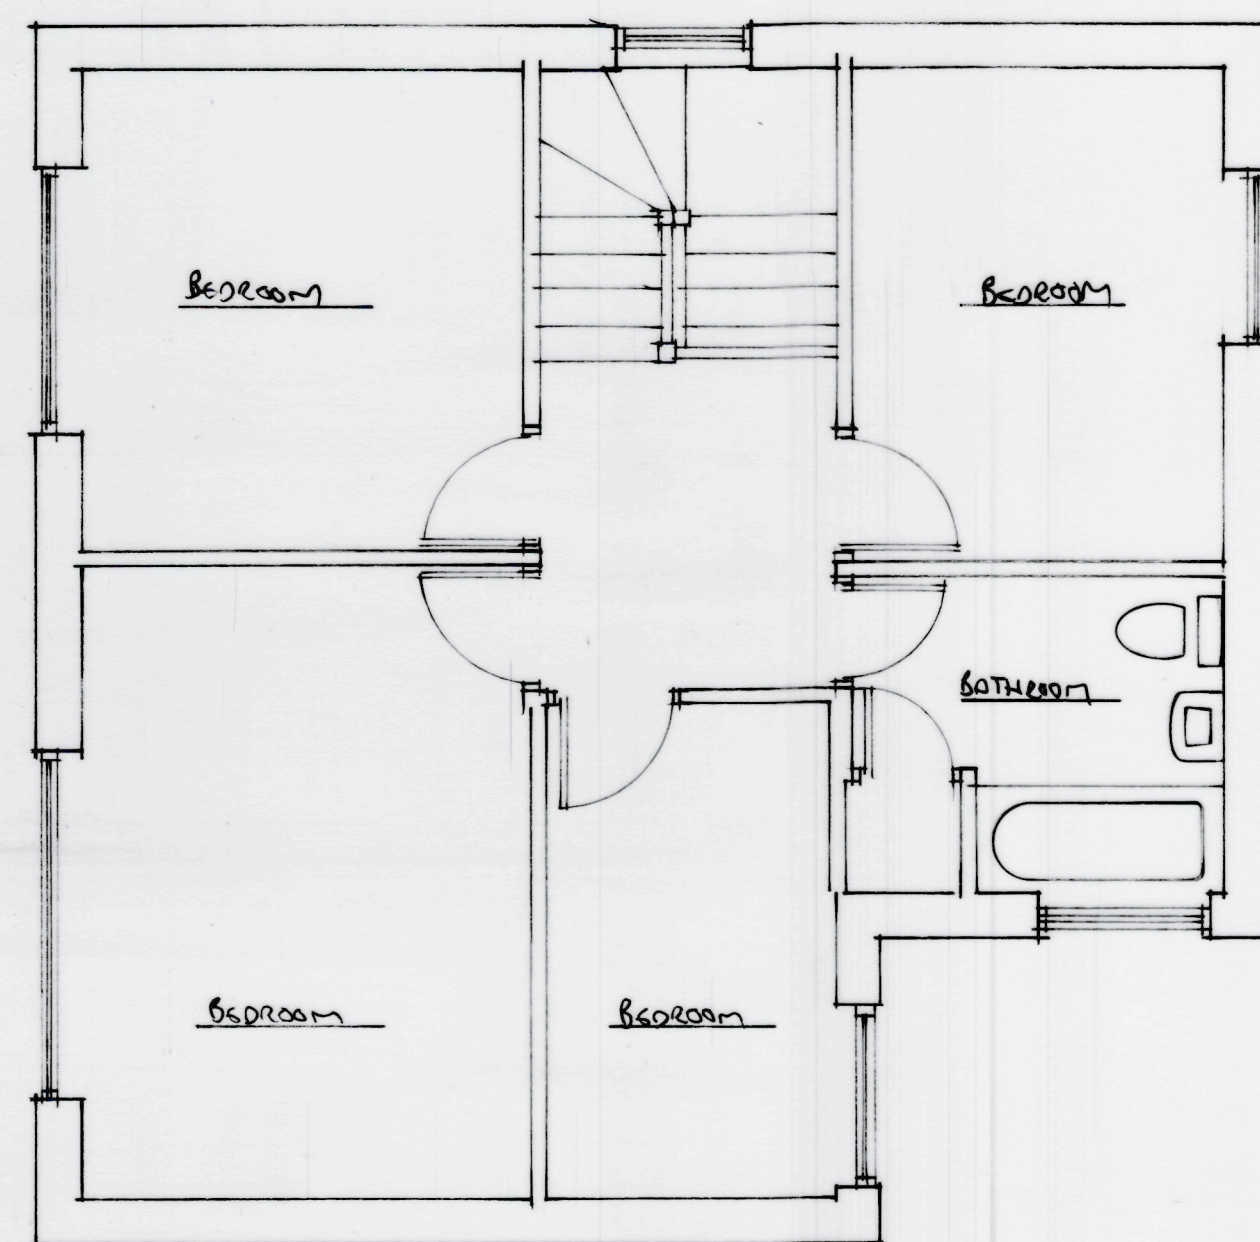



EXISTING FIRST FLOOR PLAN 1:50

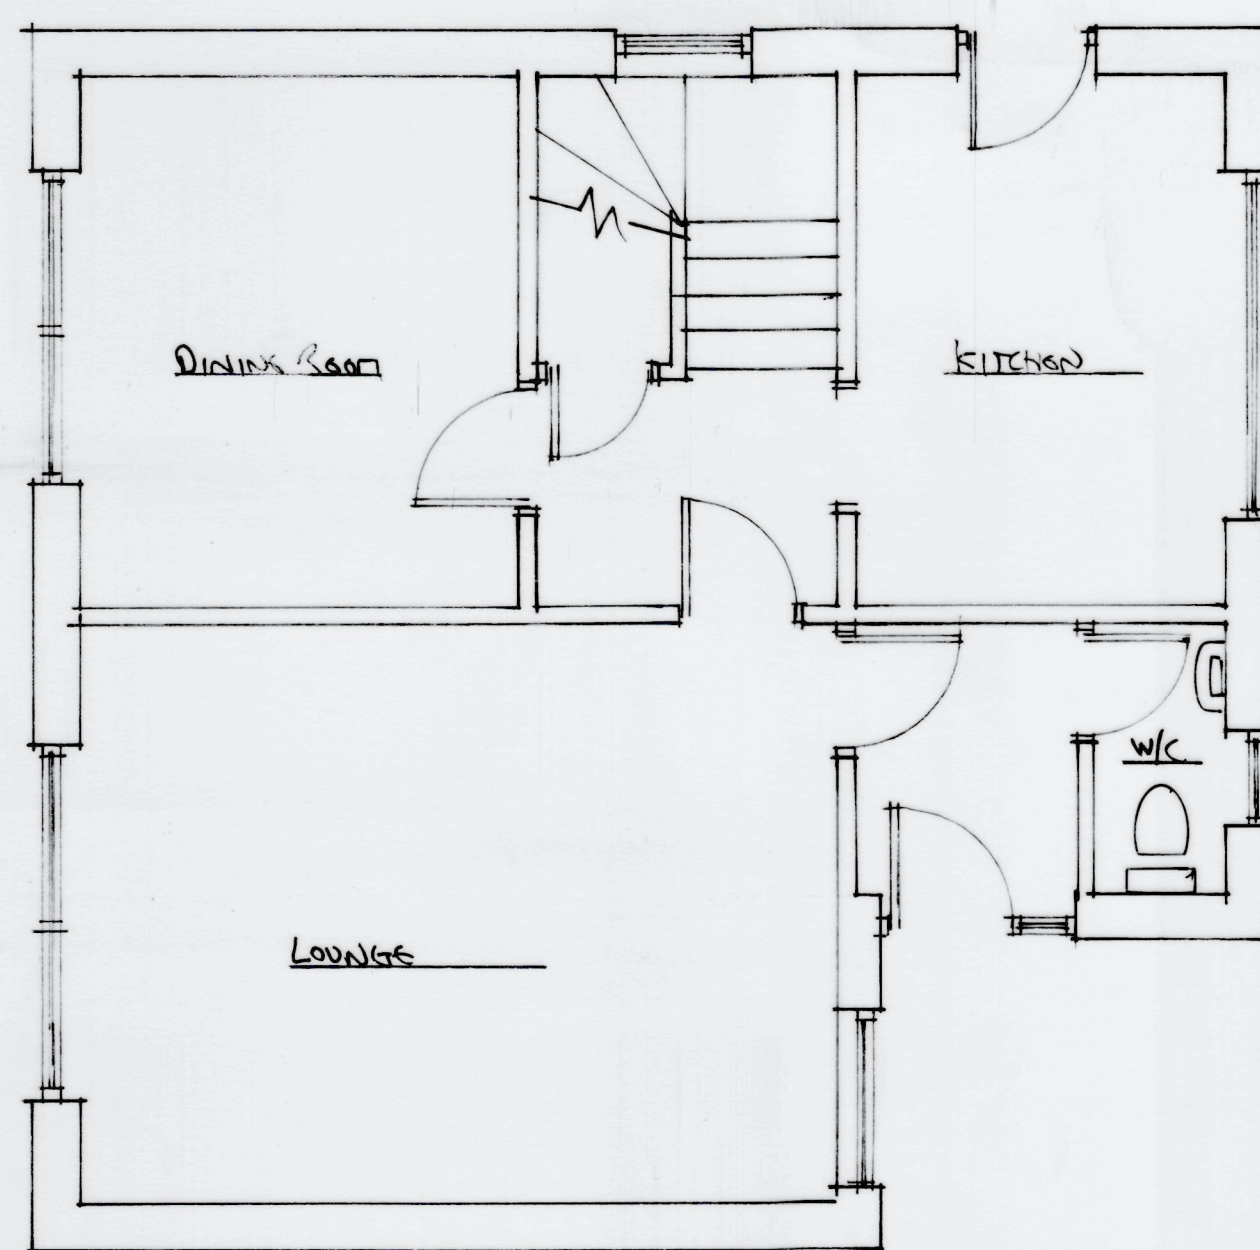

EXISTING GROUND FLOOR PLAN 1:50

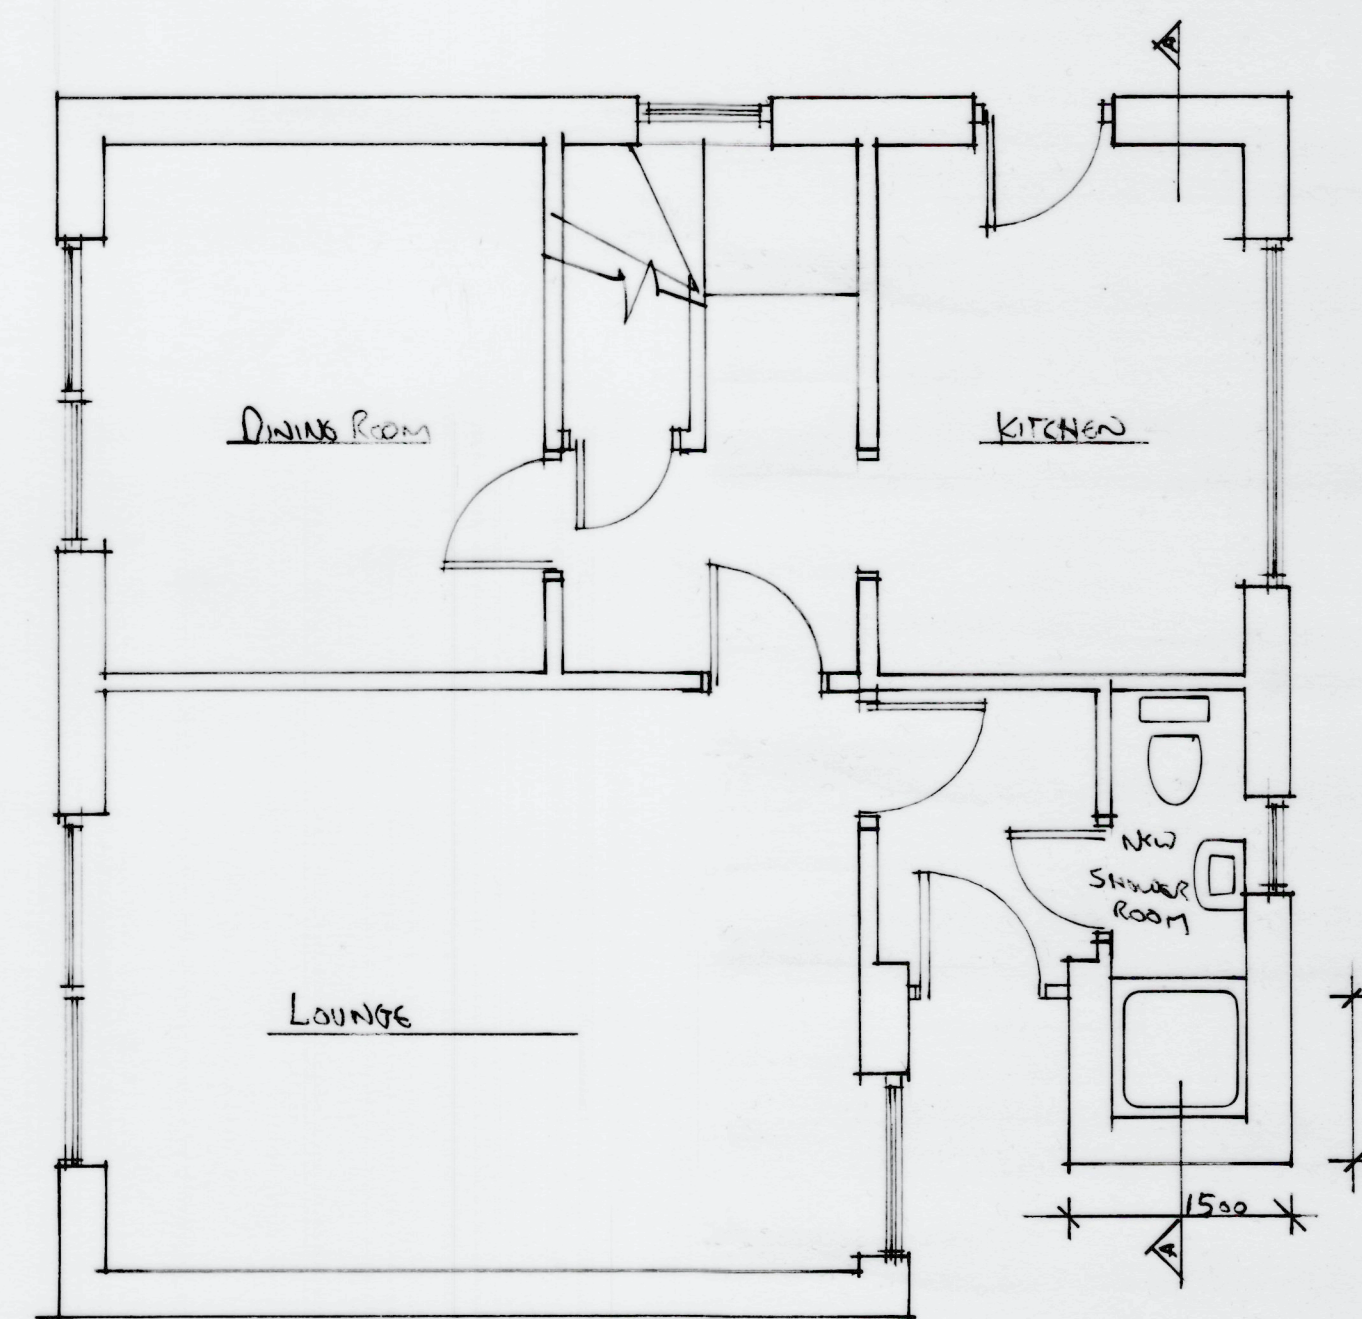

PROPOSED GROUND FLOOR PLAN 1:50

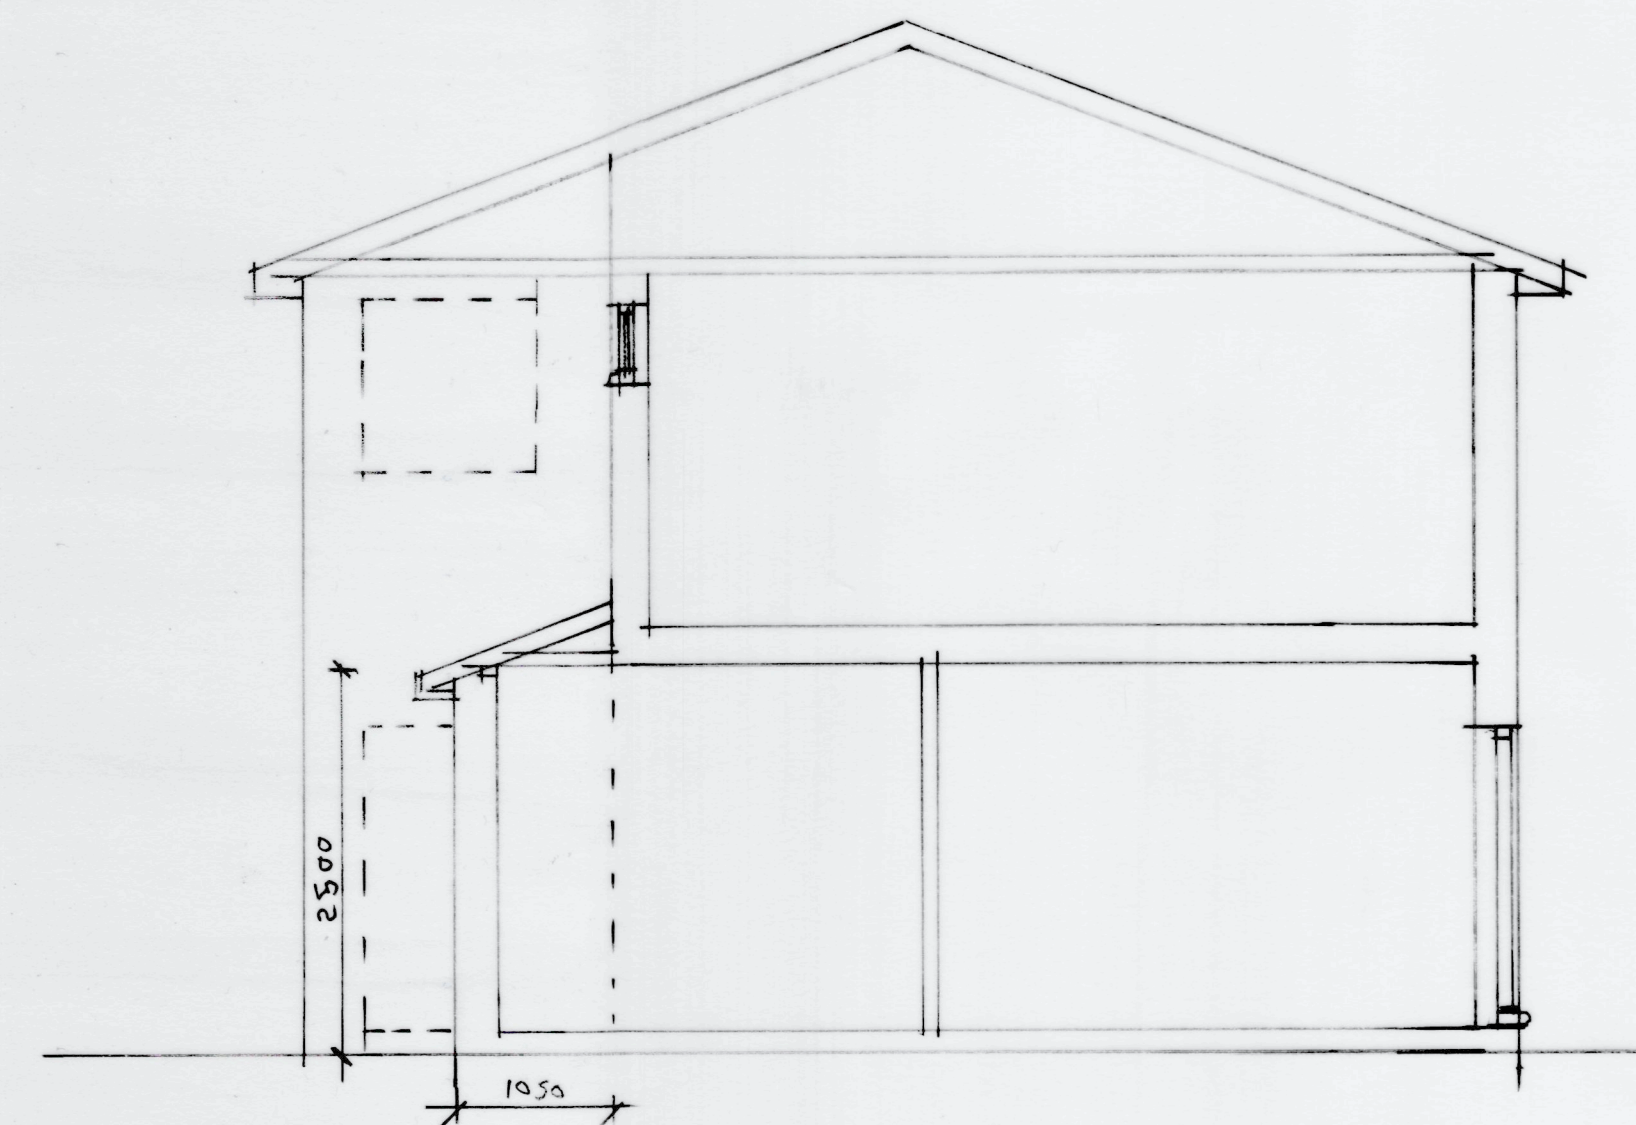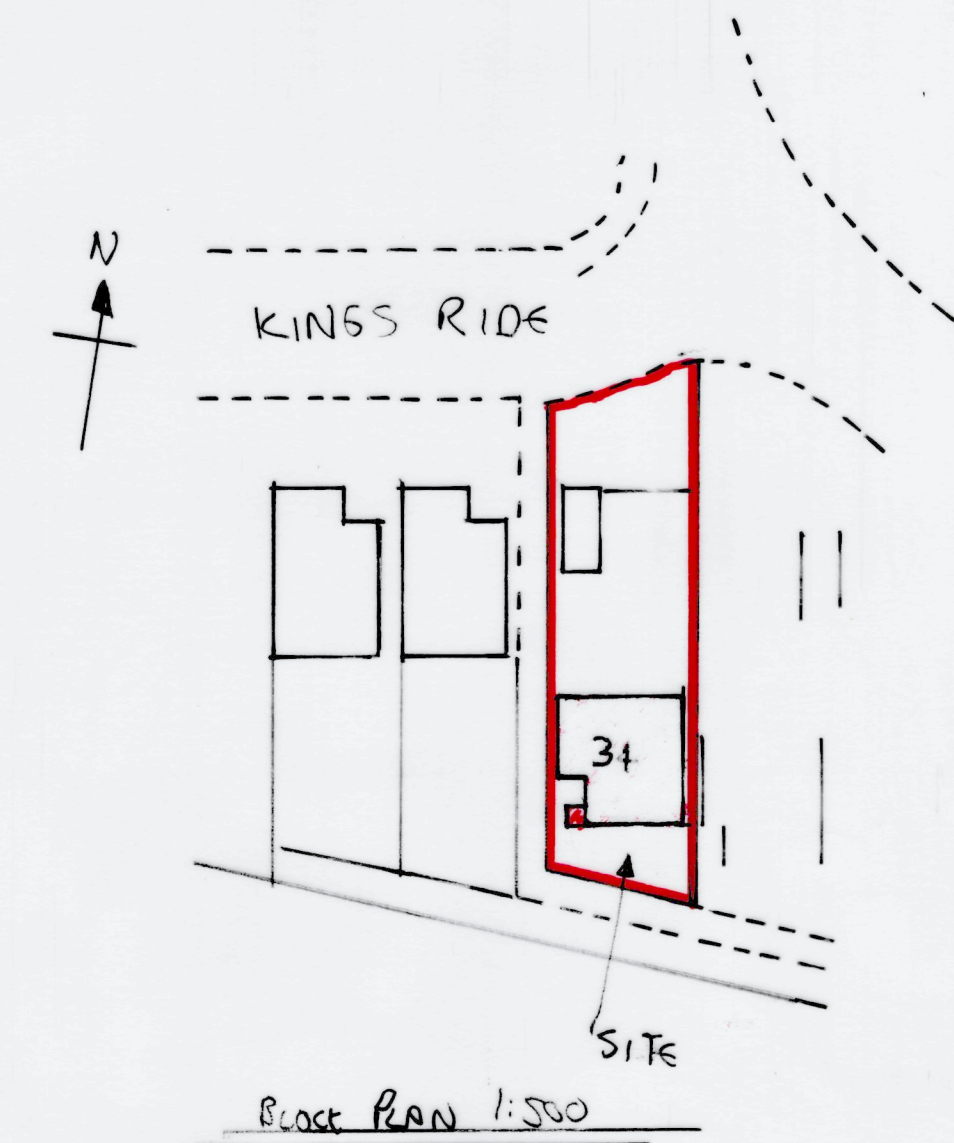

PROPOSED SECTION A-A 1:50

REV A 25/11/25 PROPOSED SINGLE STOREY GROUND FLOOR EXTENSION (WEST) AT 34 KINGS RIDE BORGESS HILL RHIS OHL FOR MR & MRS COOPER		
Scale	1:50 1:100 1:500	
Date	12/11/2025	Drawn by J. James
Drawn by	157p/2025/A	
Paper Size A1		

1:500	0m 10 15 20 25 30m	SCALE BAR
1:100	0m 2 3 4 5m 6 7 8 9 10m	
1:50	0m 1 2 3 4 5 6 7m	