


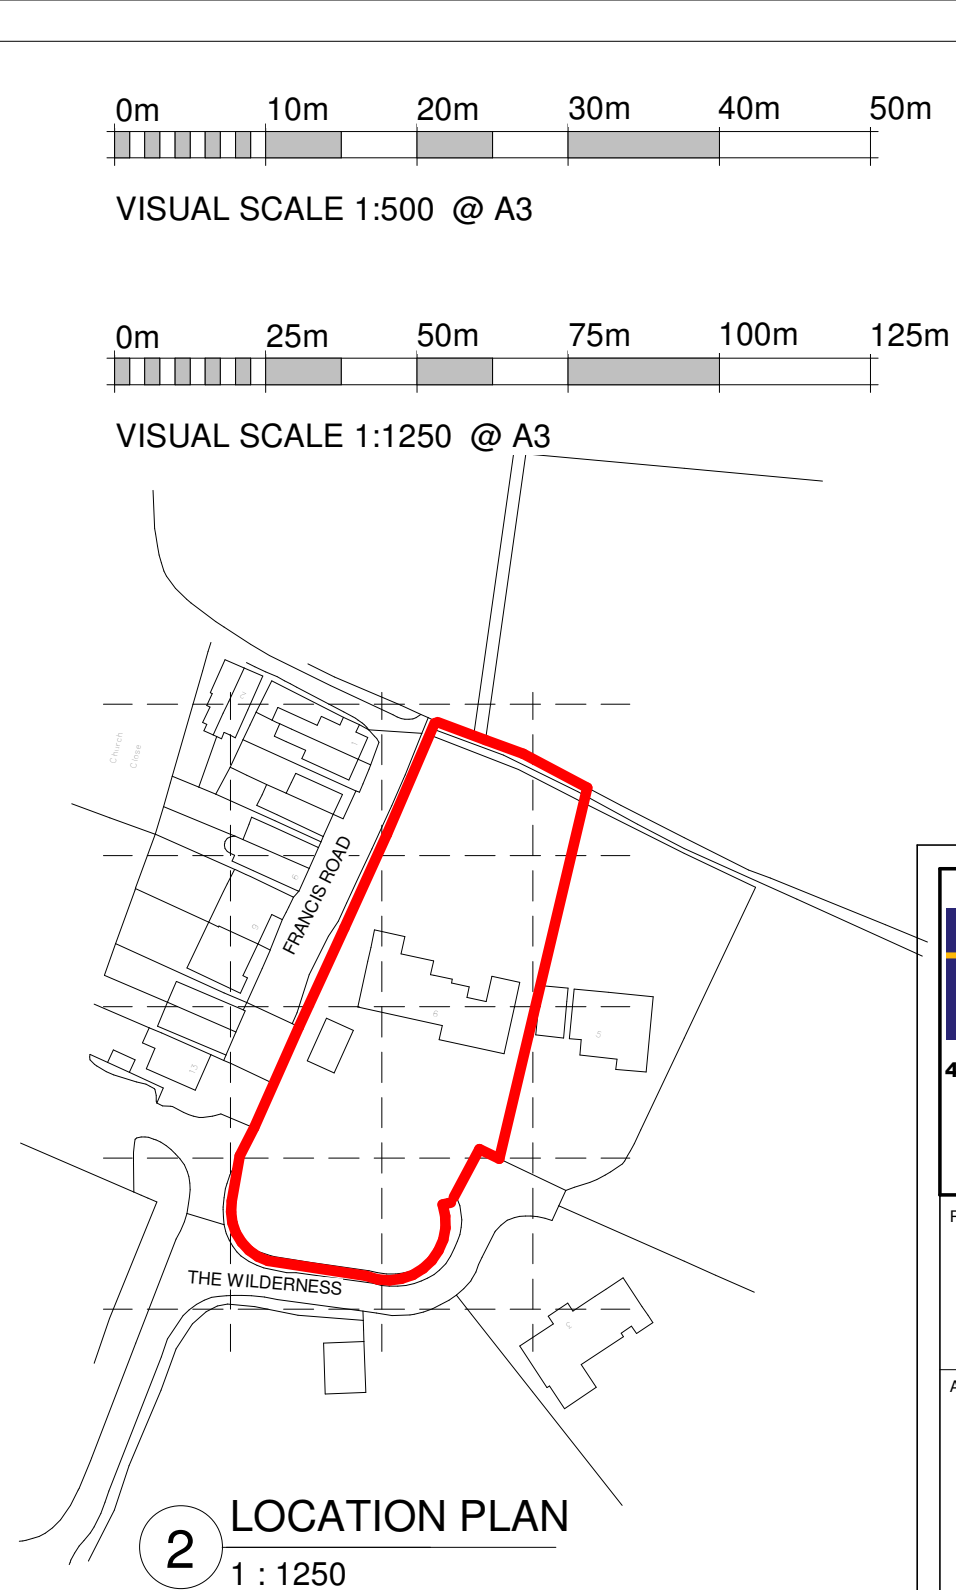

KRONA DESIGN
ARCHITECTURE AND INTERIOR DESIGN

4 Union Place | Worthing | BN11 1LG
info@kronadesign.co.uk
kronadesign.co.uk
01903 256150

PROJECT

Widened Dropped Kerb

ADDRESS

**6 The Wilderness
Lindfield
West Sussex**

TITLE

Site Plan & Location Plan

CLIENT

Mr & Mrs Spratt

DRAWN	STATUS	DATE
JLB	Planning	25/11/25
SCALE (@ A3)		PROJECT NUMBER
As indicated		KD.1782
DRAWING NUMBER		REV
A.001		

© KRONA DESIGN