


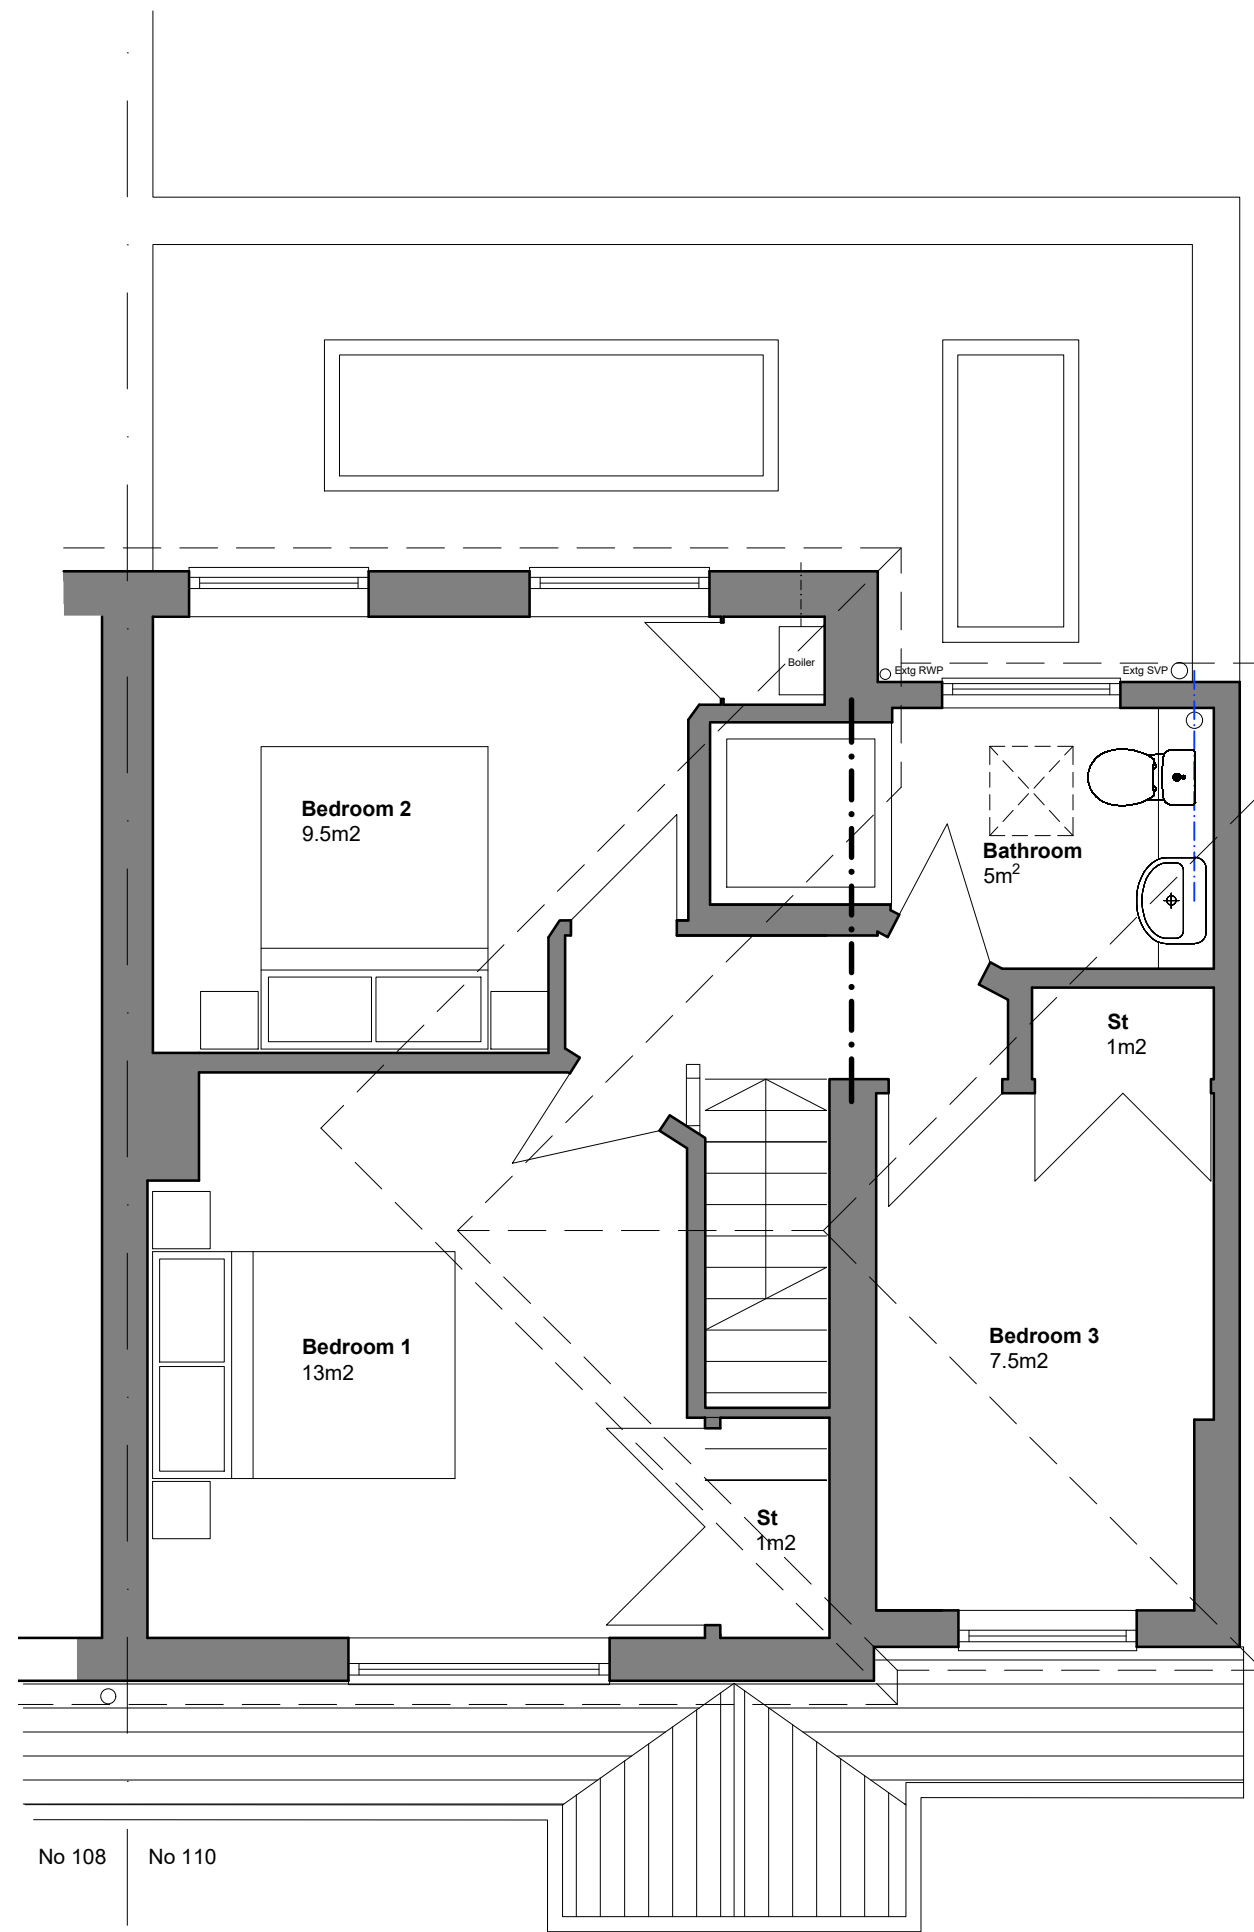


First Floor Plan as Existing
1:50 @ A1




North Elevation as Existing
1:50 @ A1



Block Plan as Proposed
1:500 @ A1

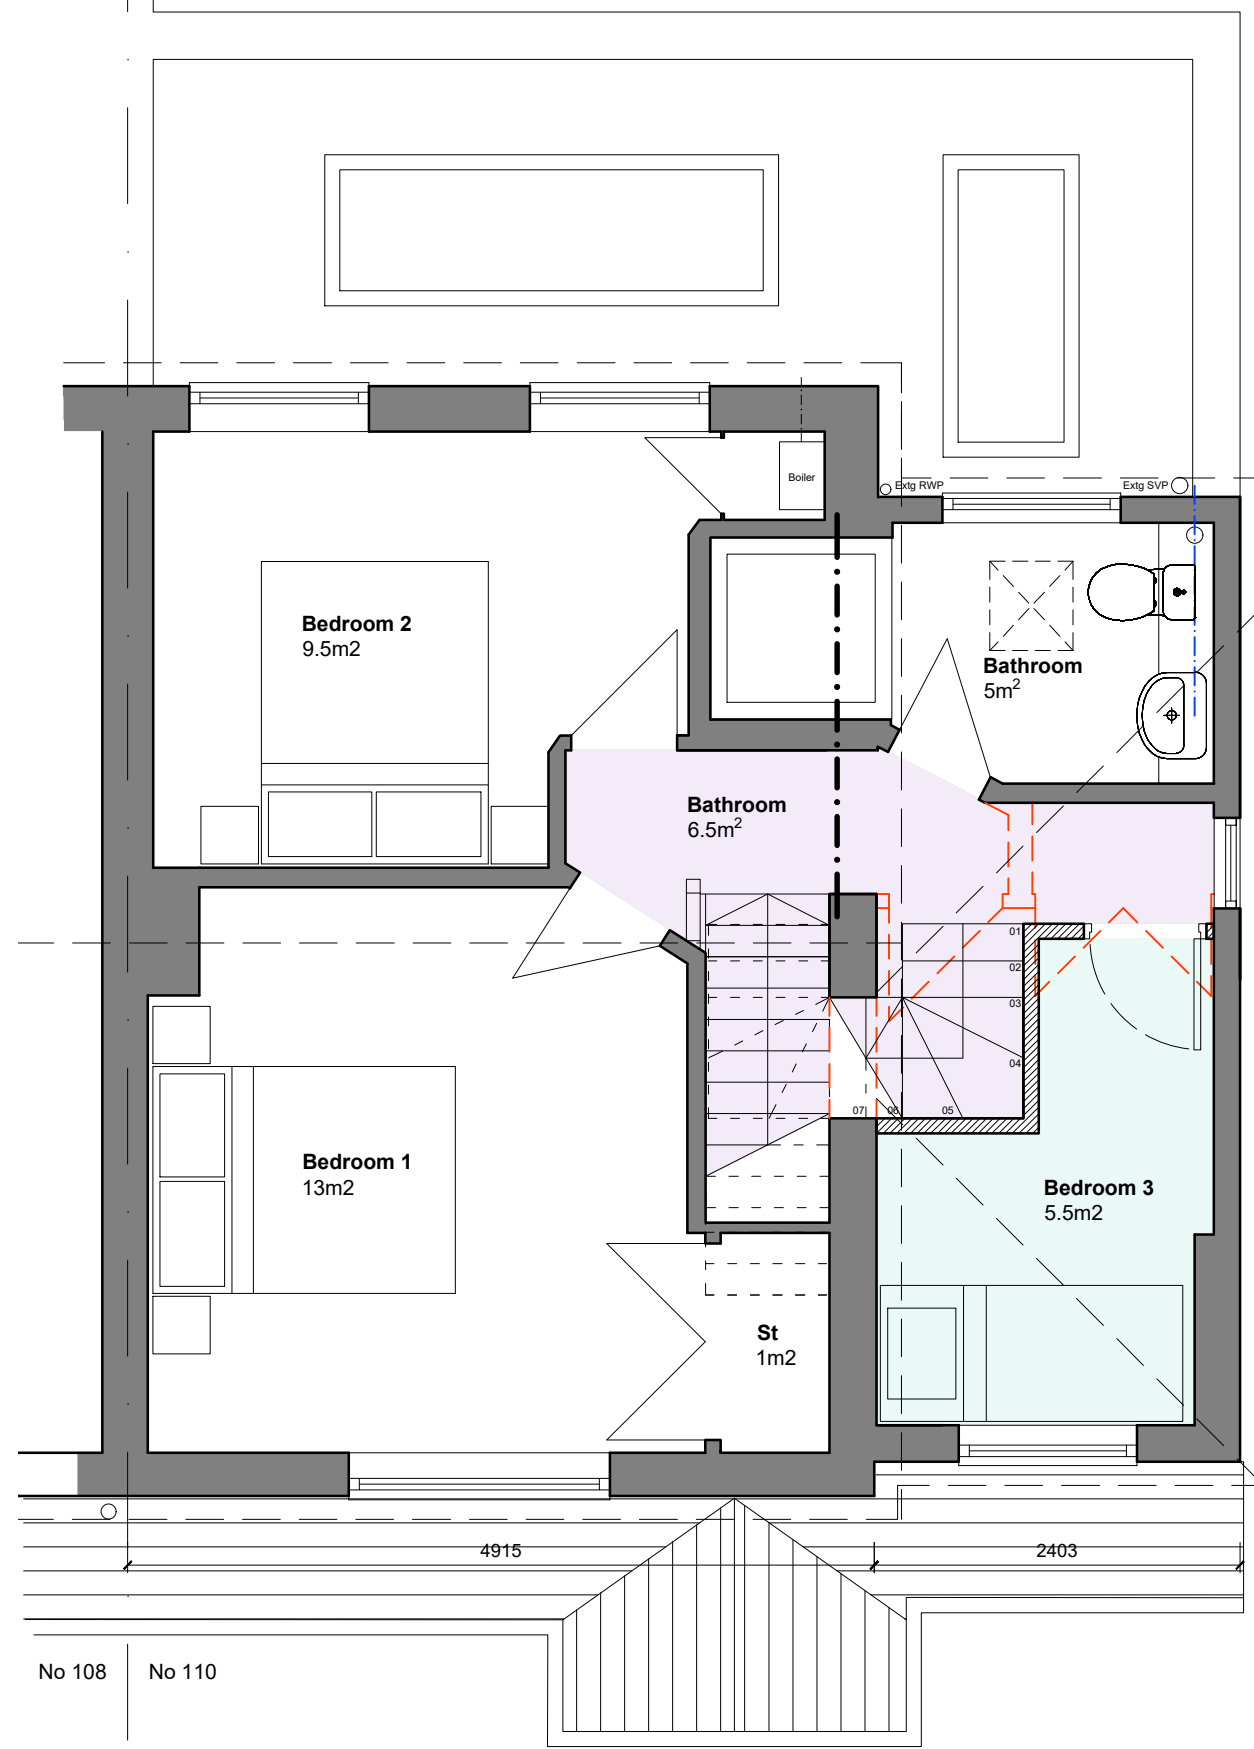


First Floor Plan as Proposed
1:50 @ A1

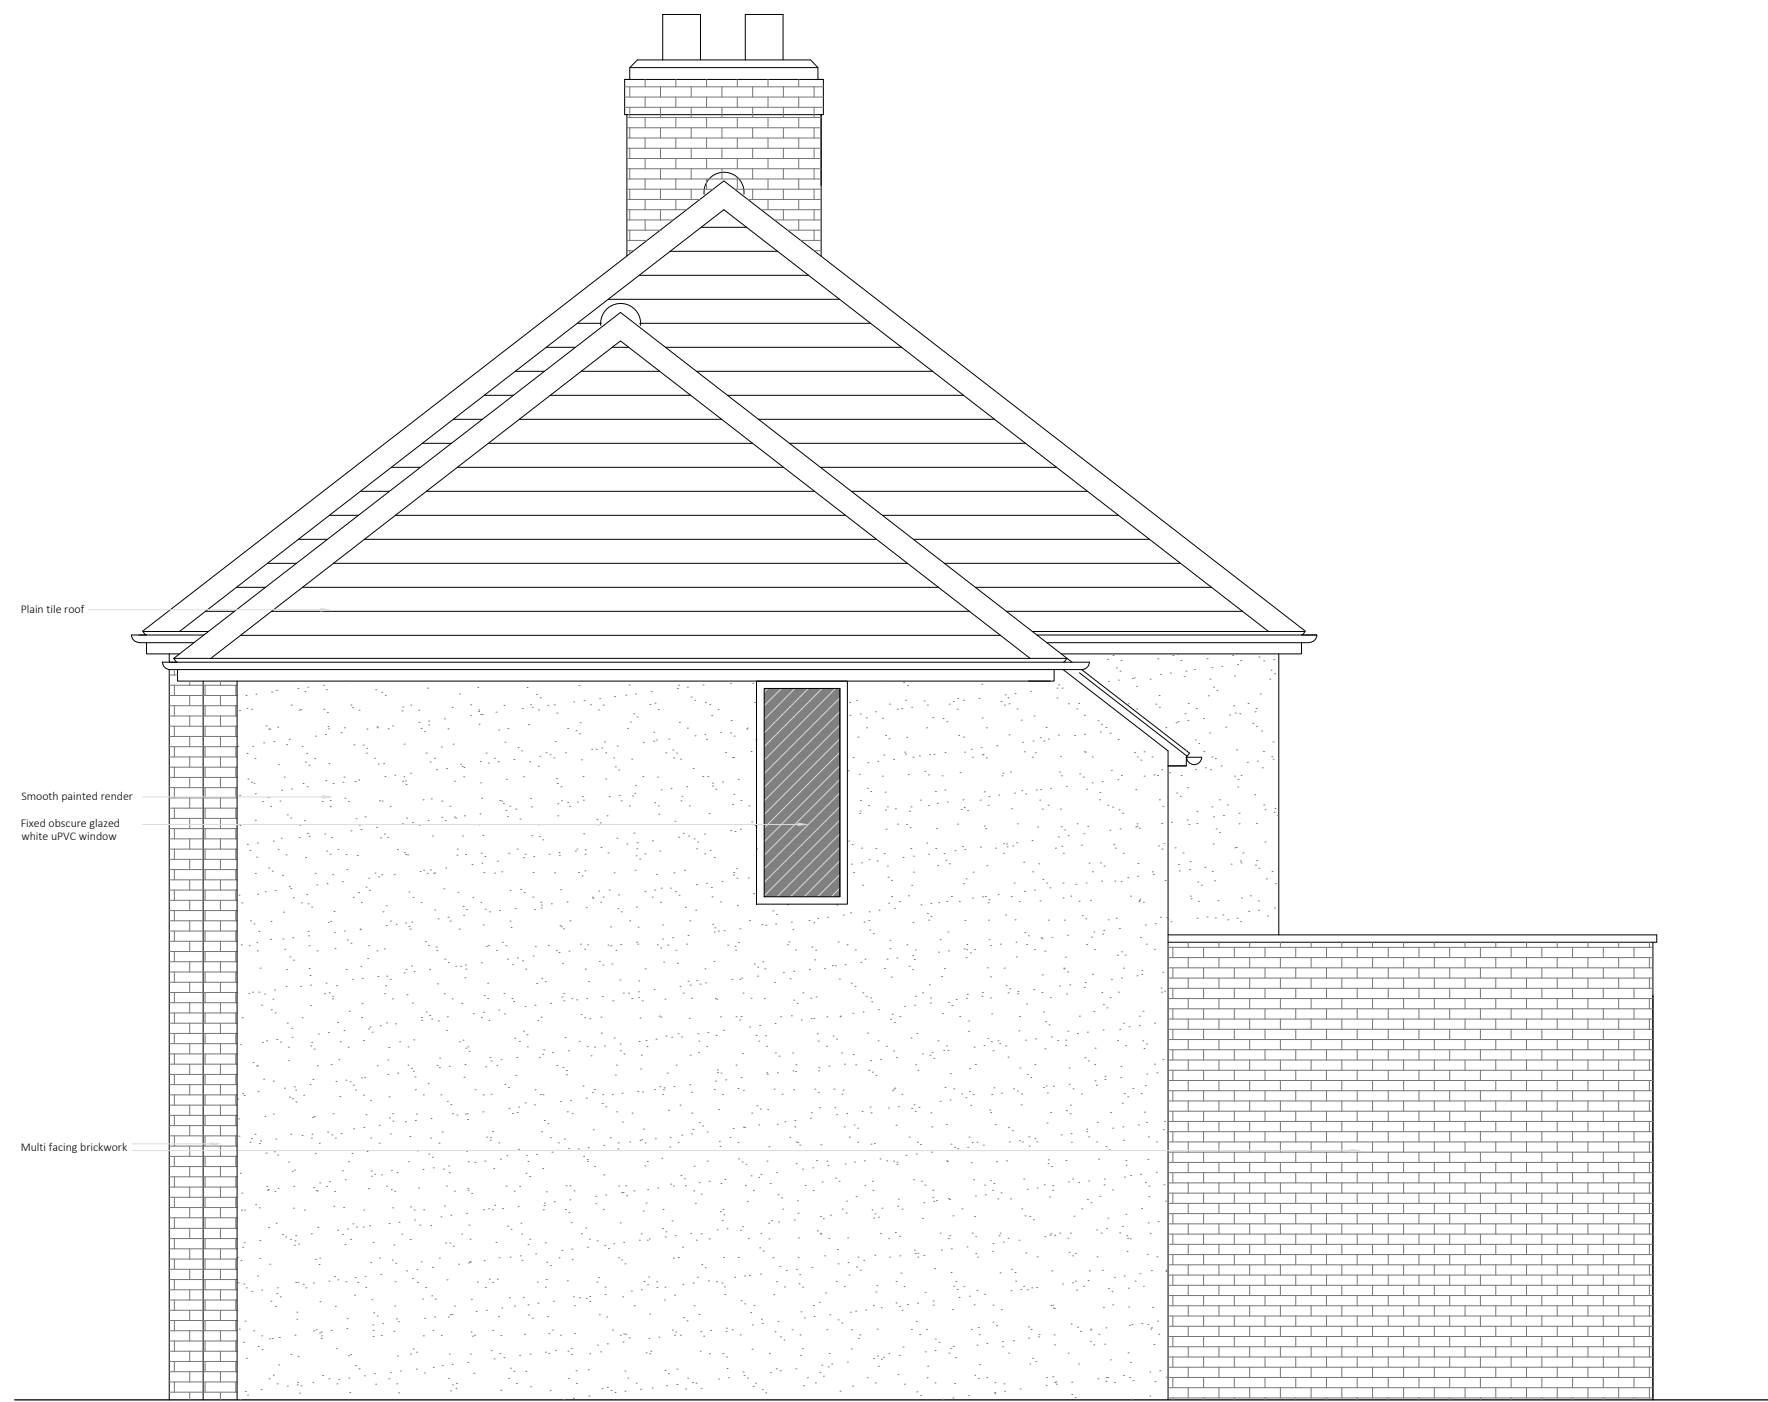


North Elevation as Proposed
1:50 @ A1



Location Plan
1:1250 @ A1

 

NB: Proposed loft conversion is permitted development and does not form part of this application

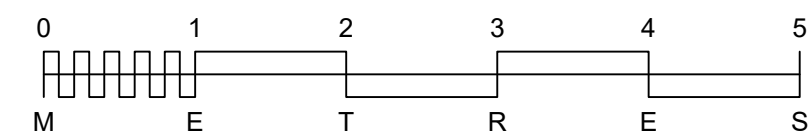

A		02.06.25	Window shown on block plan
REV	DATE	DESCRIPTION	

This drawing should be read in conjunction with all other drawings. Do not scale.
All Dimensions must be site checked.
Copyright © Catherine Whitby Architects

catherine whitby
ARCHITECTS

arb Architects
Registration
Board
REG NO: 0696188

Drawing Status
PLANNING

Project
Mr Whitby
110 College Lane
Hurstpierpoint

Title
Existing and Proposed Plans,
and Elevations, Block Plan &
Location Plan

Project No. 02505	Drawn By cw	Checked By cw
----------------------	----------------	------------------

Drawing No. 101

Scale Varies @ A1	Date May 25	Revision A
----------------------	----------------	---------------