


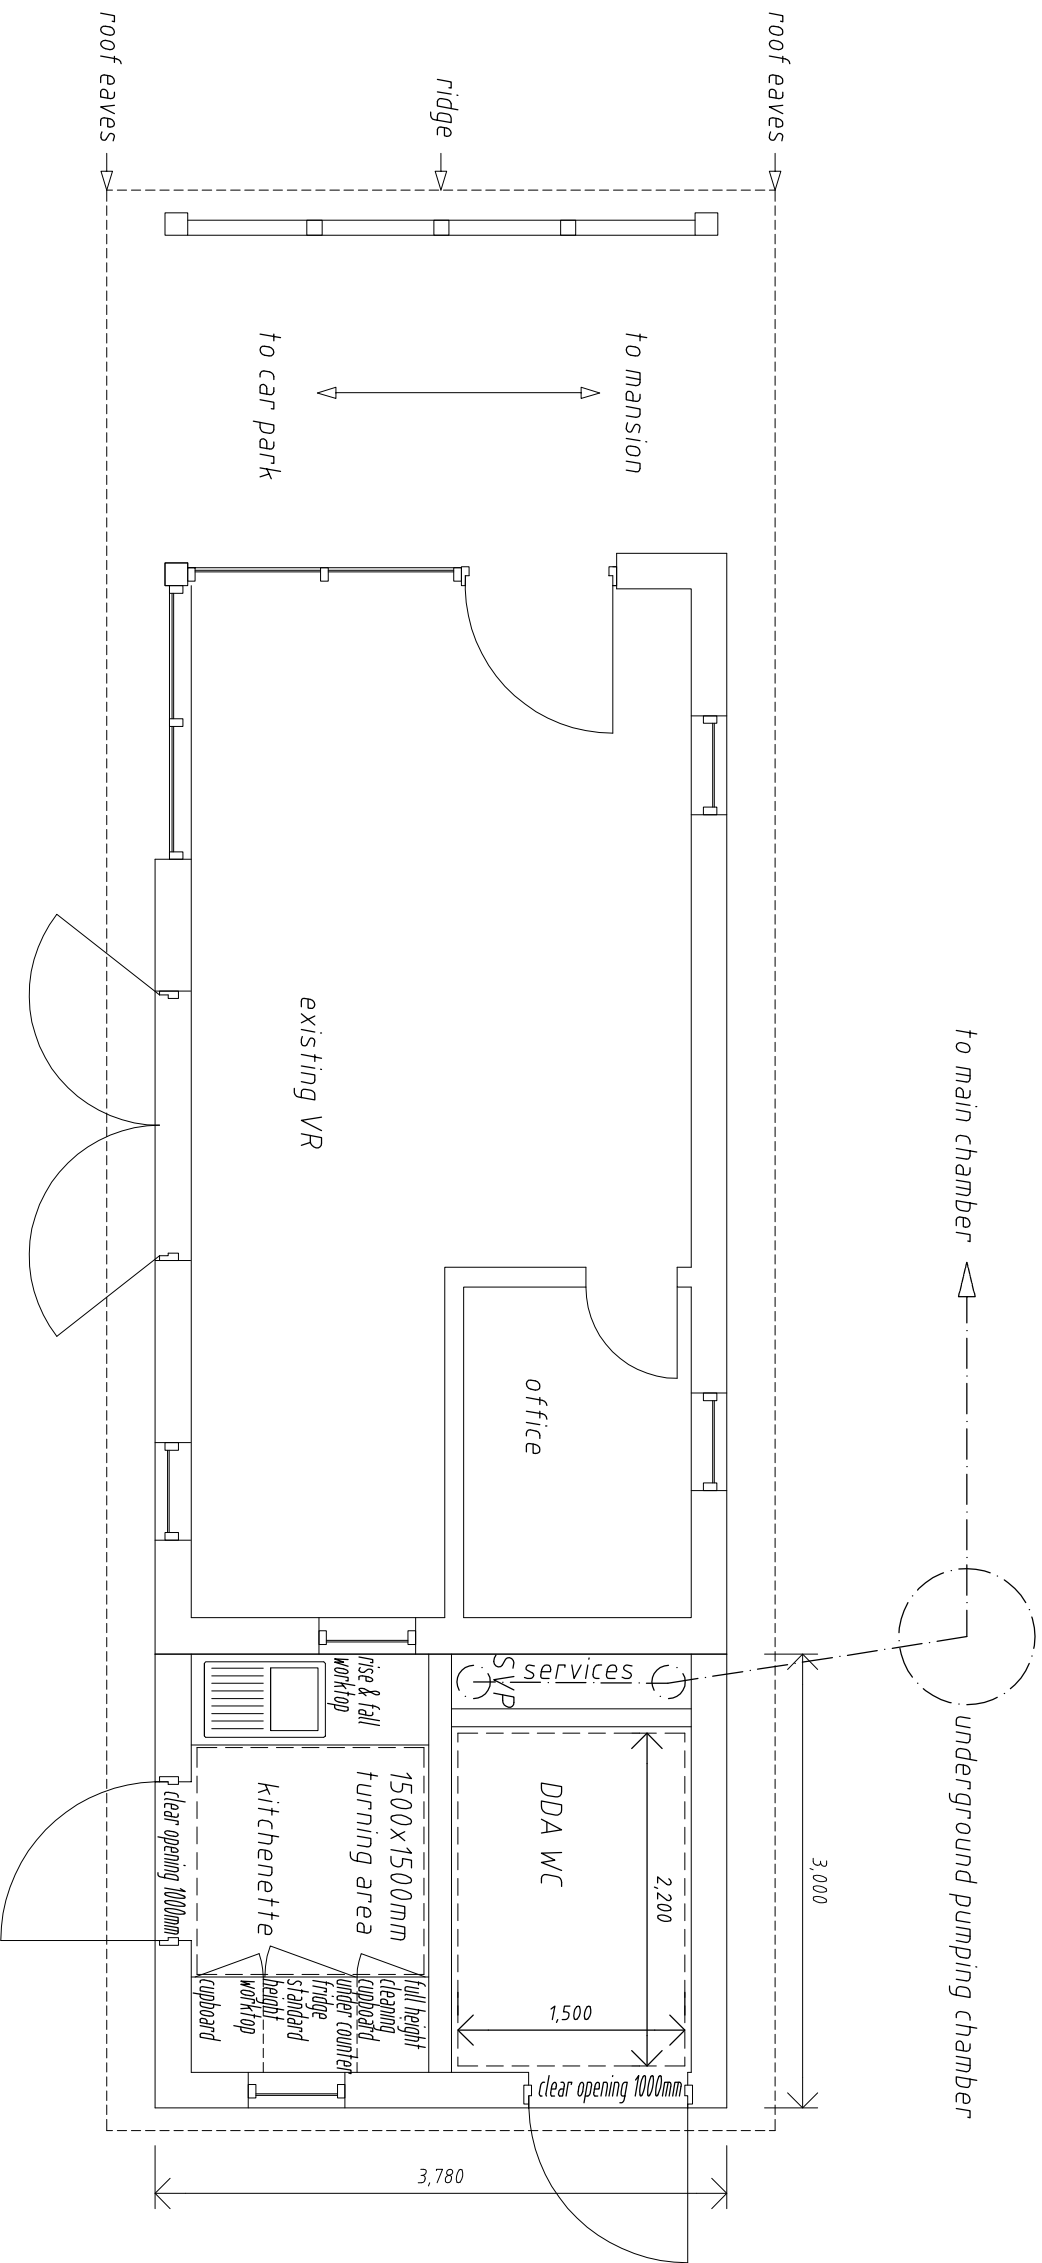

proposed floor plan

0m 1m 2m 3m

scale bar 1/50

Rev	Amendment	Date	Drawn
BAIRD DESIGN			
Old Minster Cottage, Littleworth Lane Partridge Green, West Sussex, RH138JX			
Tel: 01403 711430 Mob: 07711 230102 E: paul@bairddesign.co.uk www.bairddesign.co.uk			
CLIENT			
National Trust			
1 The Courtyard			
Wisley			
GU23 6QL			
DRAWING TITLE			
Standen Visitor Reception (VR)			
Proposed Floor Plan 2			
Drawing No. 23-04-205			
SCALES		DRAWN BY PAB	
plans & section	1/50@A3	DATE	JUL 25
elevations	1/1		
block plan	1/1		
location plan	1/1		