
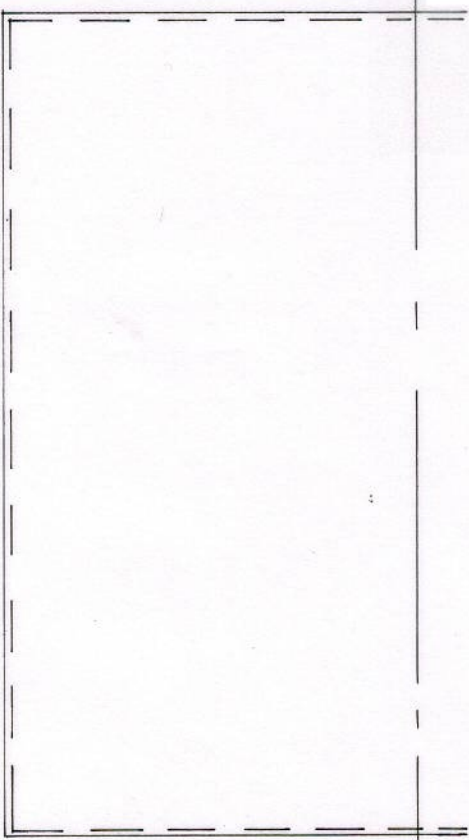


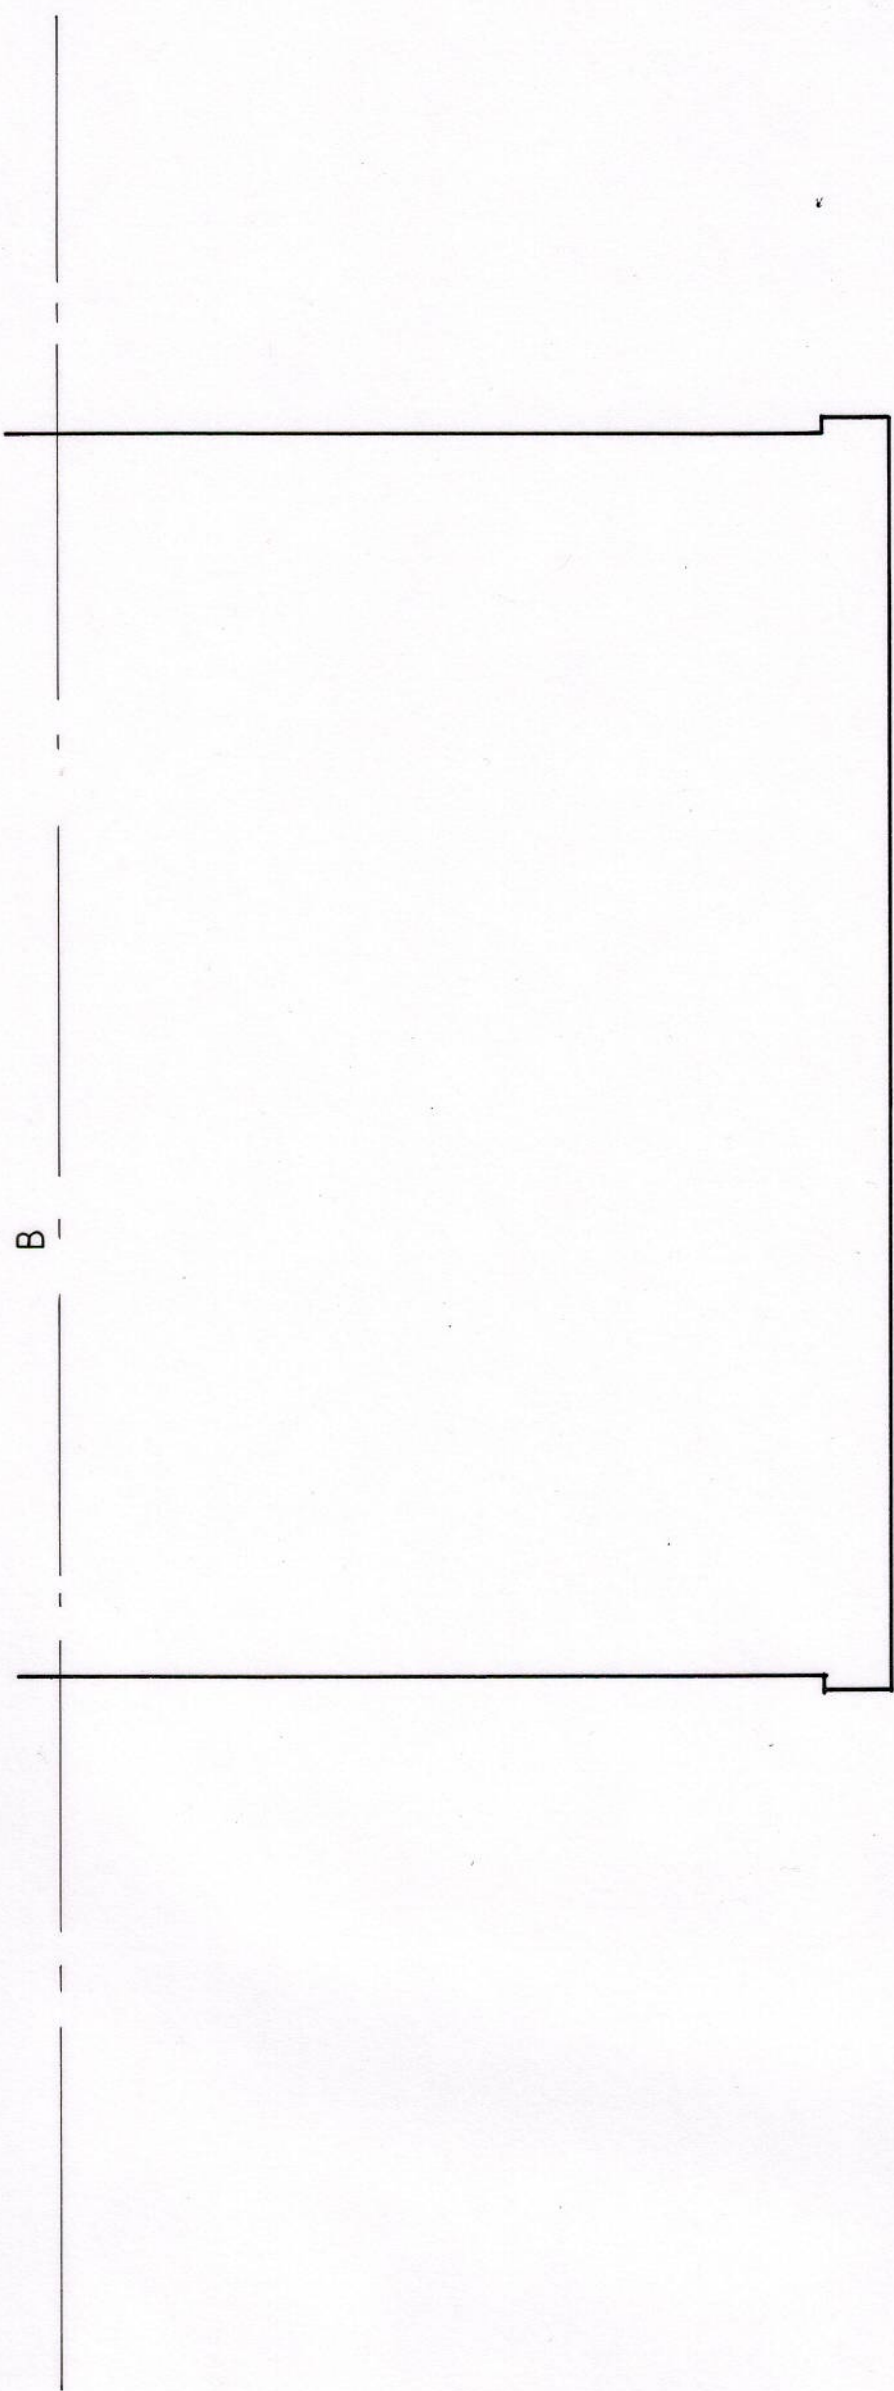


R O O F P L A N

Belmont Designs Practice Limited
37 Ashenground Road
Haywards Heath
West Sussex
RH16 4PS
email: james@belmont-designs.co.uk

Architectural Practice

Client Mr S Roberts & Ms M Wates
Site 1 South Close Burgess Hill RH15 9PZ
Date April 2026
Scale 1:50
Drawn JTM
Drawing No B.033.26.03

Project Proposed single storey extension to the side of the property

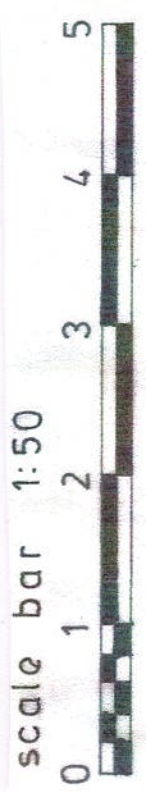

copyright and all dimensions to be checked prior to commencement

Existing Roof Plan