



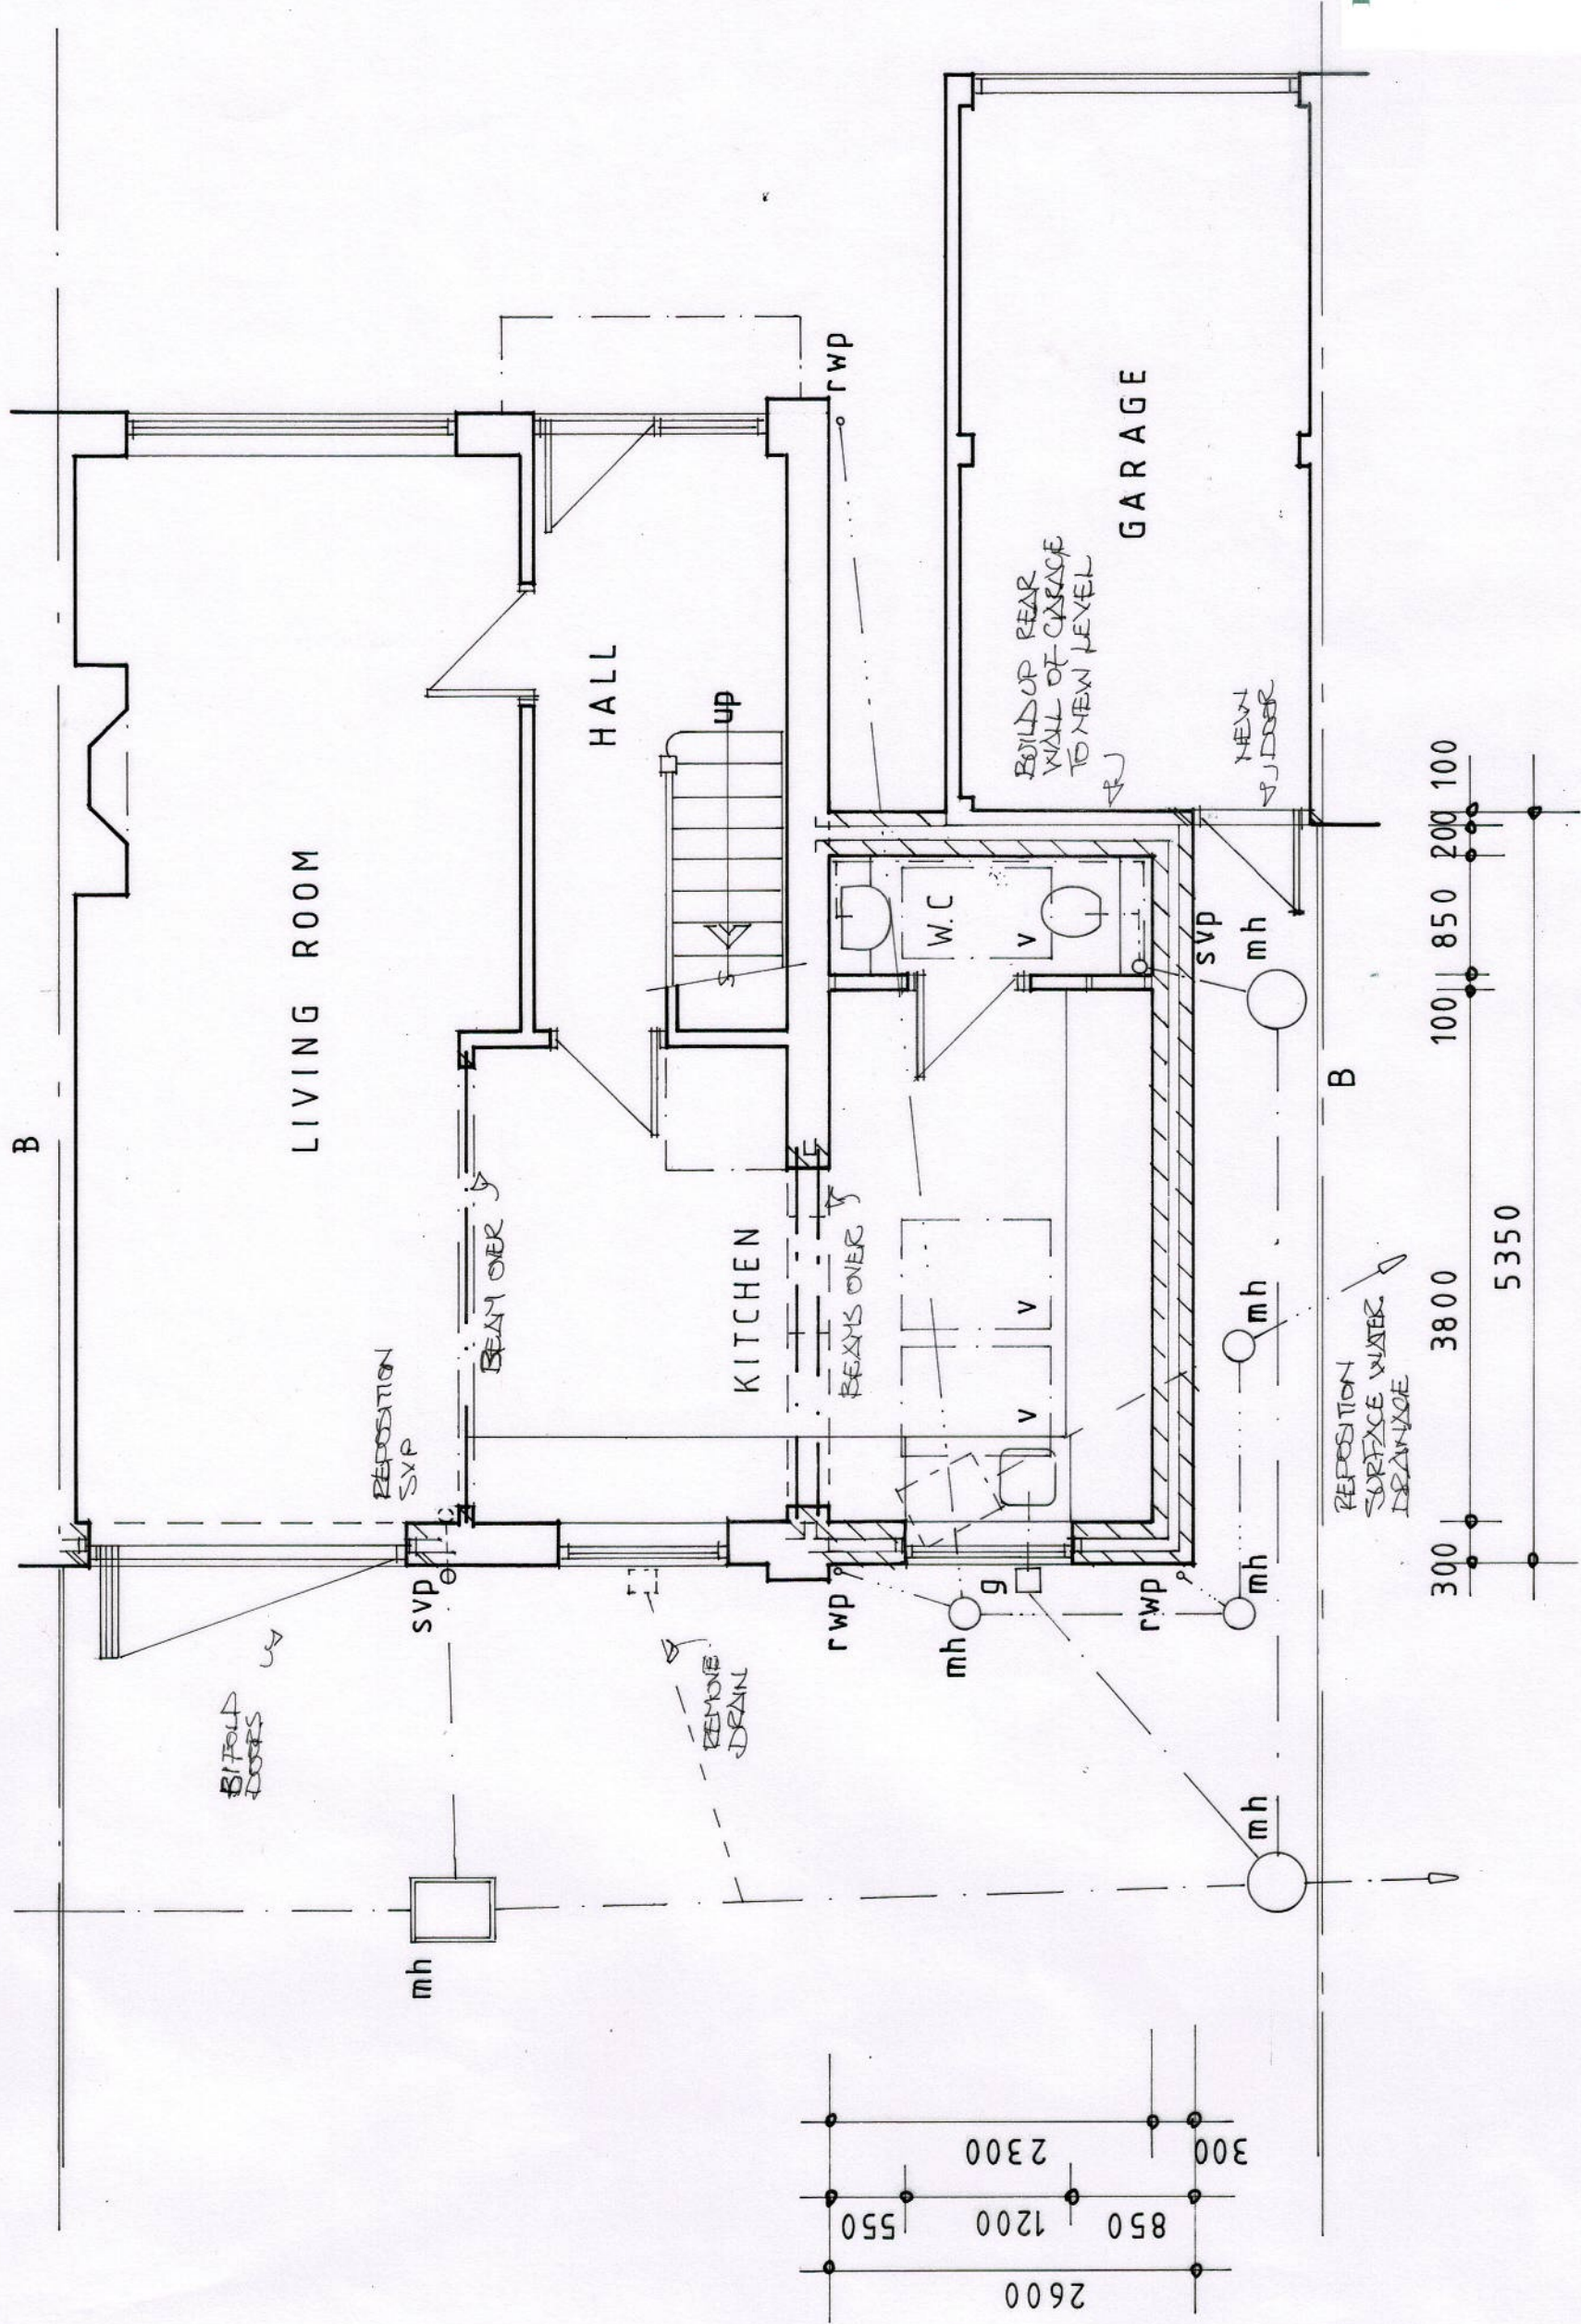

GROUND FLOOR PLAN

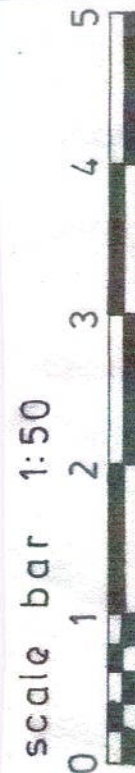

**Belmont Designs Practice
Limited**

37 Ashenground Road
Haywards Heath
West Sussex
RH16 4PS
email:james@belmont-designs.co.uk

Architectural Practice

Client
Mr S Roberts &
Ms M Waters
Site
1 South Close
Burgess Hill
RH15 9PZ

Date
April 2026
Scale
1:50
Drawn
JTM
Drawing No
B.033.26.05

Project
Proposed single storey
extension to the side of
the property

Proposed Ground Floor Plan