


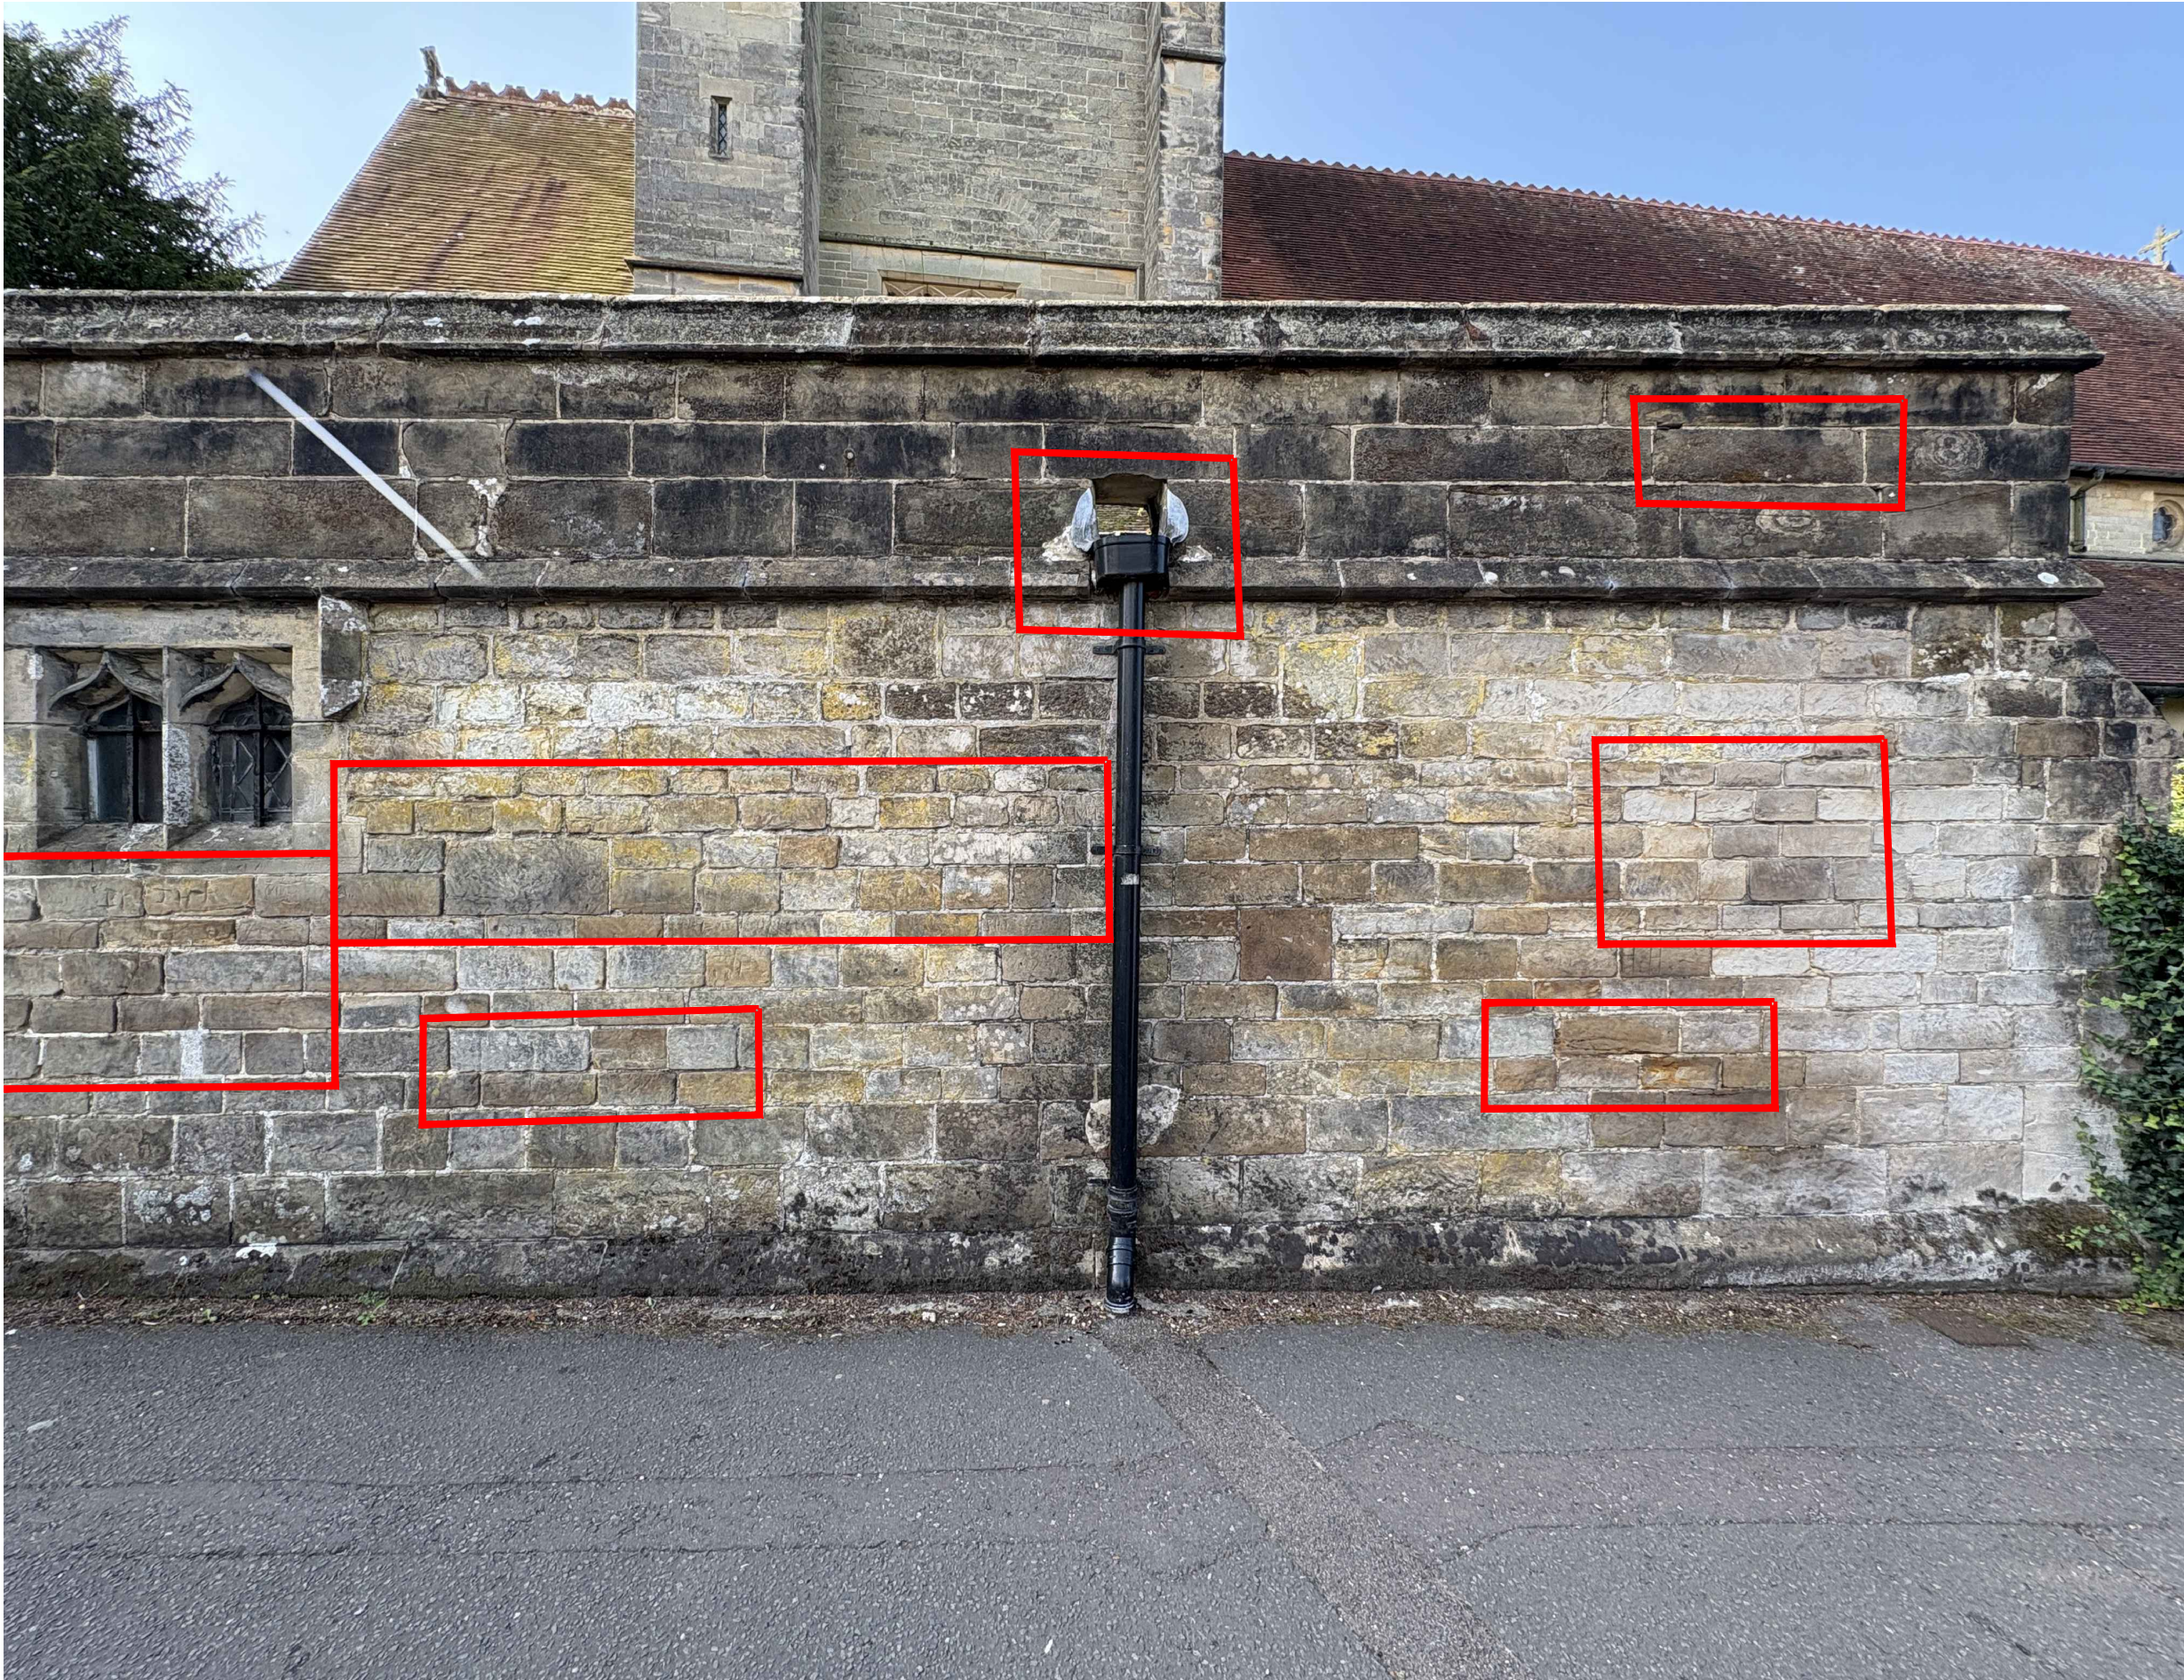

Window B

Stone work repairs
hatched in colour.

REV.	DATE	DESCRIPTION
PROJECT		
St Wilfrids Church Haywards Heath RH16 3QH		
TITLE		
Stonework Repairs North Elevation (RHS)		
 JOHN D CLARKE ARCHITECTS The Stables, Suite 2, 25 South Street, Eastbourne, BN21 4UP Telephone: 01323 411506 admin@jdcarchitects.co.uk www.jdcarchitects.co.uk		
SCALE NTS	DRAWING No. 11142/17	Proposed DRAWN BY A.P.D.
DATE 08.08.25	REVISION	Original Paper Size A3