


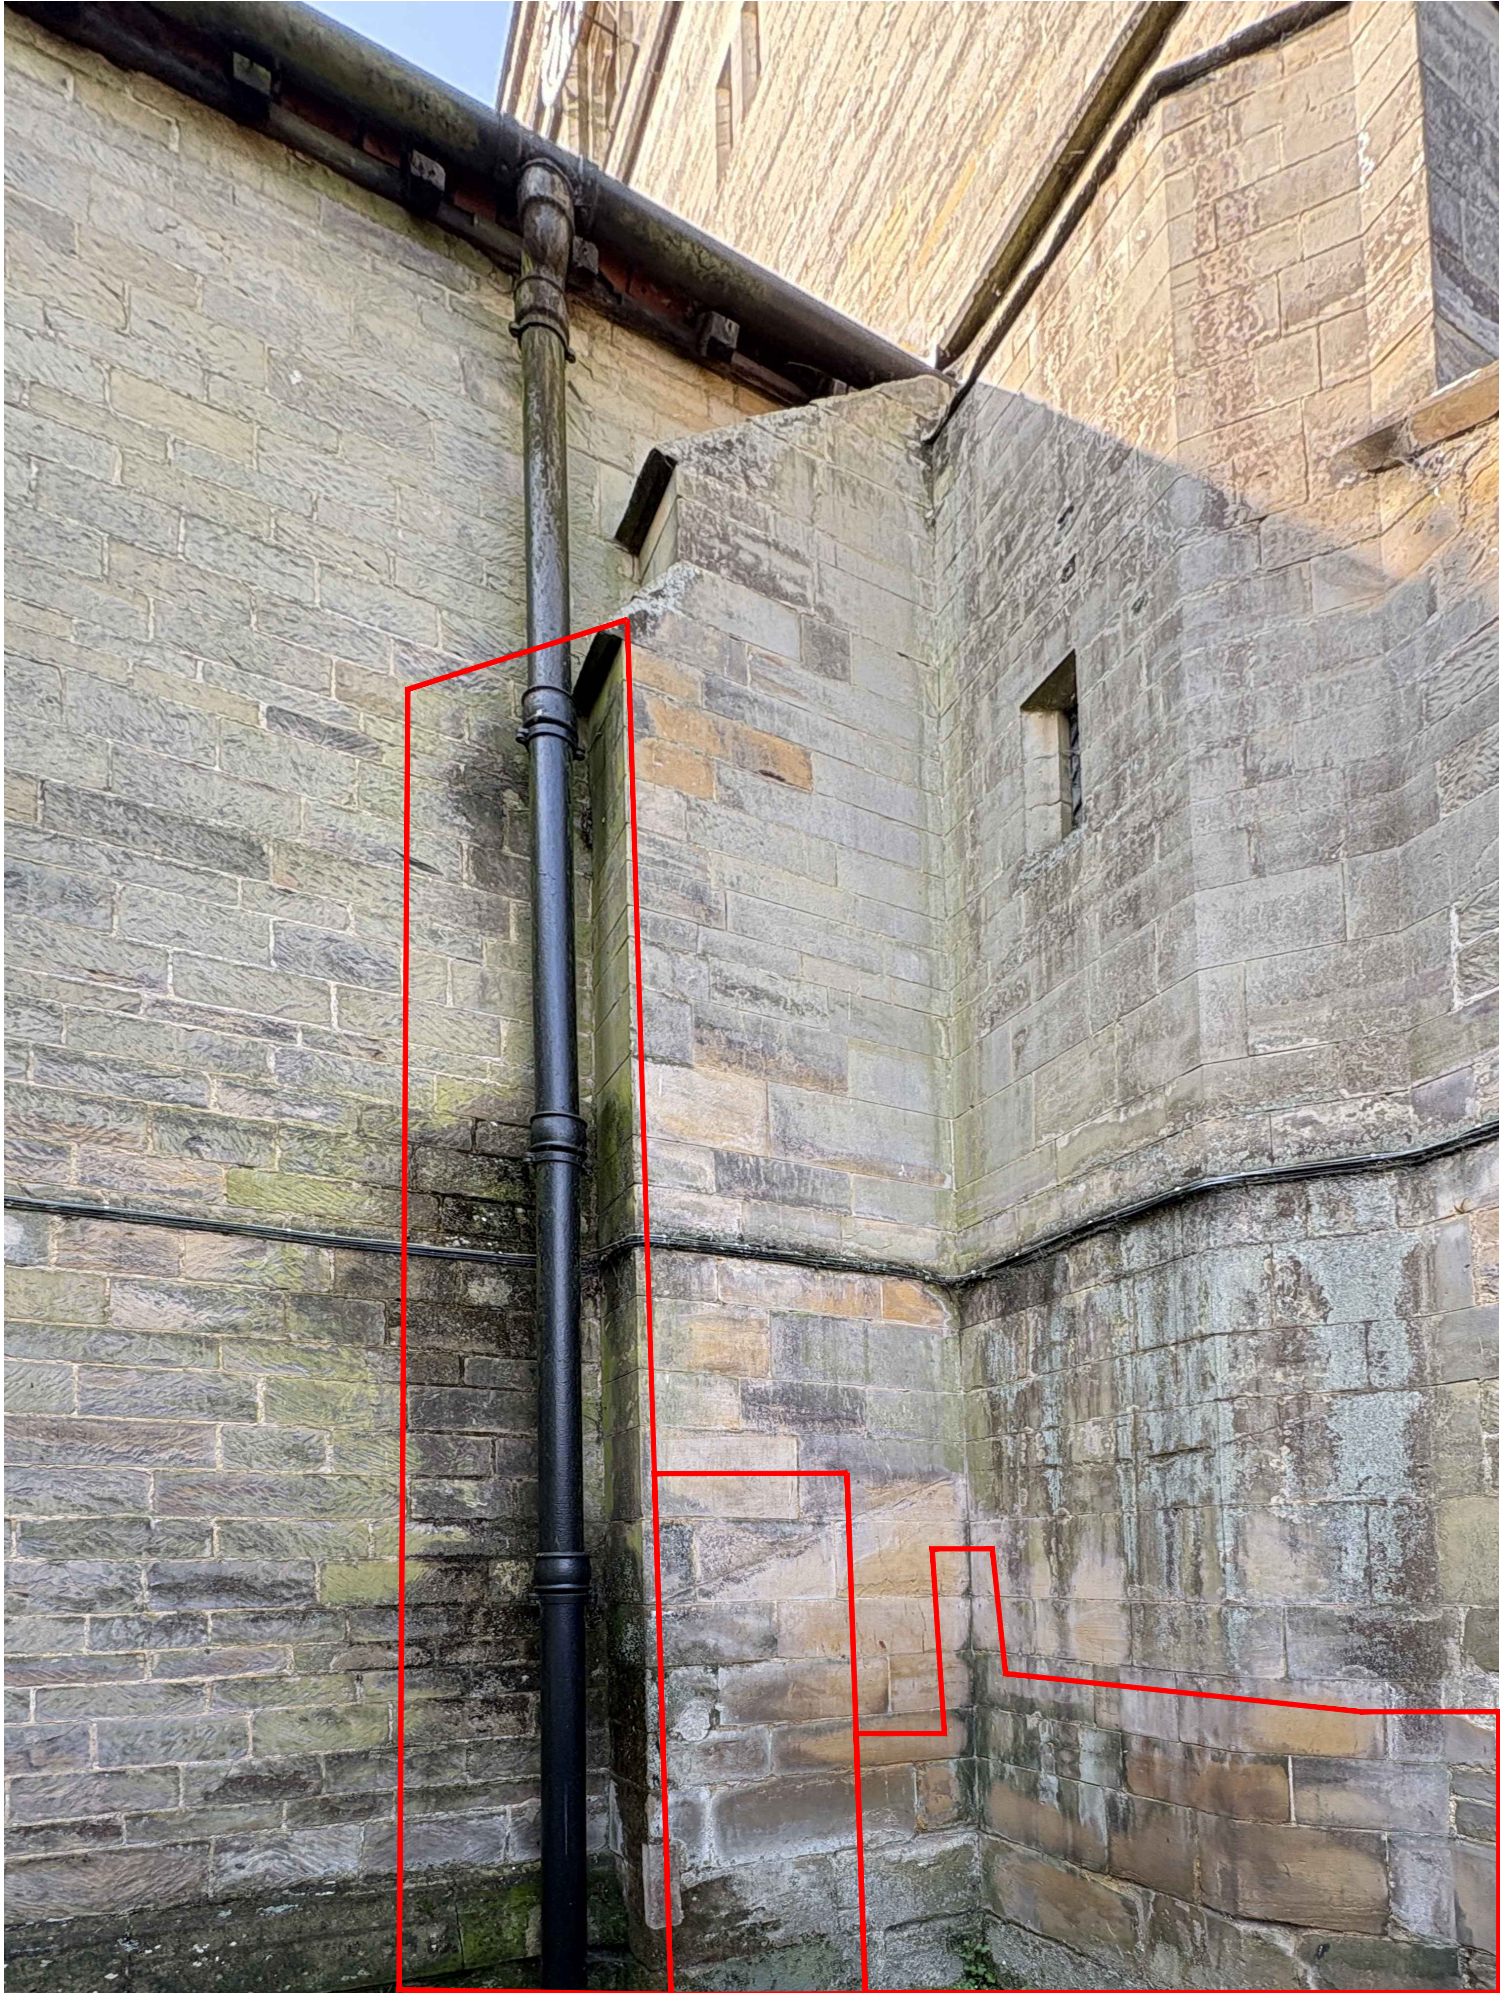

DO NOT SCALE FROM THIS DRAWING EXCEPT FOR PLANNING PURPOSES. THE CONTRACTOR IS TO CHECK ALL DIMENSIONS AND LEVELS ON SITE BEFORE COMMENCING WORK AND NOTIFY THE ARCHITECT OF ANY DISCREPANCIES.

Stone work repairs
hatched in colour.

REV.	DATE	DESCRIPTION
PROJECT		
St Wilfrids Church Haywards Heath RH16 3QH		
TITLE		
Stonework Repairs North Elevation		
 JOHN D CLARKE ARCHITECTS		
The Stables, Suite 2, 25 South Street, Eastbourne, BN21 4UP Telephone: 01323 411506 admin@jdcarchitects.co.uk www.jdcarchitects.co.uk		
SCALE NTS	DRAWING No. 11142/18	Proposed DRAWN BY A.P.D.
DATE 08.08.25	REVISION	Original Paper Size A3