




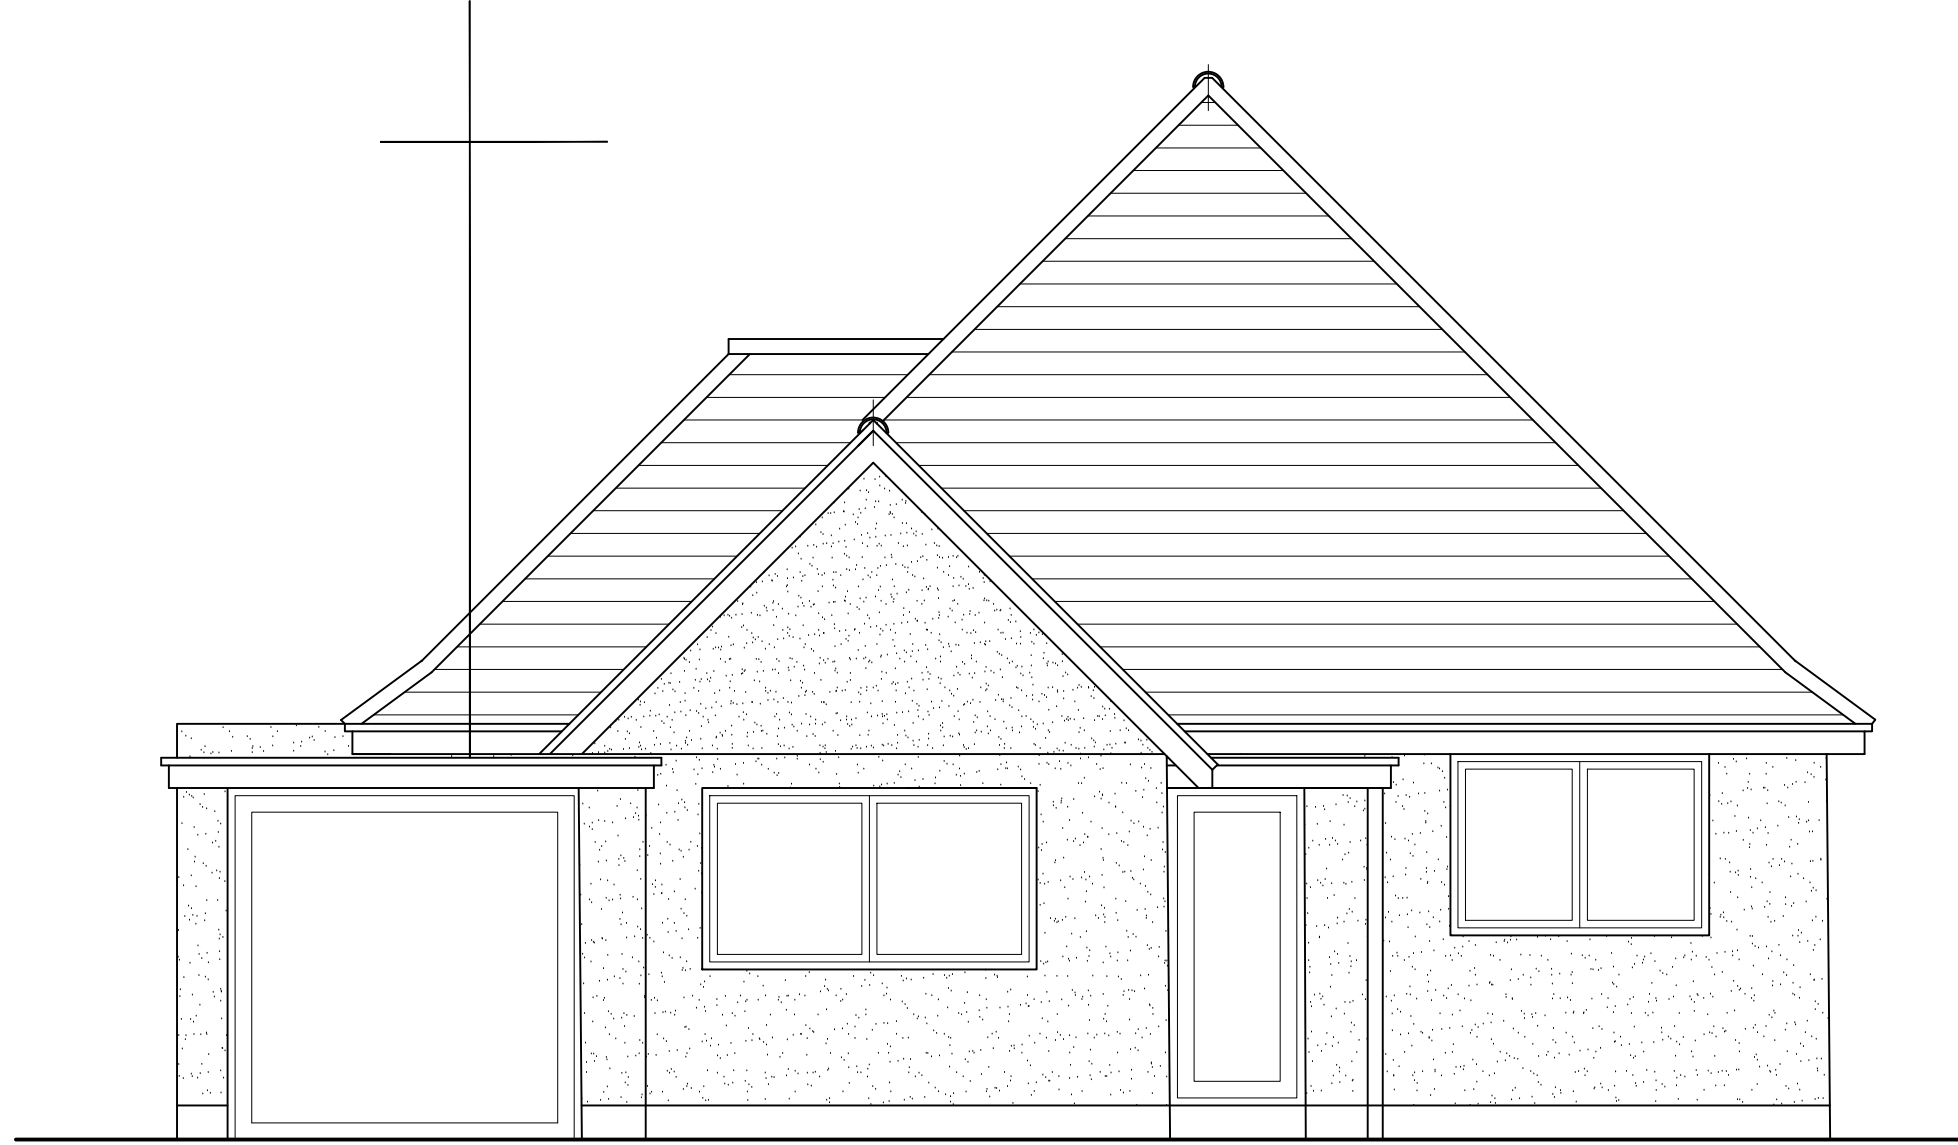

EXISTING FRONT ELEVATION

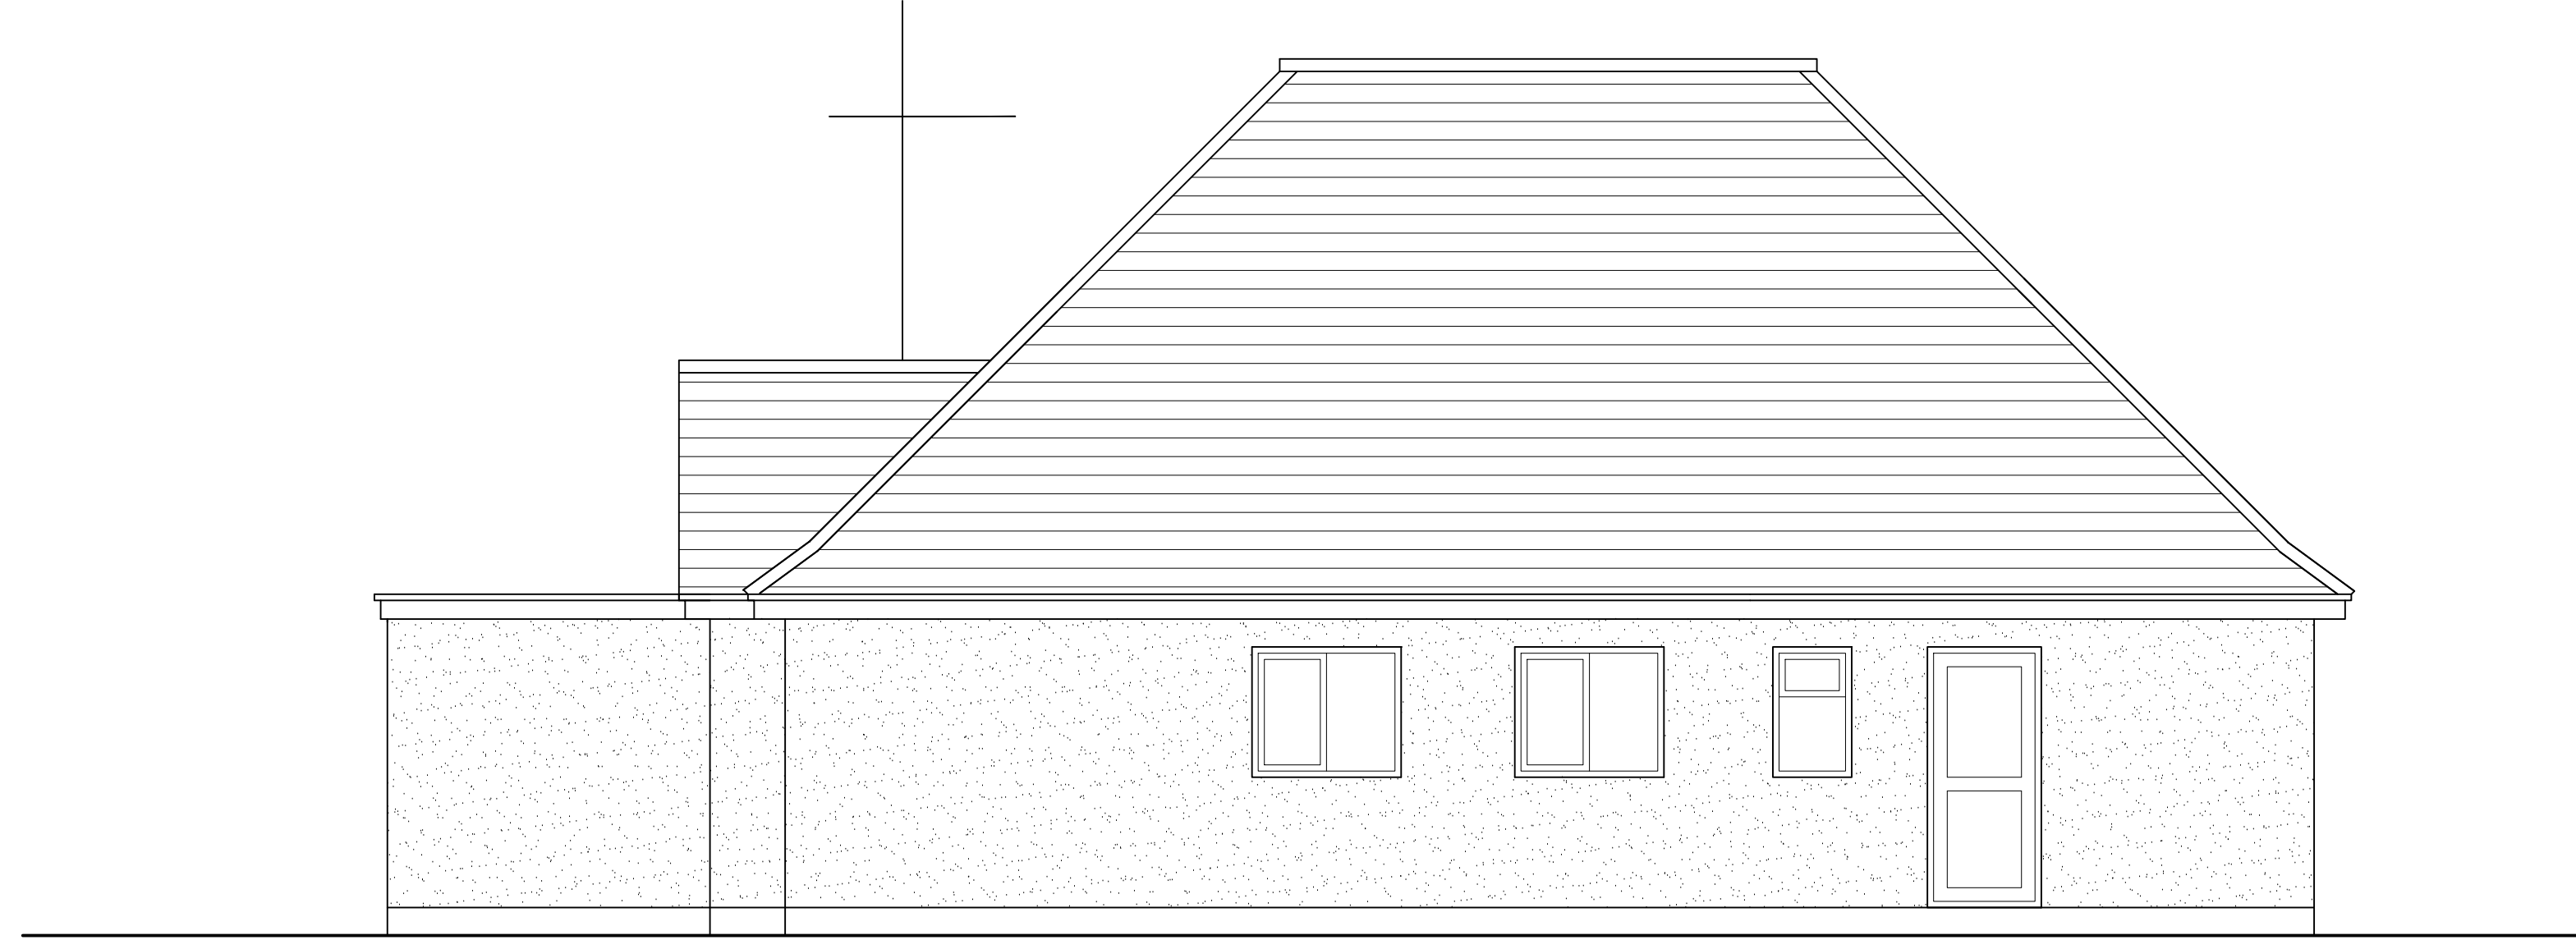


EXISTING SIDE ELEVATION

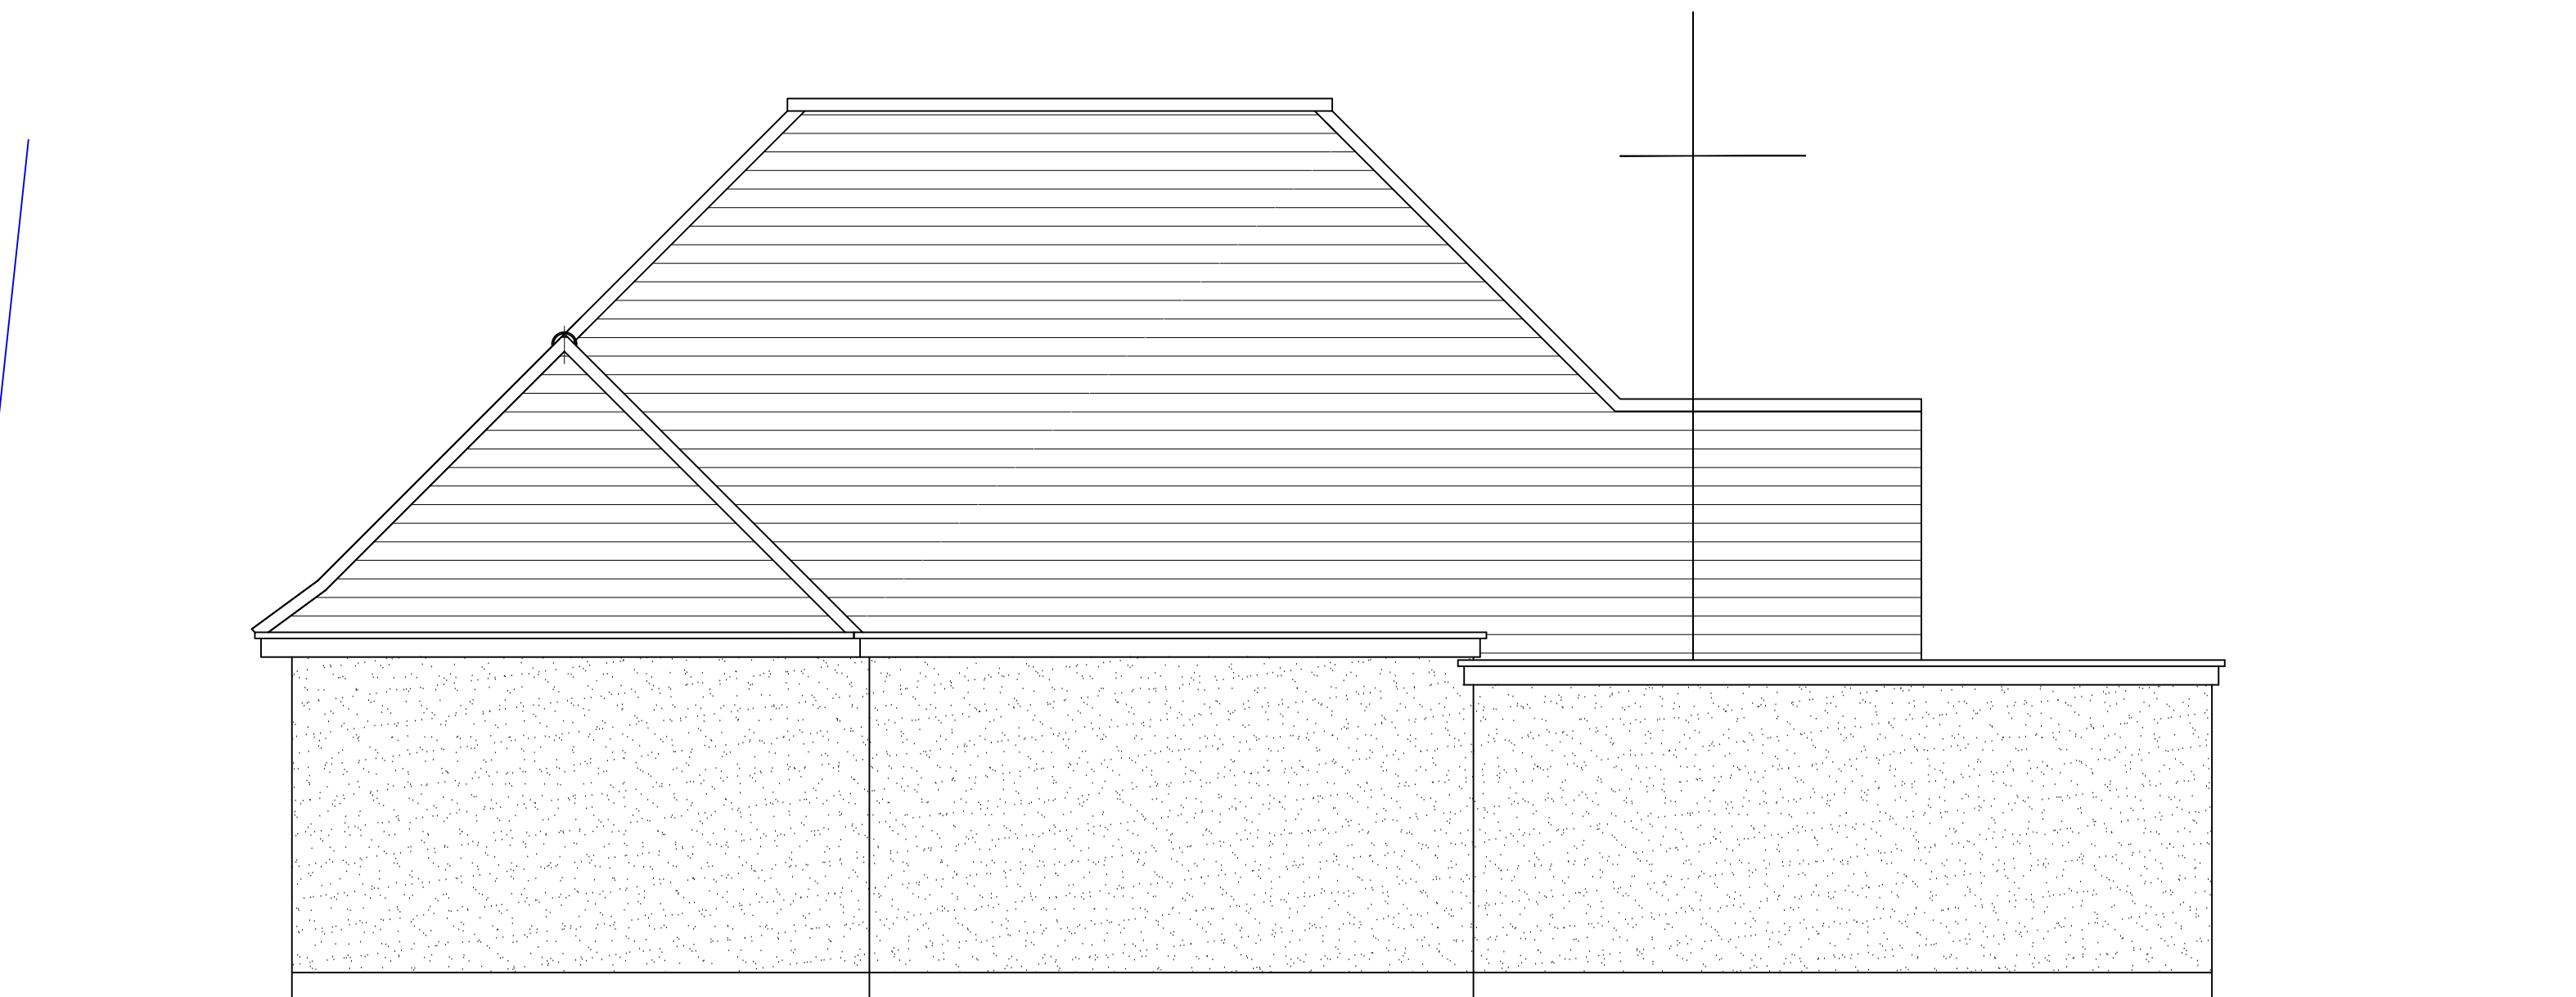

EXISTING SIDE ELEVATION



EXISTING REAR ELEVATION

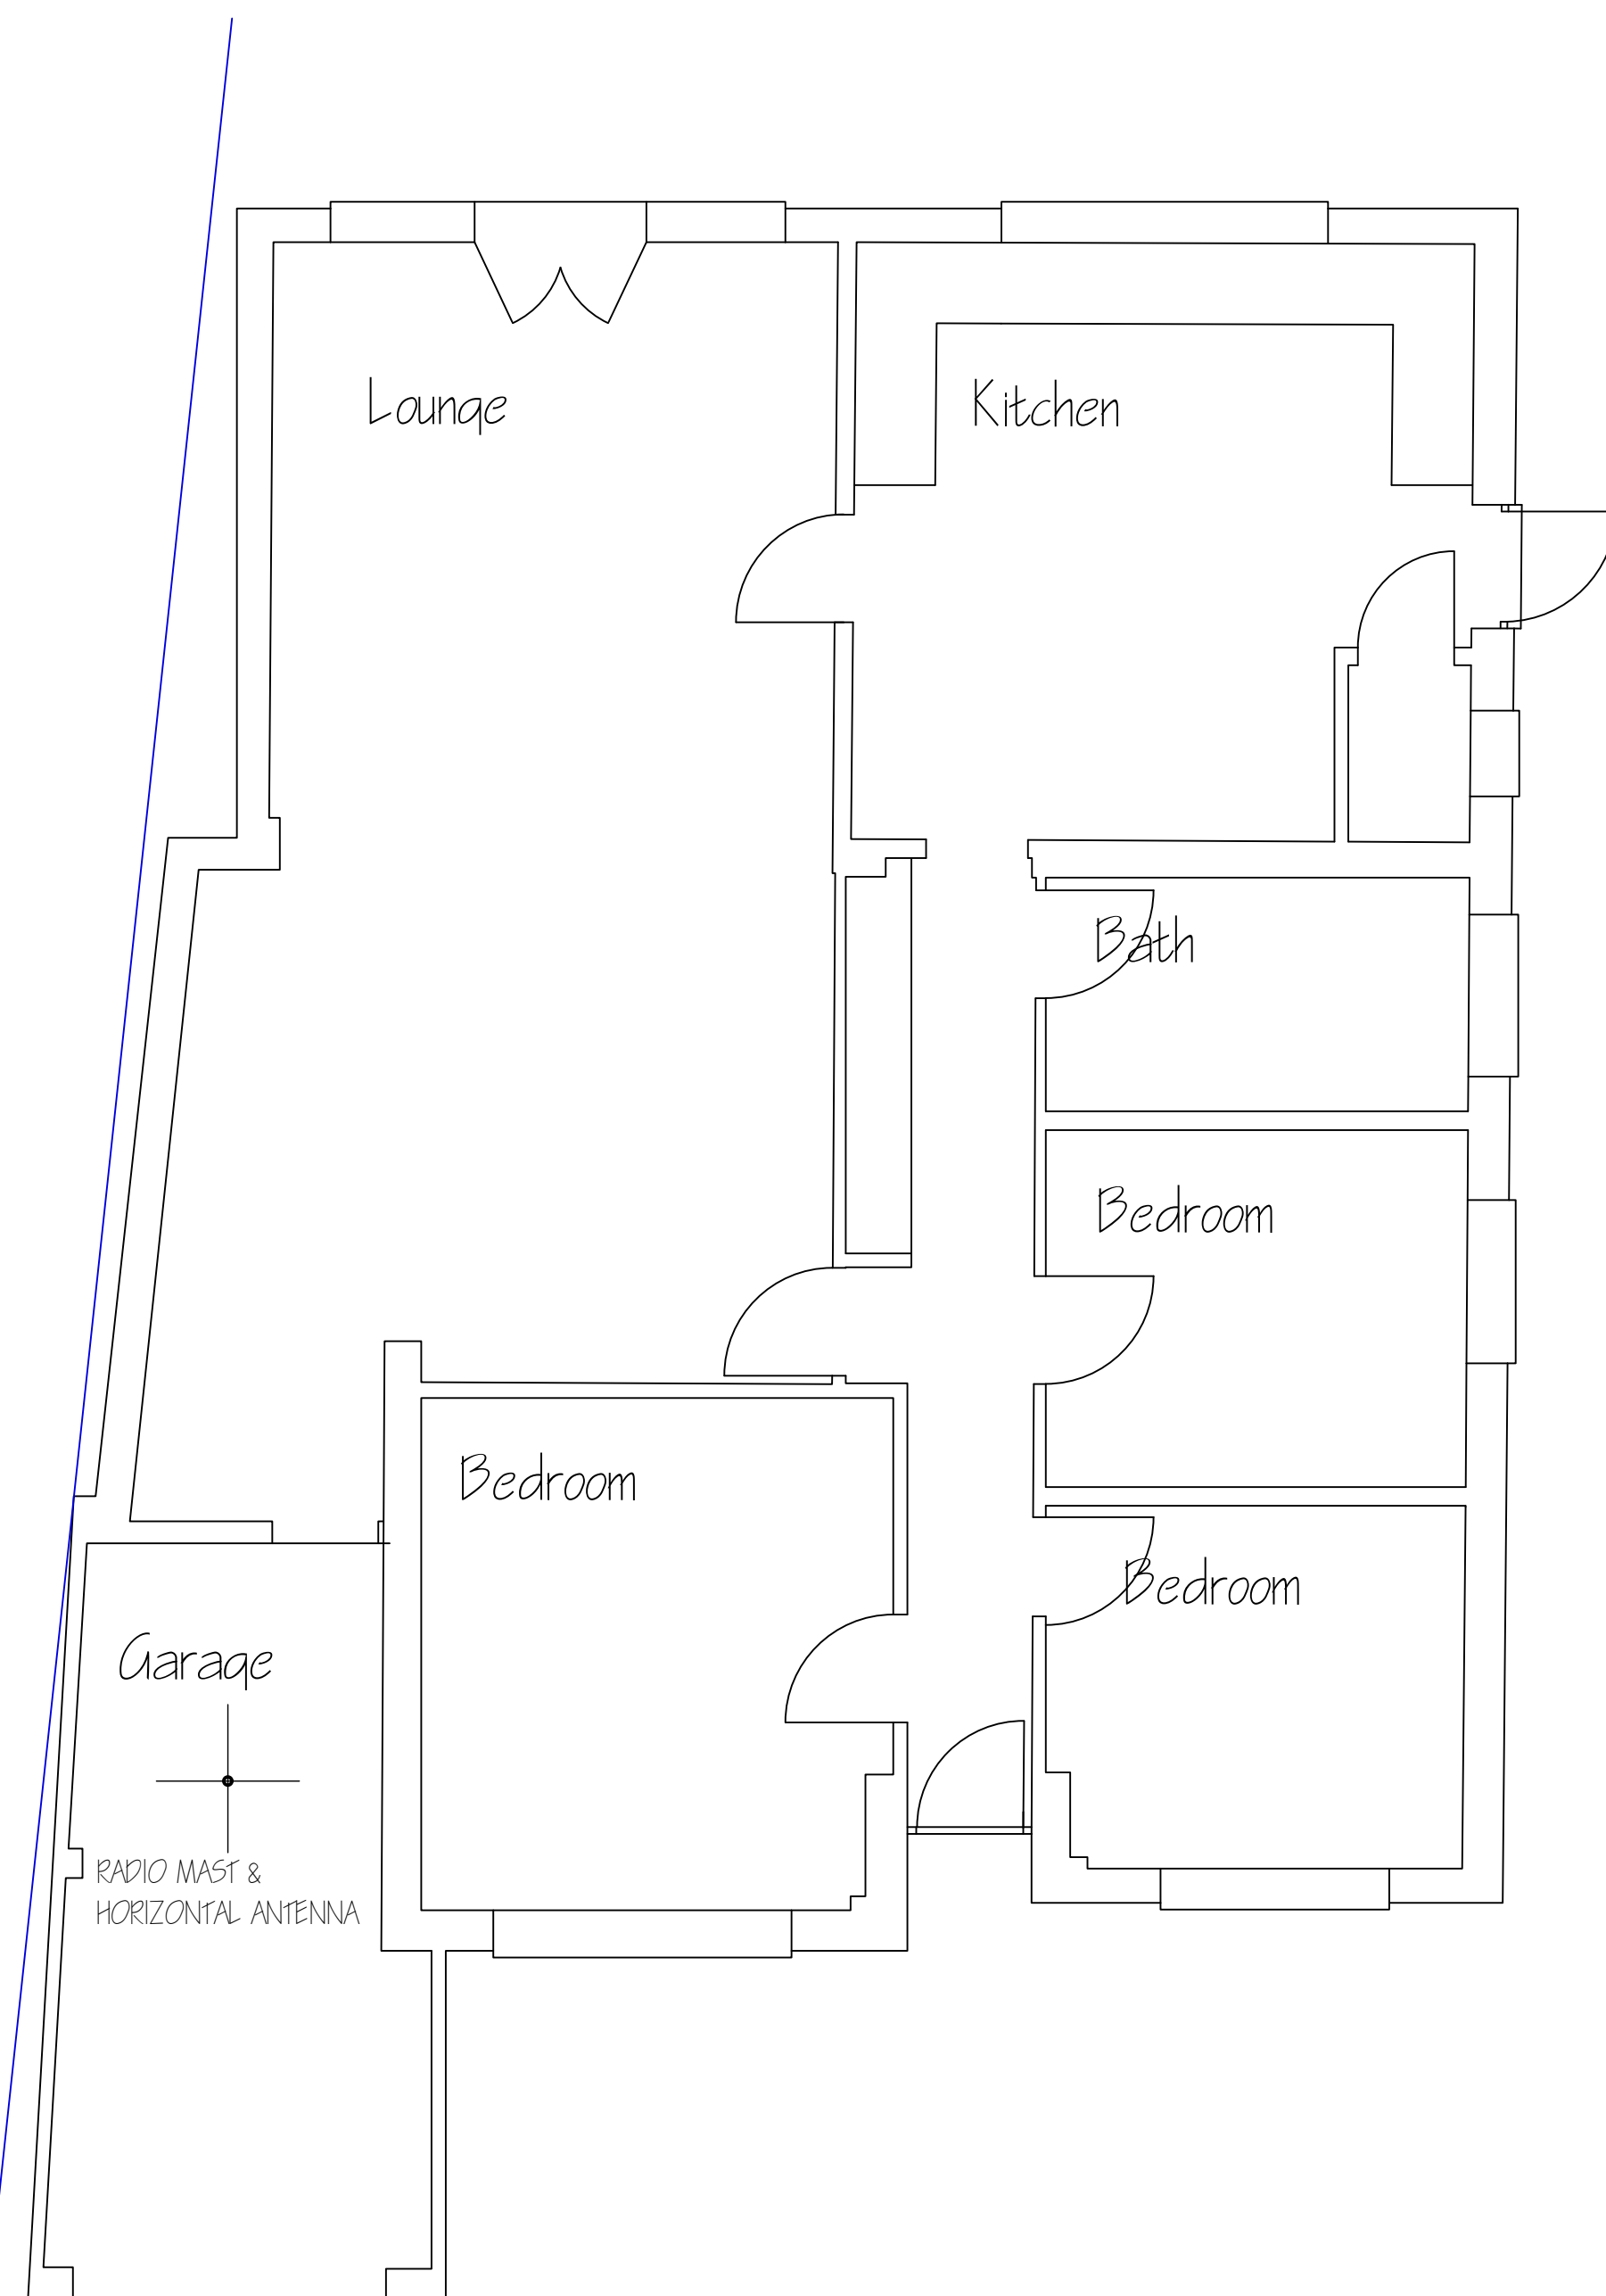

EXISTING FLOOR LAYOUT PLAN

Project Proposed Replacement Radio Mast
The Lynns
Turners Hill Road
Crawley Down
West Sussex
RH10 4HA

Drawing Existing Layout & Elevations

 Architects & Planning Consultants
Clock Tower House, Lewes Road
Lindfield, West Sussex, RH16 2LH
Telephone 01444 - 484711

Client Mr D Southam

Drawing no.	date	scale	drawn
0726.M501	Mar 26	1:50	ARM
revisions			

©THE CONTRACTOR SHOULD CHECK ALL DIMENSIONS ON SITE.
NO DIMENSIONS TO BE SCALED FROM DRAWINGS.
IT IS THE CONTRACTORS RESPONSIBILITY TO ENSURE COMPLIANCE
WITH BUILDING REGULATIONS.