




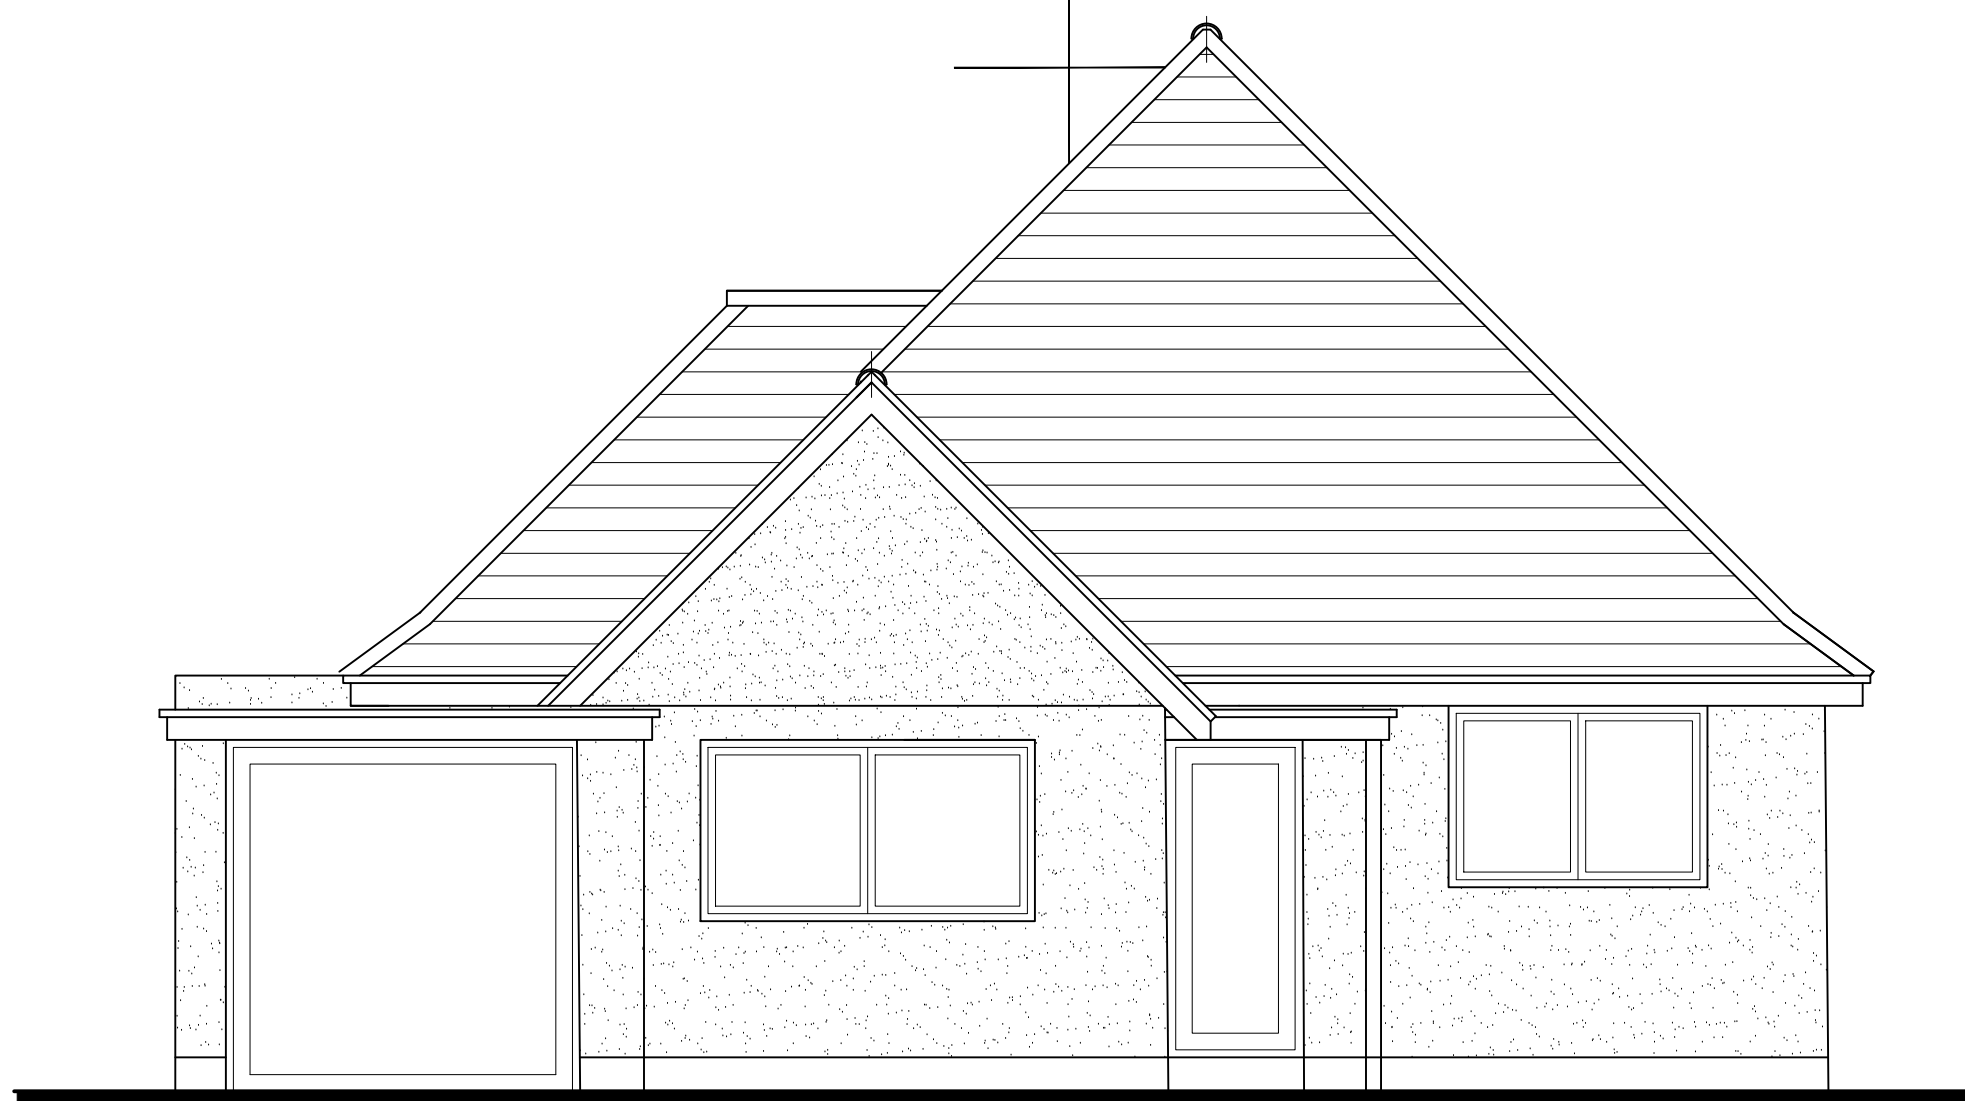

PROPOSED FRONT ELEVATION

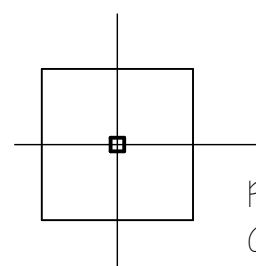


PROPOSED 1000 x 1000mm
CONCRETE PAD FOUNDATION &
90 X 90mm RH5 FOLDING
GALVANISED STEEL RADIO MAST
& HORIZONTAL ANTENNA

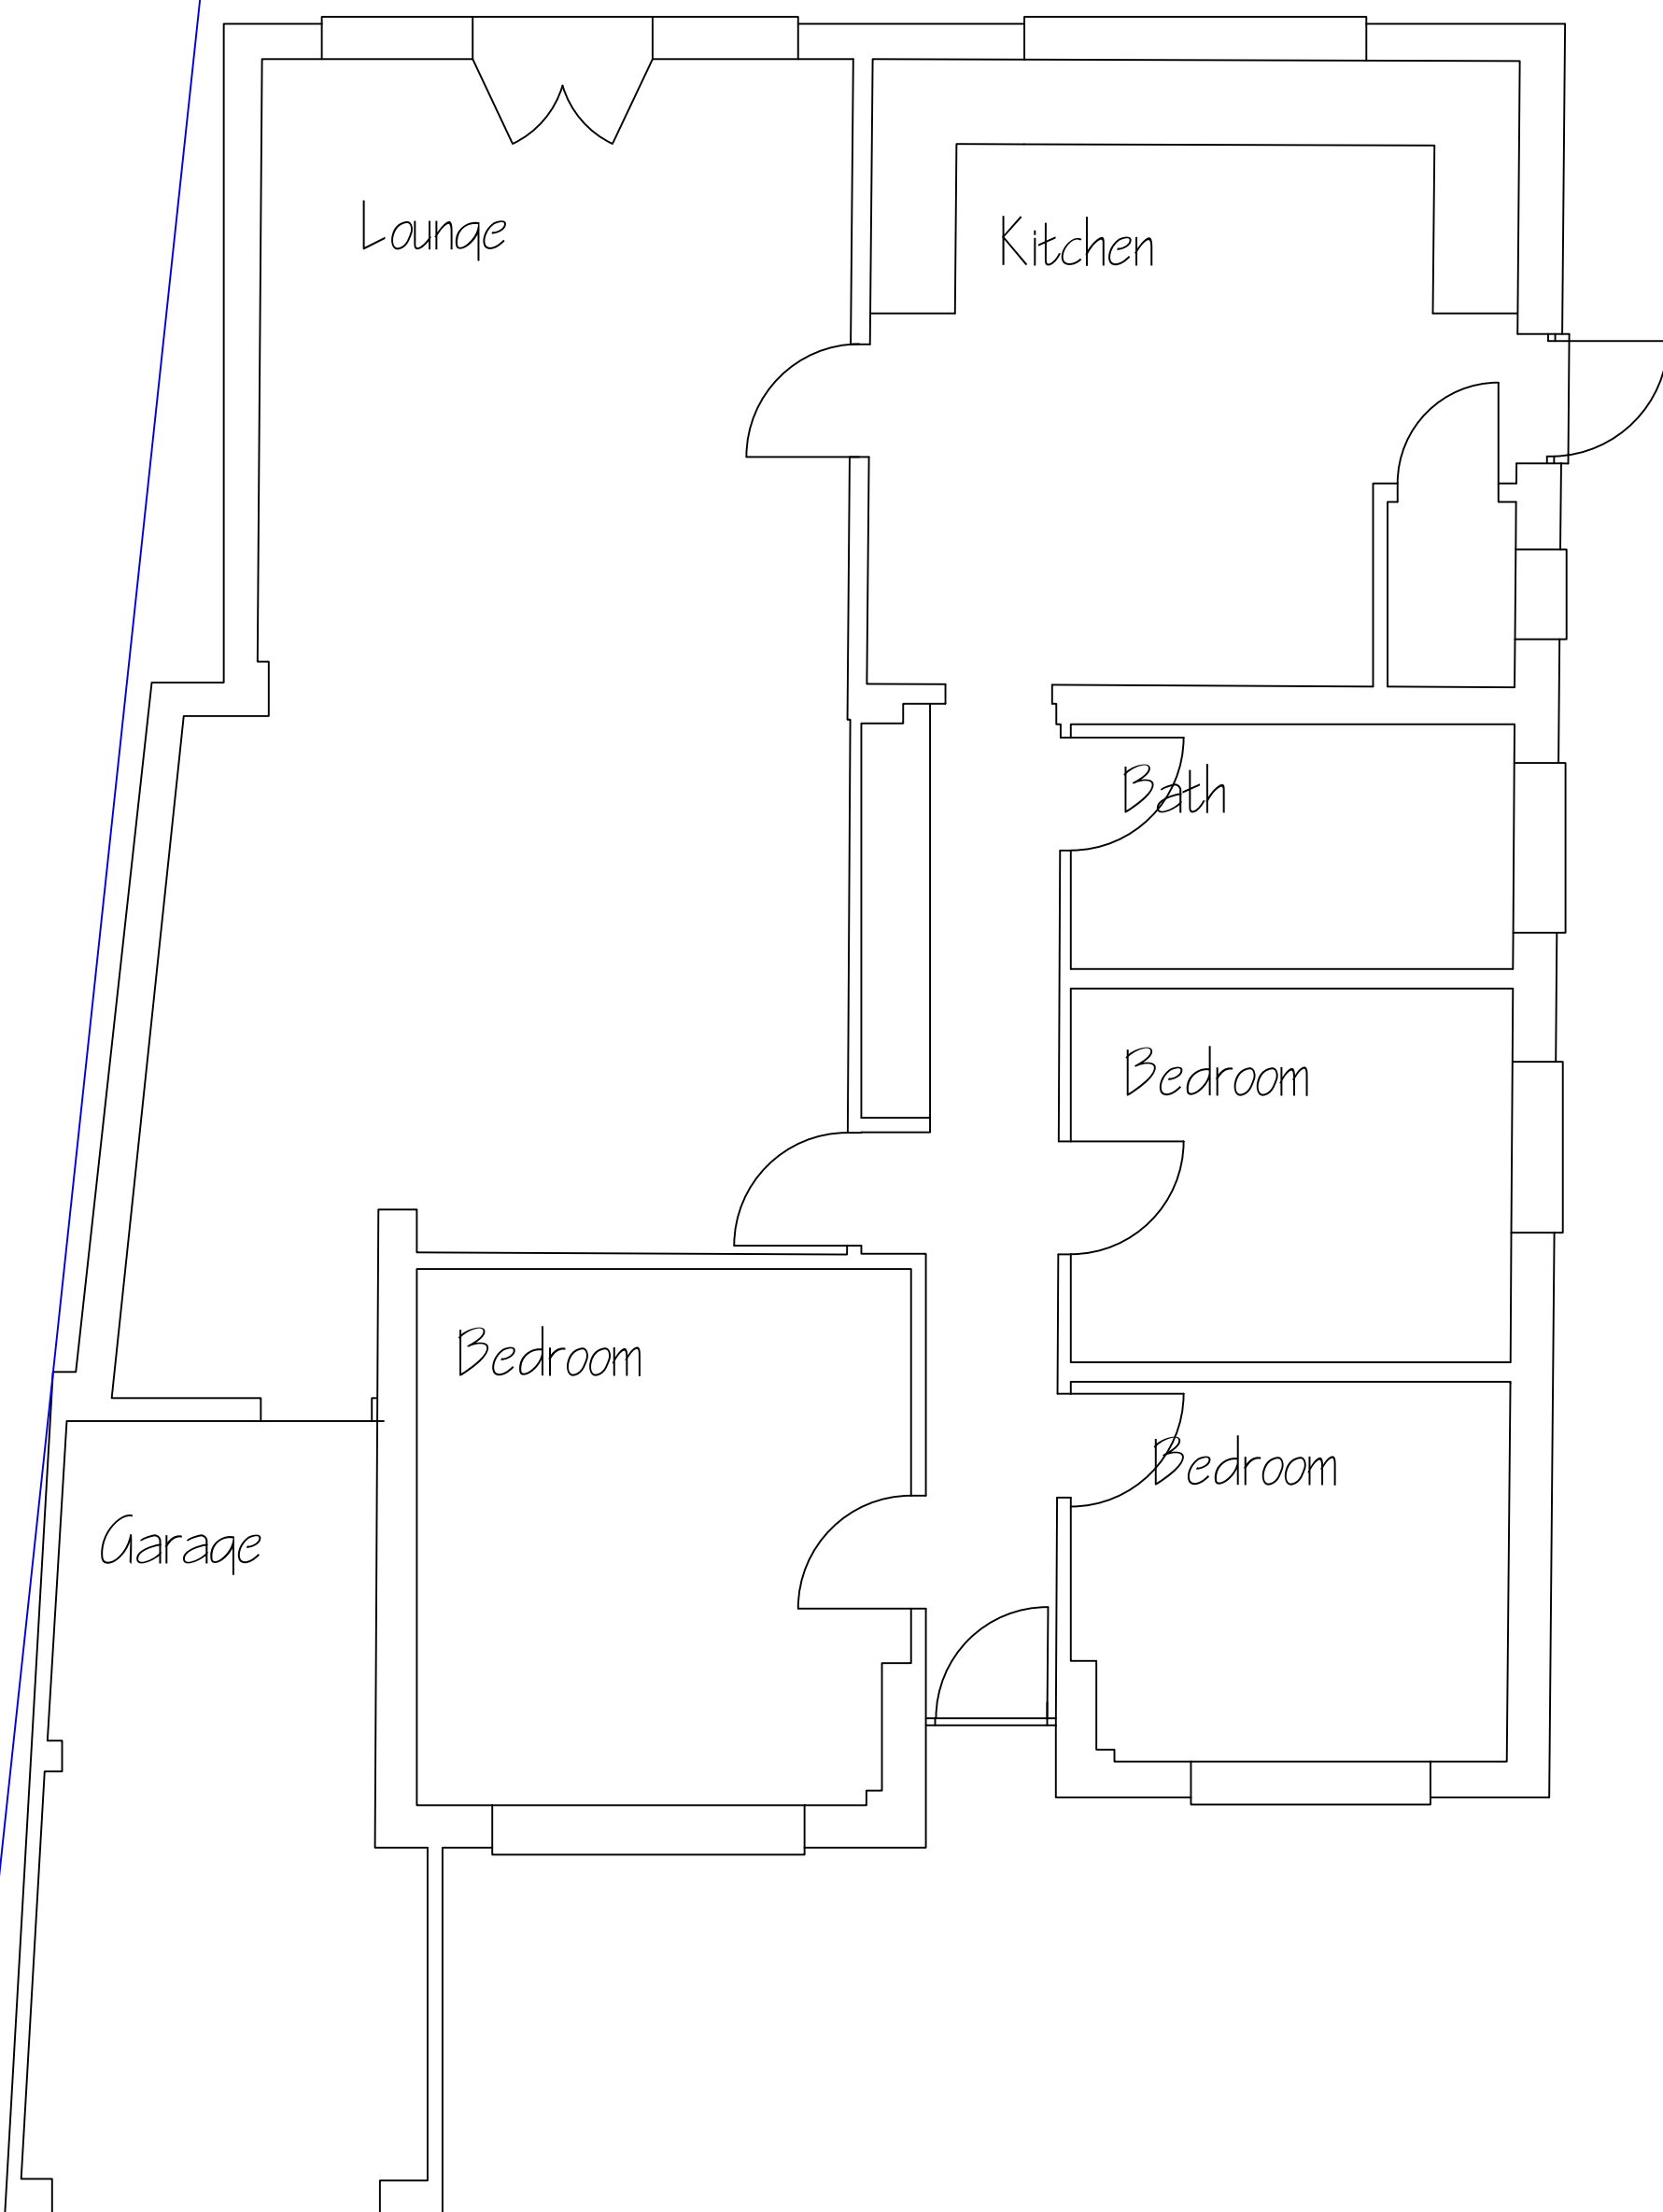

PROPOSED LAYOUT PLAN



PROPOSED SIDE ELEVATION

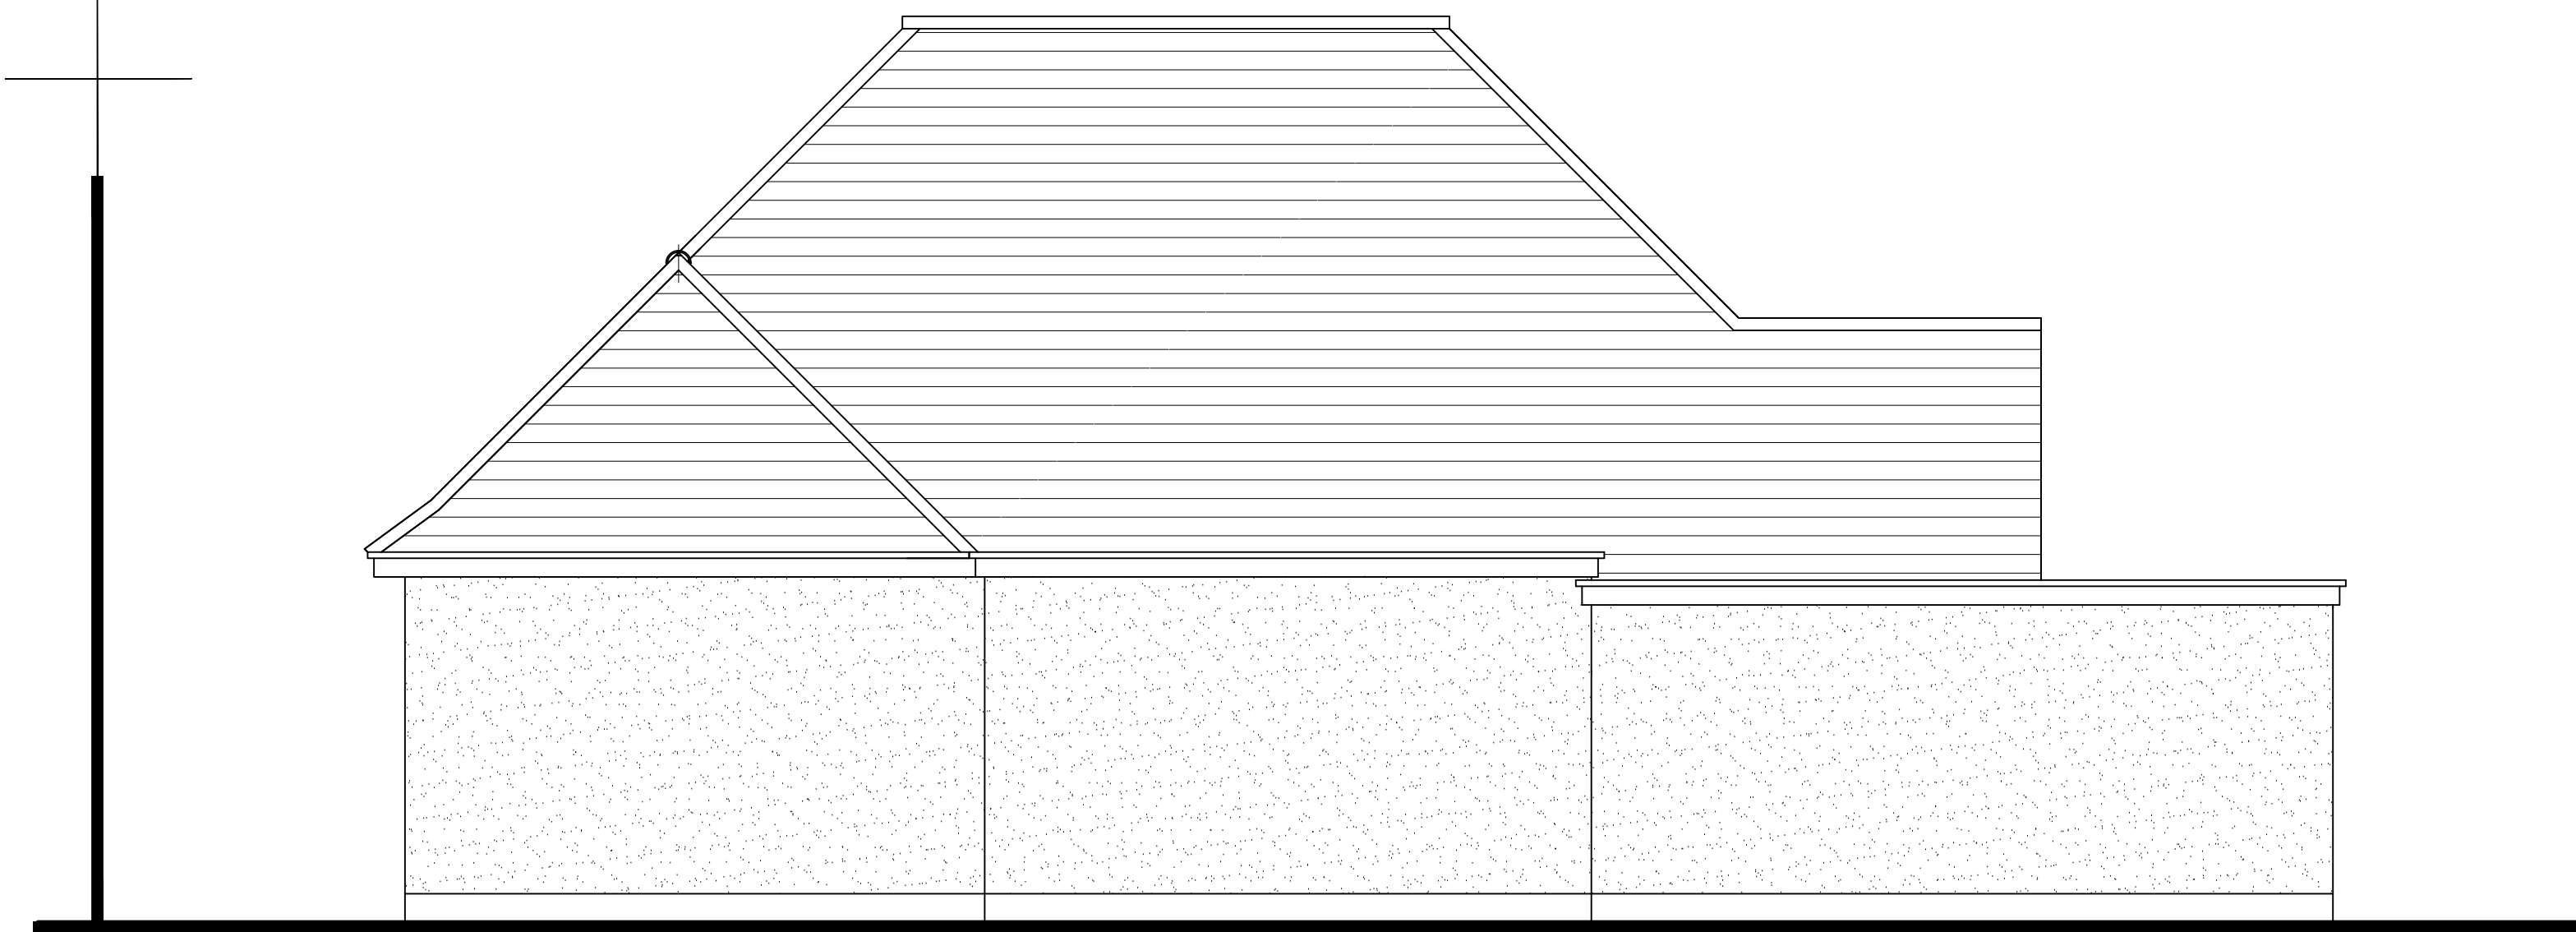

PROPOSED SIDE ELEVATION



PROPOSED REAR ELEVATION

Project Proposed Replacement Radio Mast
The Lynns
Turners Hill Road
Crawley Down
West Sussex
RH10 4HA

Drawing Proposed Flayout & Elevations

 Architects & Planning Consultants
Clock Tower House, Lewes Road
Lindfield, West Sussex, RH16 2LH
Telephone 01444 - 484711

Client Mr D Southam

Drawing no.	date	scale	drawn
0726.P01	Mar 26	1:50	ARM
revisions			

©THE CONTRACTOR SHOULD CHECK ALL DIMENSIONS ON SITE.
NO DIMENSIONS TO BE SCALED FROM DRAWINGS.
IT IS THE CONTRACTORS RESPONSIBILITY TO ENSURE COMPLIANCE
WITH BUILDING REGULATIONS.