


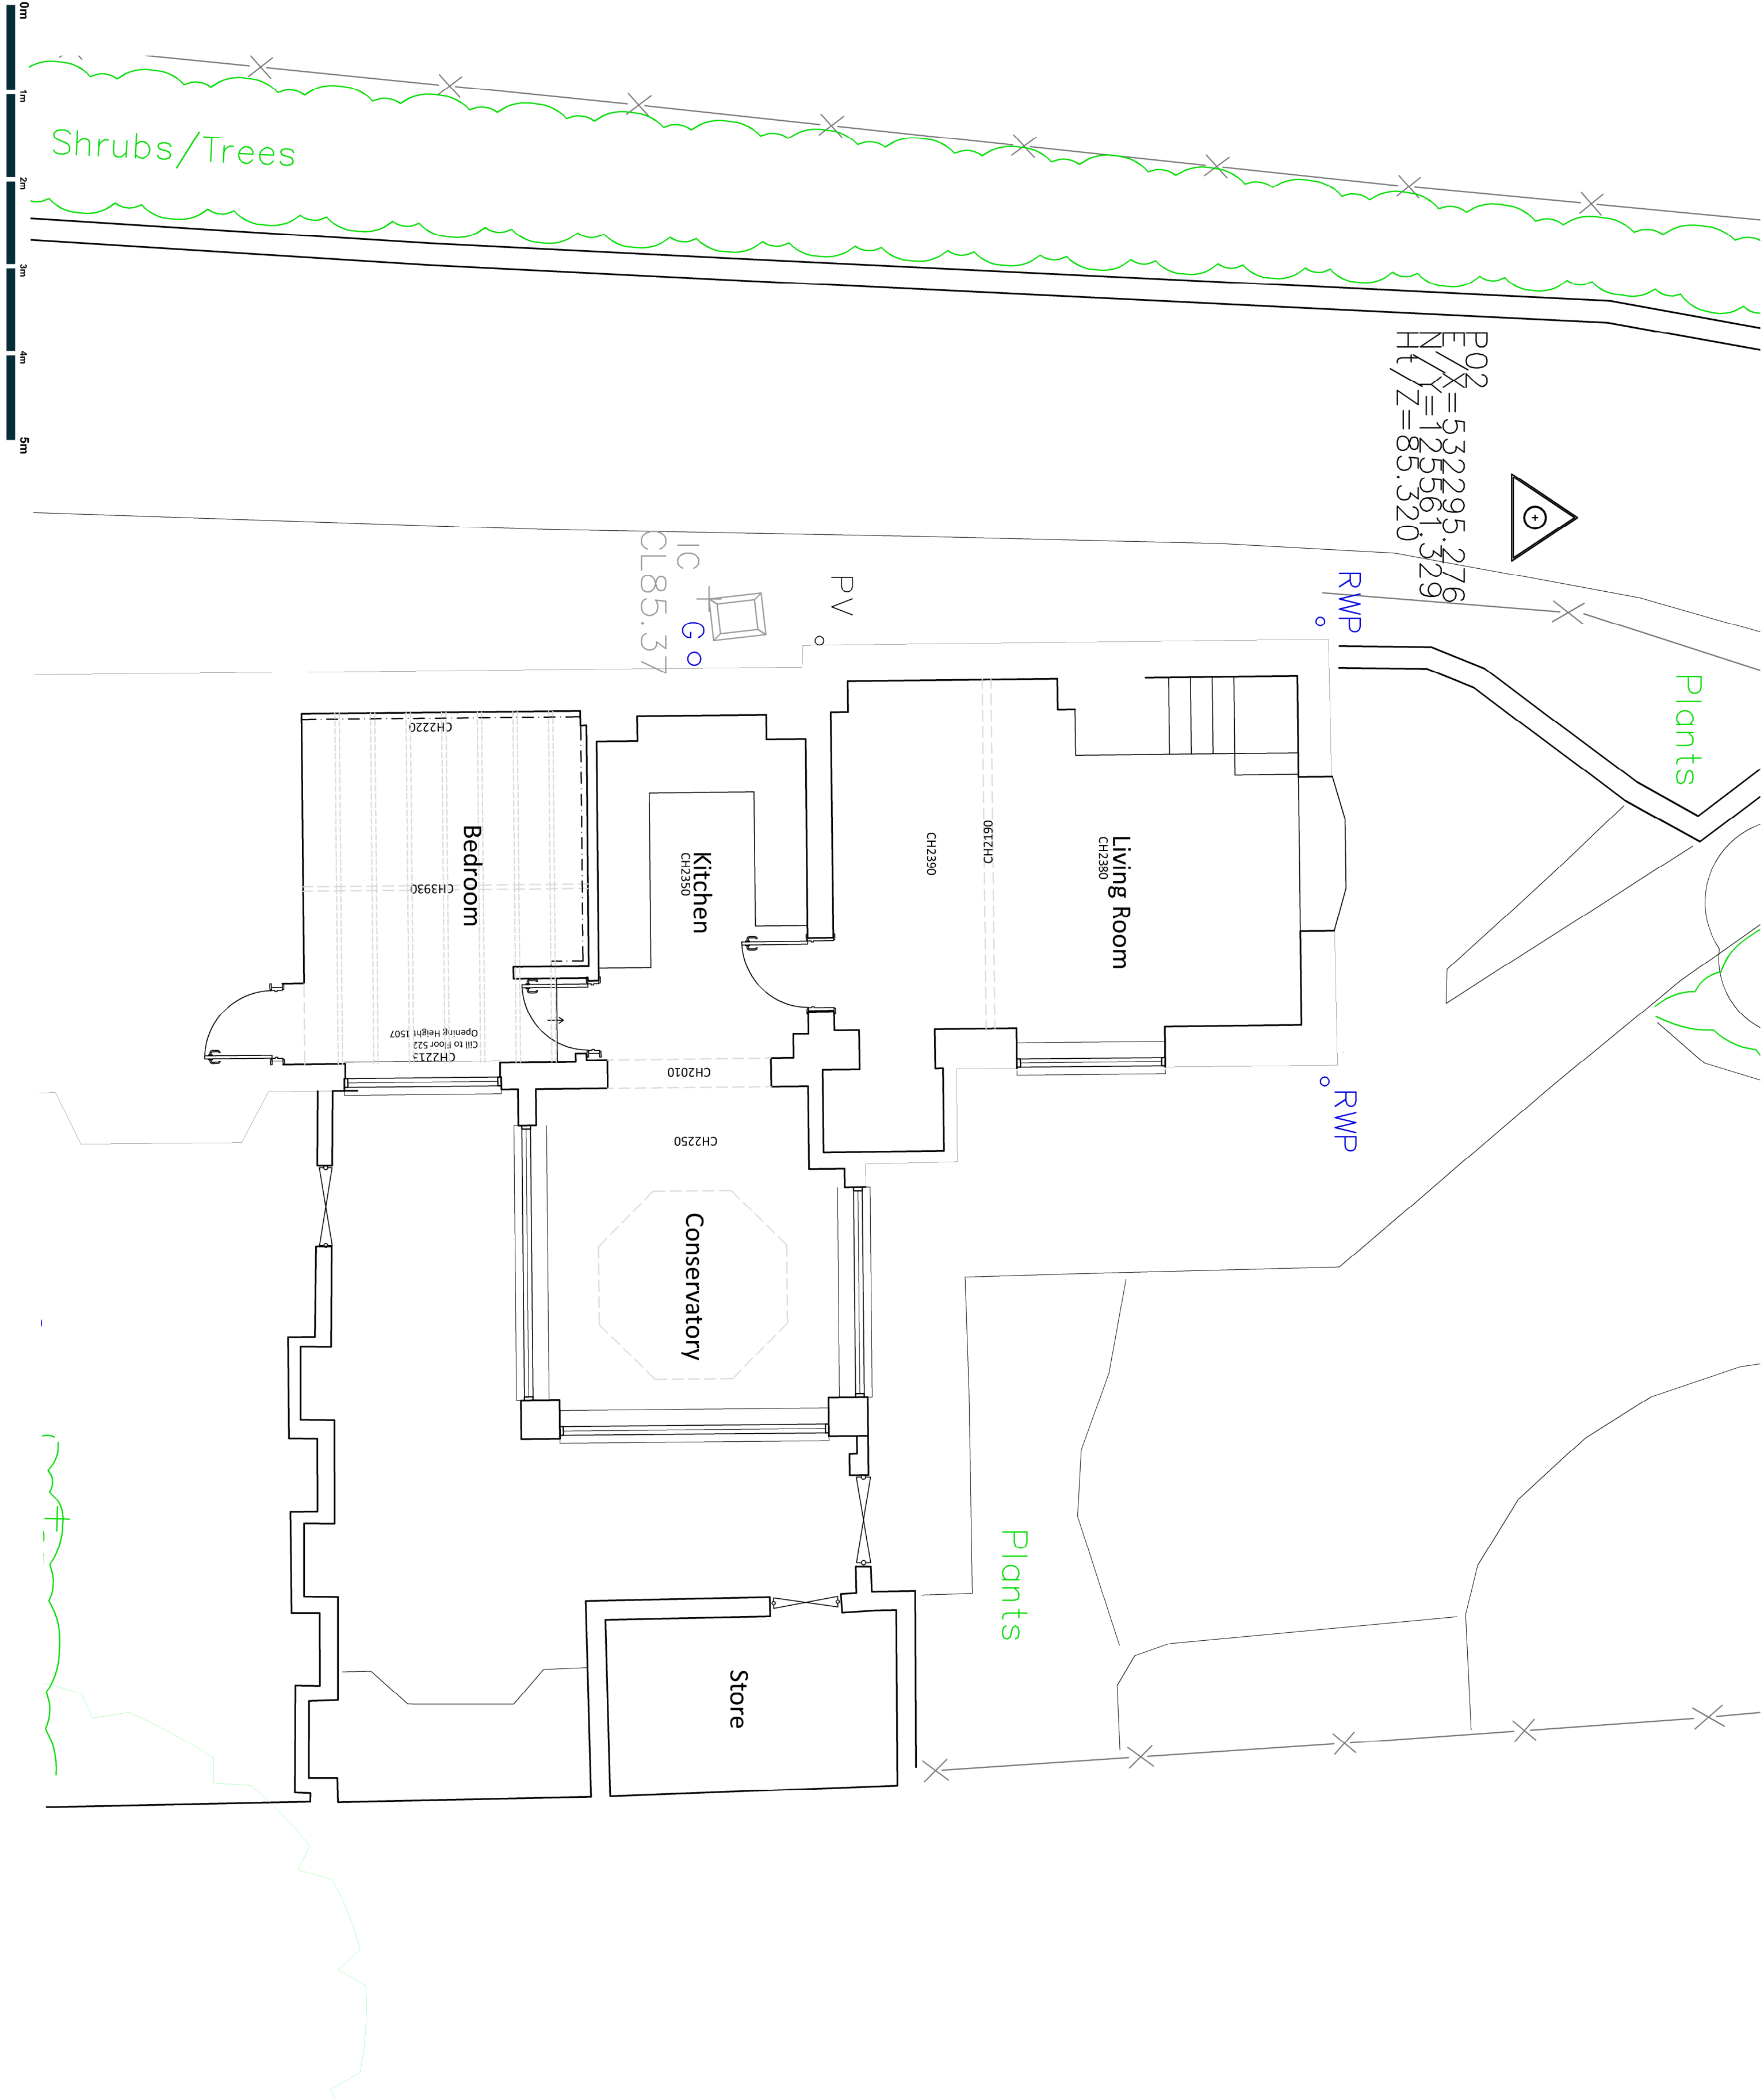

B	09.03.26	Planning Issue
JT		
A	03.03.26	Minor Alterations
JT		

Rev	Date/By	Revision Note
-----	---------	---------------

Client
Mr French
Project
Penland Cottage
Extension
Drawing
Existing Ground Floor Plan

JTAJonathan Talley Architects Limited

PLANNING

Drawing Number	Date
001-007-220 Rev B	March 2026
Scale	Paper Size
1:50	A2
Drawn JT	Checked JT

E-mail info@jtalley.co.uk
Telephone 07556 87014
Web www.jtalley.co.uk

As a condition to the award of this contract, the Client agrees to indemnify and hold the Architect harmless from and against all claims, damages, costs and expenses (including reasonable legal fees) which may be incurred by the Architect in connection with the performance of its duties under this contract, whether or not such claims, damages, costs and expenses are caused in whole or in part by the negligence of the Architect.