


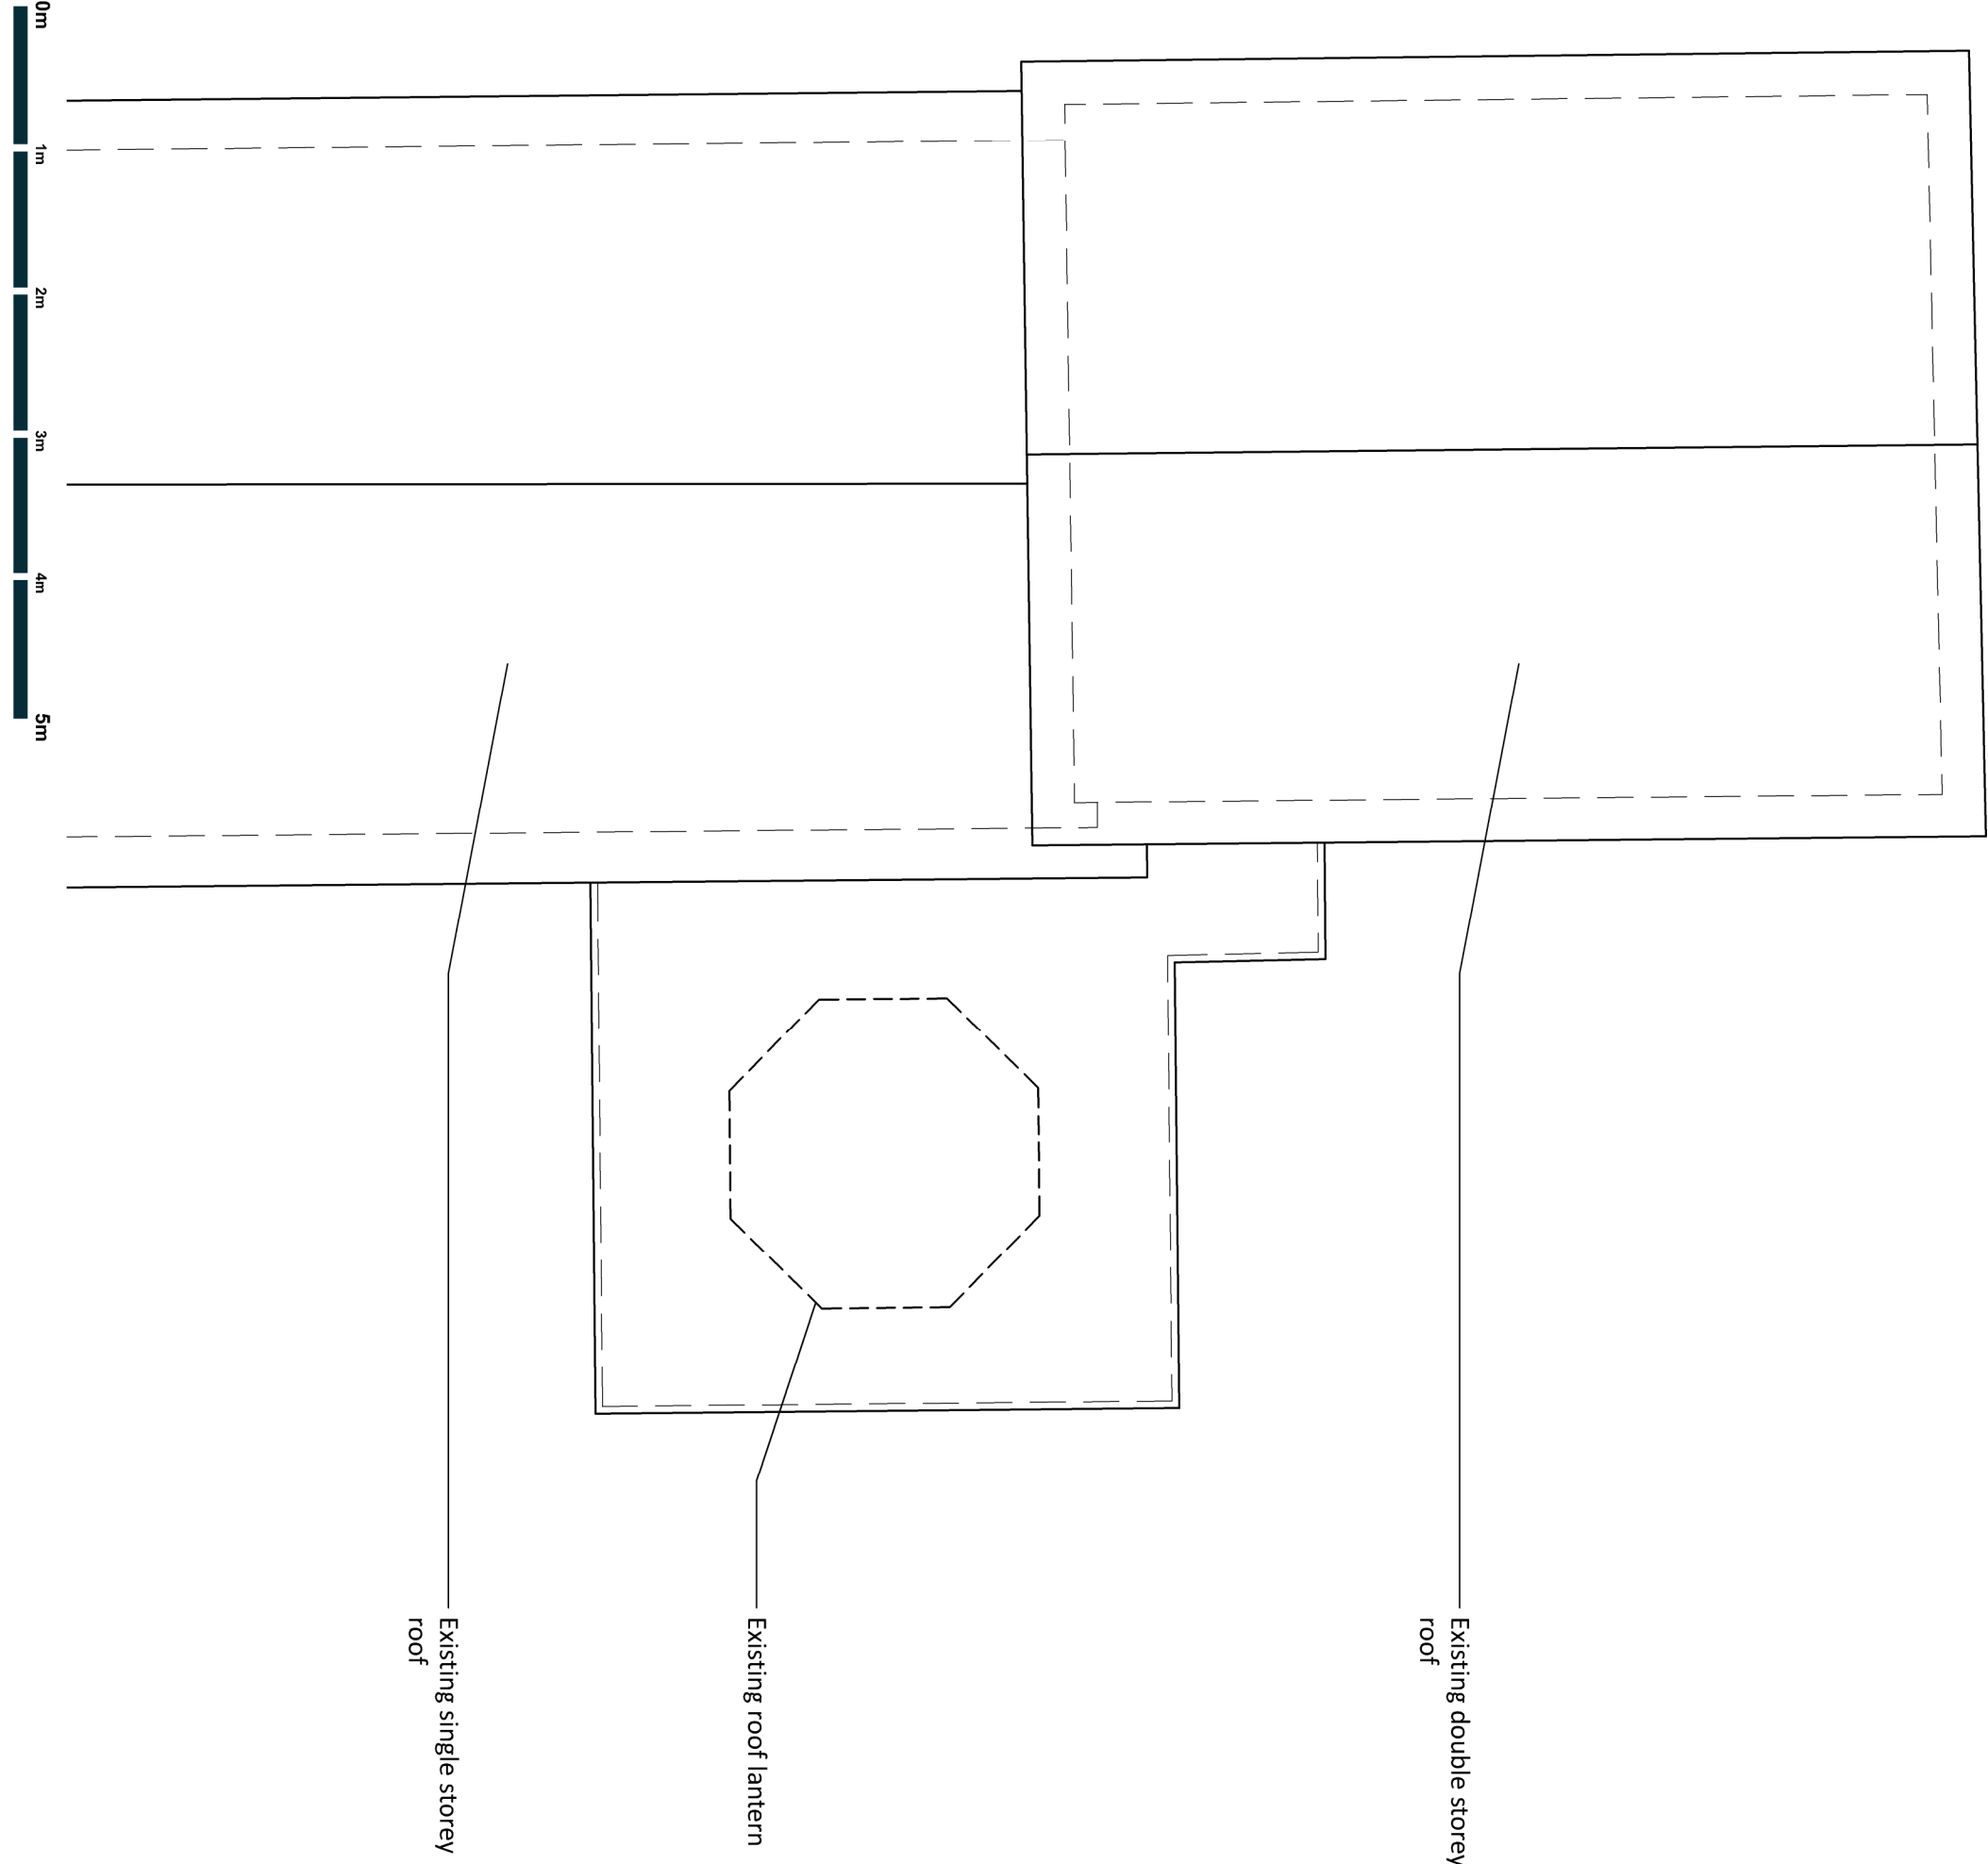

A 09.03.26 Planning Issue

Rev	Date/By	Revision Note
JT		



Jonathan Talley Architects Limited

Client: Mr French
Project: Penland Cottage Extension
Drawing: Existing Roof Plan

PLANNING

Drawing Number	Date
001-007-221 Rev A	March 2026
Scale	Paper Size
1:50	A3
Drawn JT	Checked JT

E-mail: info@jtalimited.co.uk
Telephone: 07956 870 079
Web: www.jtalimited.co.uk

Jonathan Talley Architects Limited is a registered business in England, Wales, Scotland, and Northern Ireland. It is a limited liability company registered in England and Wales with registered number 1370271. Jonathan Talley Architects Limited is a company limited by guarantee. 