


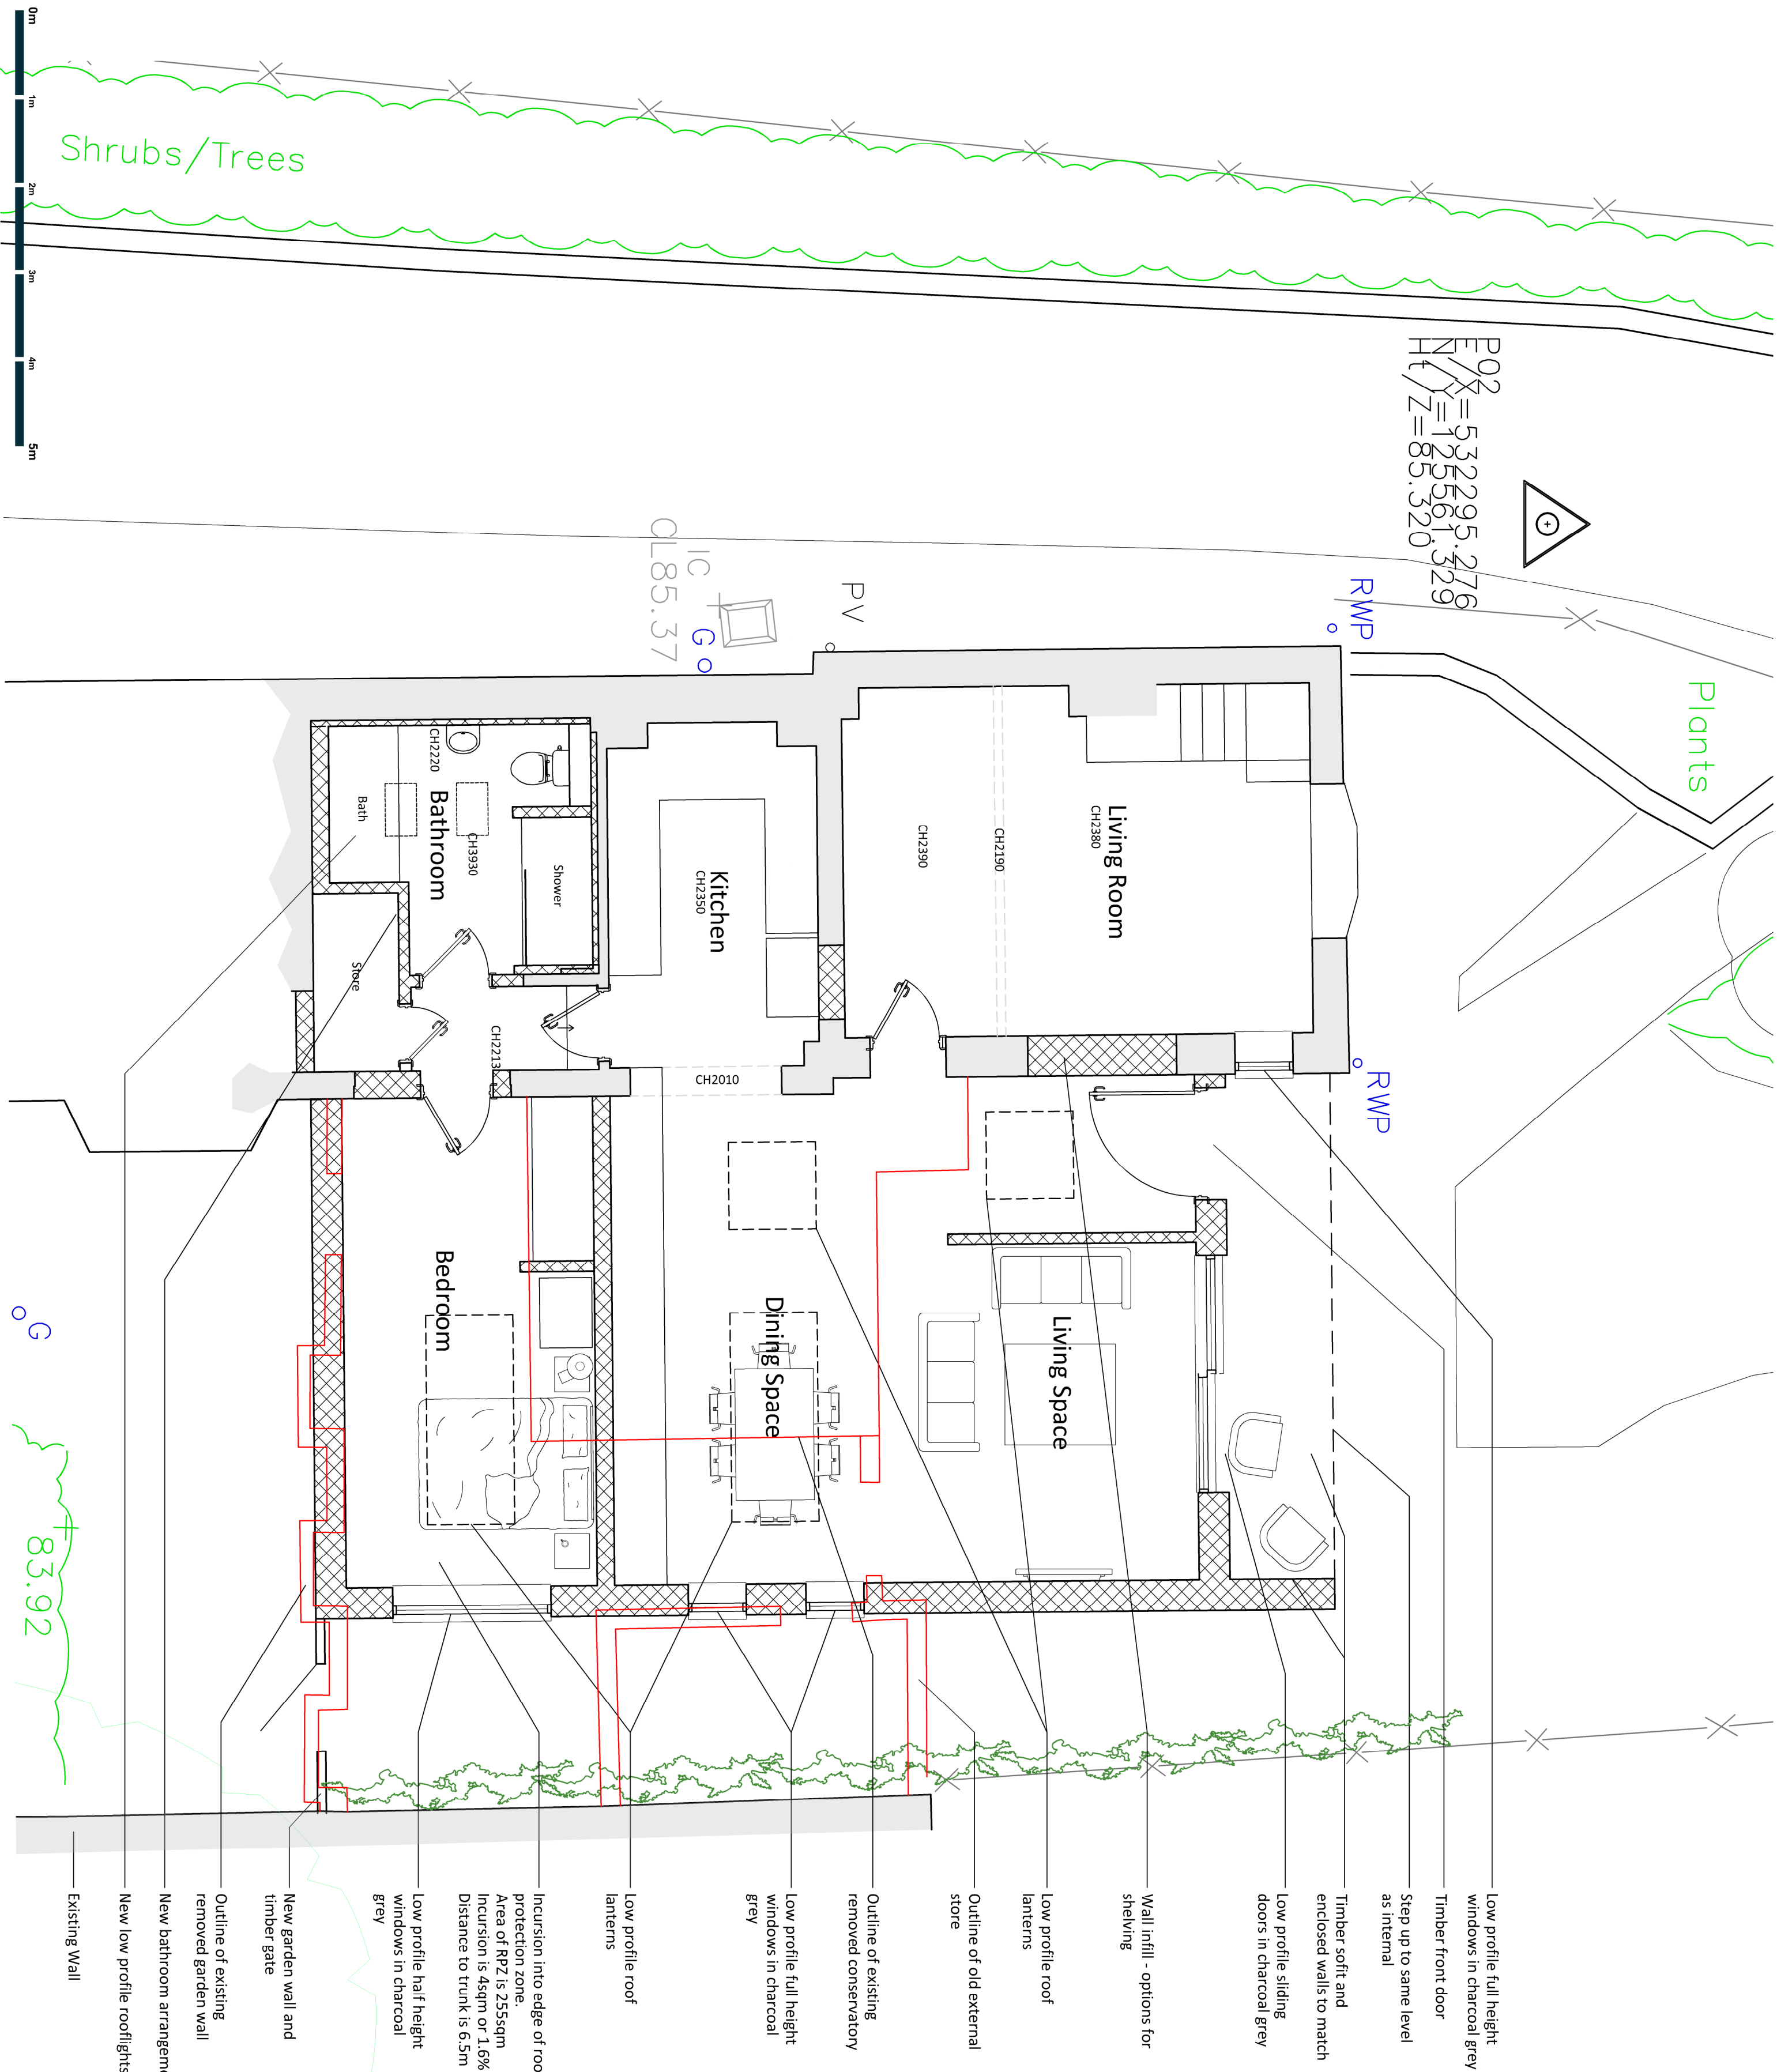

A	09.03.26	Planning Issue
Rev	Date/By	Revision Note
JT		

JTA
Jonathan Talley
Architects Limited

Client
Mr French
Project
Penland Cottage
Extension
Drawing
Proposed Ground Floor Plan

PLANNING

Drawing Number	Date
001-007-230 Rev A	March 2026
Scale	Paper Size
1:50	A2
Drawn JT	Checked JT

E-mail: info@jtalley.co.uk
Telephone: 07558 870743
Web: www.jtalley.co.uk

All information to be written on this drawing is the property of JTA Architects Limited. It is not to be used for any other purpose without the written consent of JTA Architects Limited. JTA Architects Limited is a limited company registered in England and Wales with registered number 13707271 and whose registered office is at The Cornhill, Norwich, Norfolk NR1 1JF.