
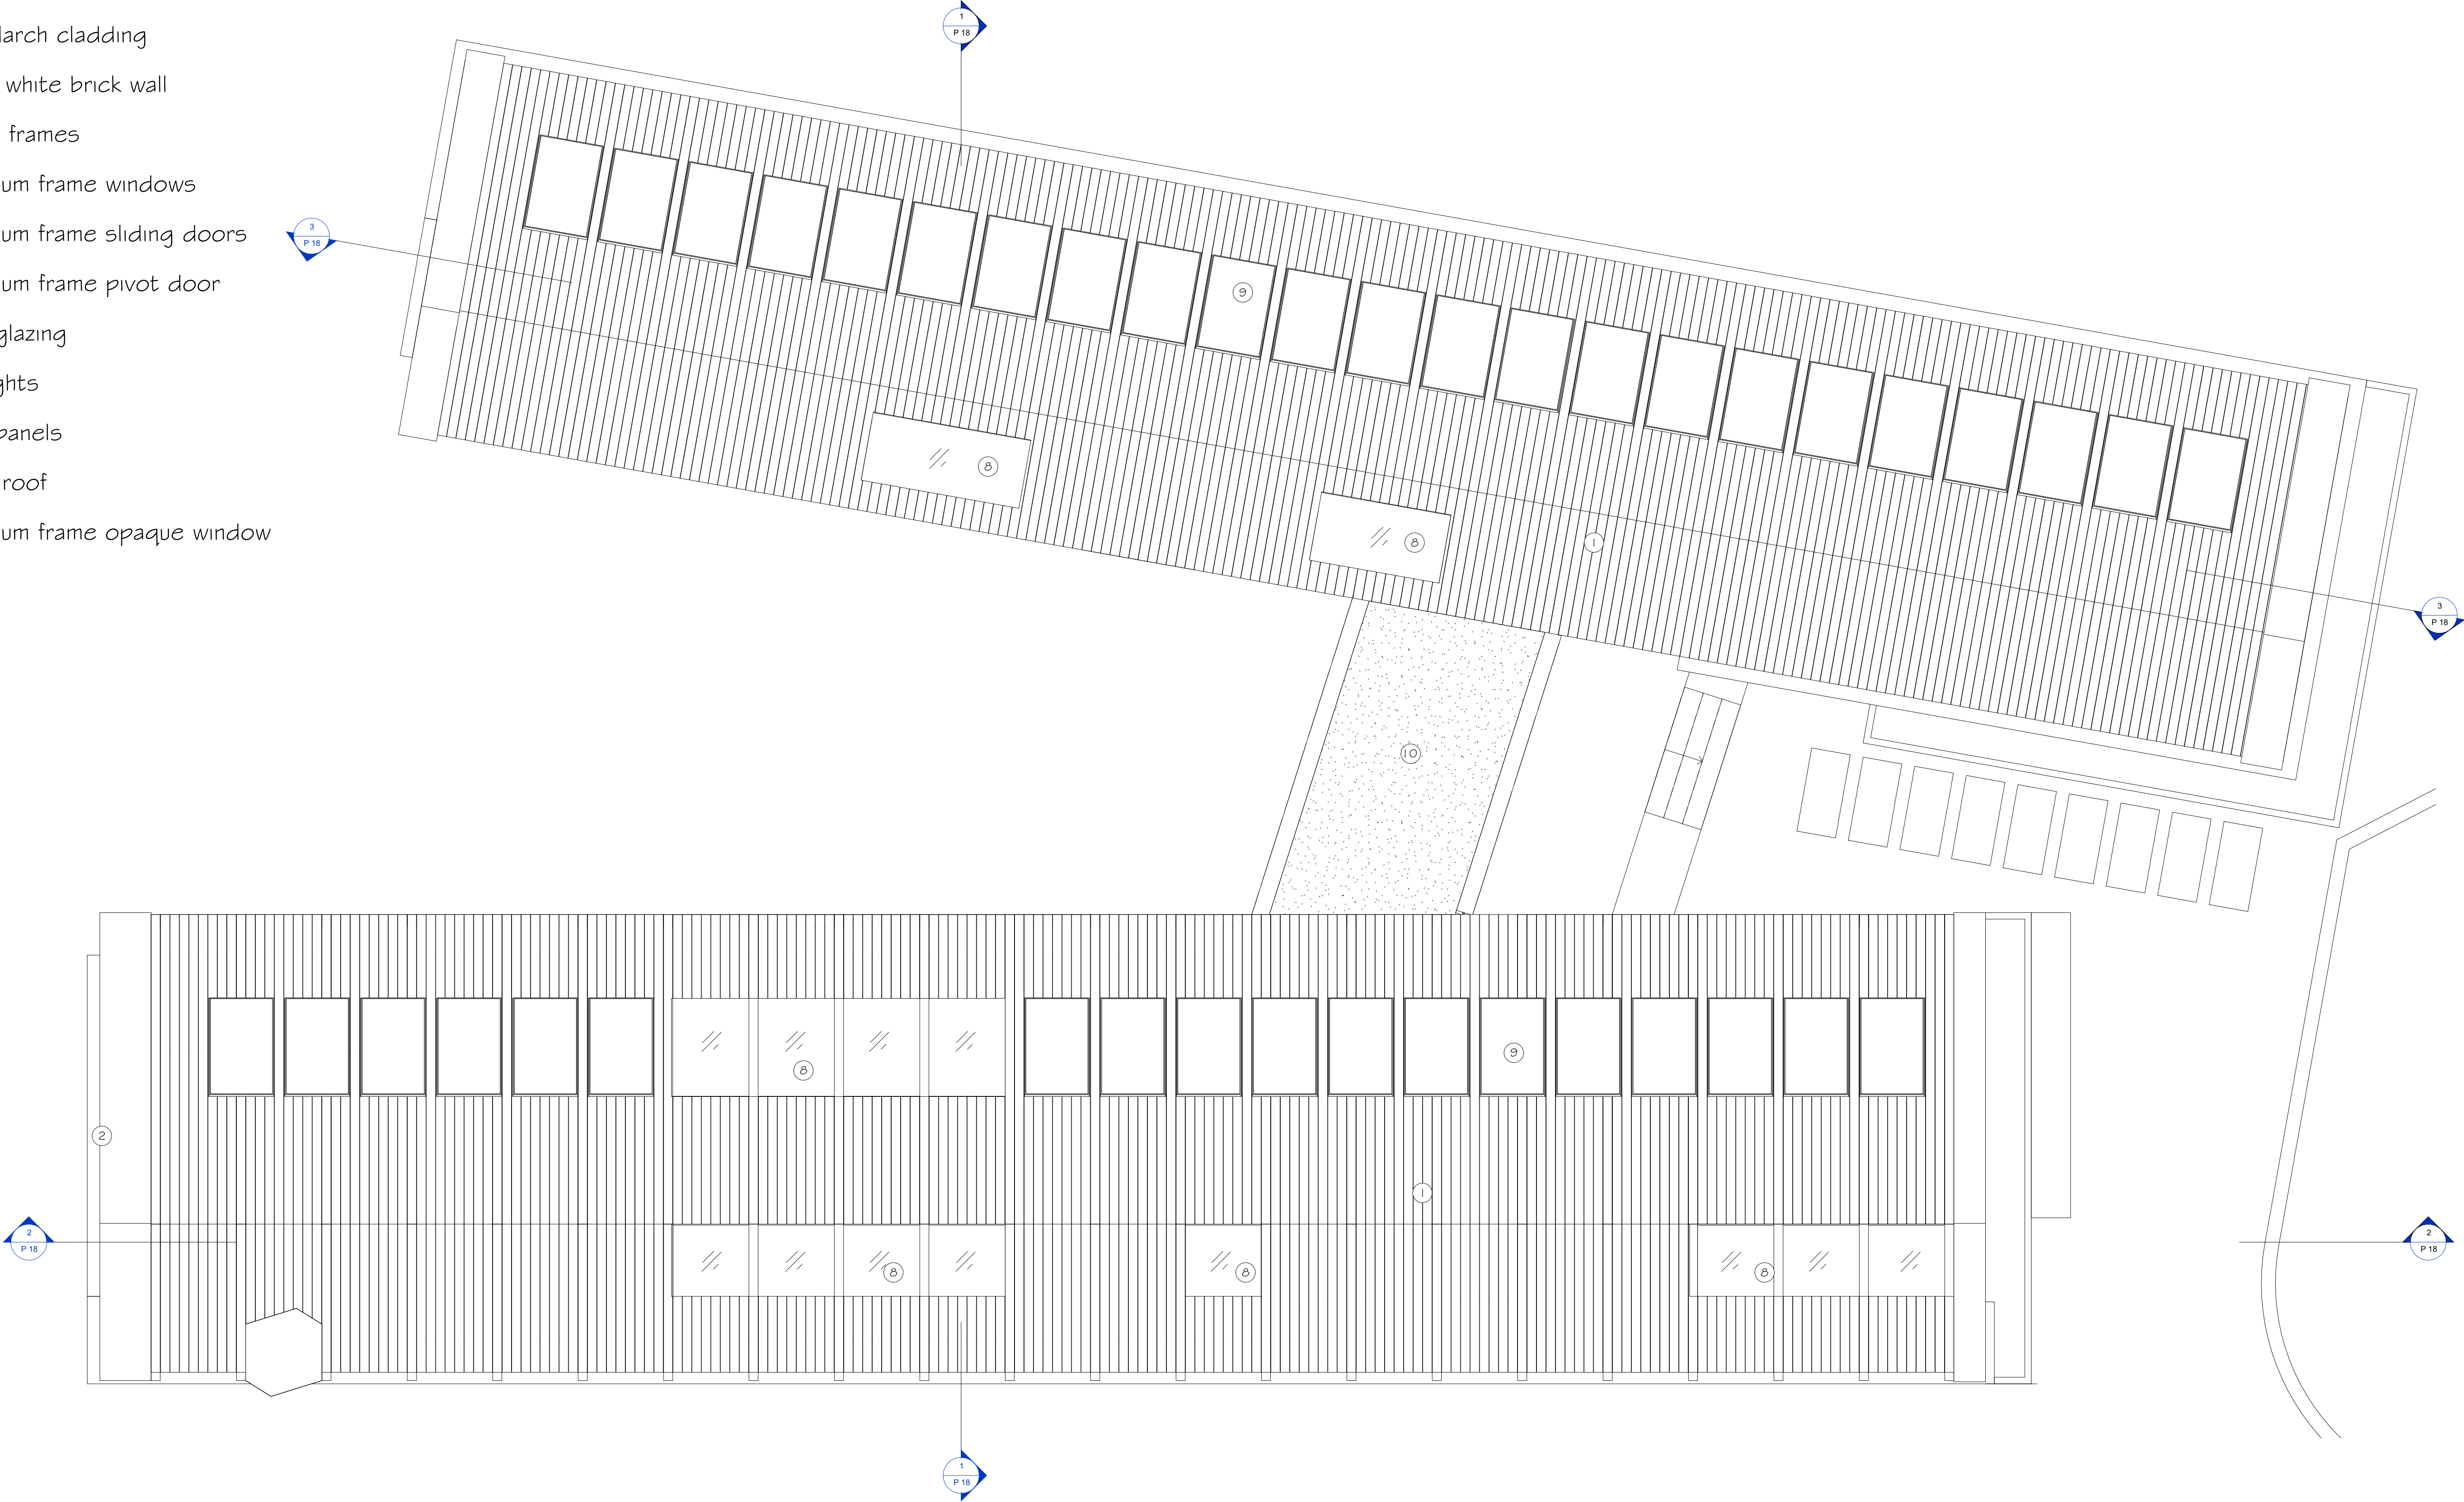


Material Legend

- ① Silver larch cladding
- ② Chalky white brick wall
- ③ Timber frames
- ④ Aluminium frame windows
- ⑤ Aluminium frame sliding doors
- ⑥ Aluminium frame pivot door
- ⑦ Fixed glazing
- ⑧ Rooflights
- ⑨ Solar panels
- ⑩ Green roof
- ⑪ Aluminium frame opaque window

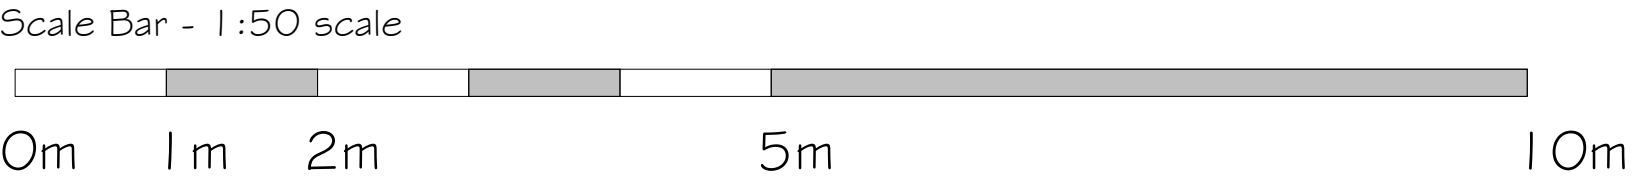

This drawing is expressly for the purpose of use as part of the Planning application for this scheme and should not be used for construction.

rev	A
by	PL chkd MW
date	26/08/2026
amendments	

project	Chandlers, Turners Hill Rd
title	Proposed Roof Plan
date	10/08/2026
drawn by	PL
checked by	MW

drawing status	Planning
scale	As indicated @ A1
drawing no	556 P 13
client ref.	556

Stylus Architects
76 White Hart Lane
Barnes
Richmond upon
Thames
London SW13 0PZ
studio@stylusarchitects.co.uk

STY
LUS