

Copyright in the design and this drawing is the property of RESI. Reproduction in whole or in part is forbidden without written sanction of RESI. This drawing must be read in conjunction with all other relevant documentation and drawings.

RESI accepts no liability for any expense, loss or damage of whatever nature and however arising from any variation which has not been referred to them and their approval obtained.

RESI do not advise using planning drawings for the construction stages. All dimensions to be cross-checked on-site prior to manufacture and construction. Any discrepancies to be reported to RESI immediately.

Proposed Materials:

Brickwork / walls - Red brick walls to match existing

Pitched roof - Clay tiles to match existing

Windows - White uPVC framed windows to match existing

RWP / Gutters / Fascias - White uPVC gutters, downpipes and fascias to match existing

- KEY**
- Existing walls
 - Proposed walls
 - Proposed furniture
 - Proposed staircase
 - Proposed windows
 - Proposed rooflight
 - Boundary line
 - Proposed beam
 - Proposed drainage
 - Existing removed
 - 1.5m head height
 - 1.8m head height

Revision		
Rev	Notes	Date
A	Planning Issue	17/08/2026
B	Planning Revision	25/09/2026

resi

Job Title

Proposed first floor rear extension, internal alterations, floor plan redesign and all associated works at 68 Meadow Lane, Burgess Hill, RH15 9JE

Drawing Status

Planning Drawings



Client

Braden Holding


Drawing Title

Proposed Drawings


Scale	1:100 @ A1	Drawn	AR
Date	Sep 2026	Checked	BV
Drawing No.	8383575-3100	Rev	8

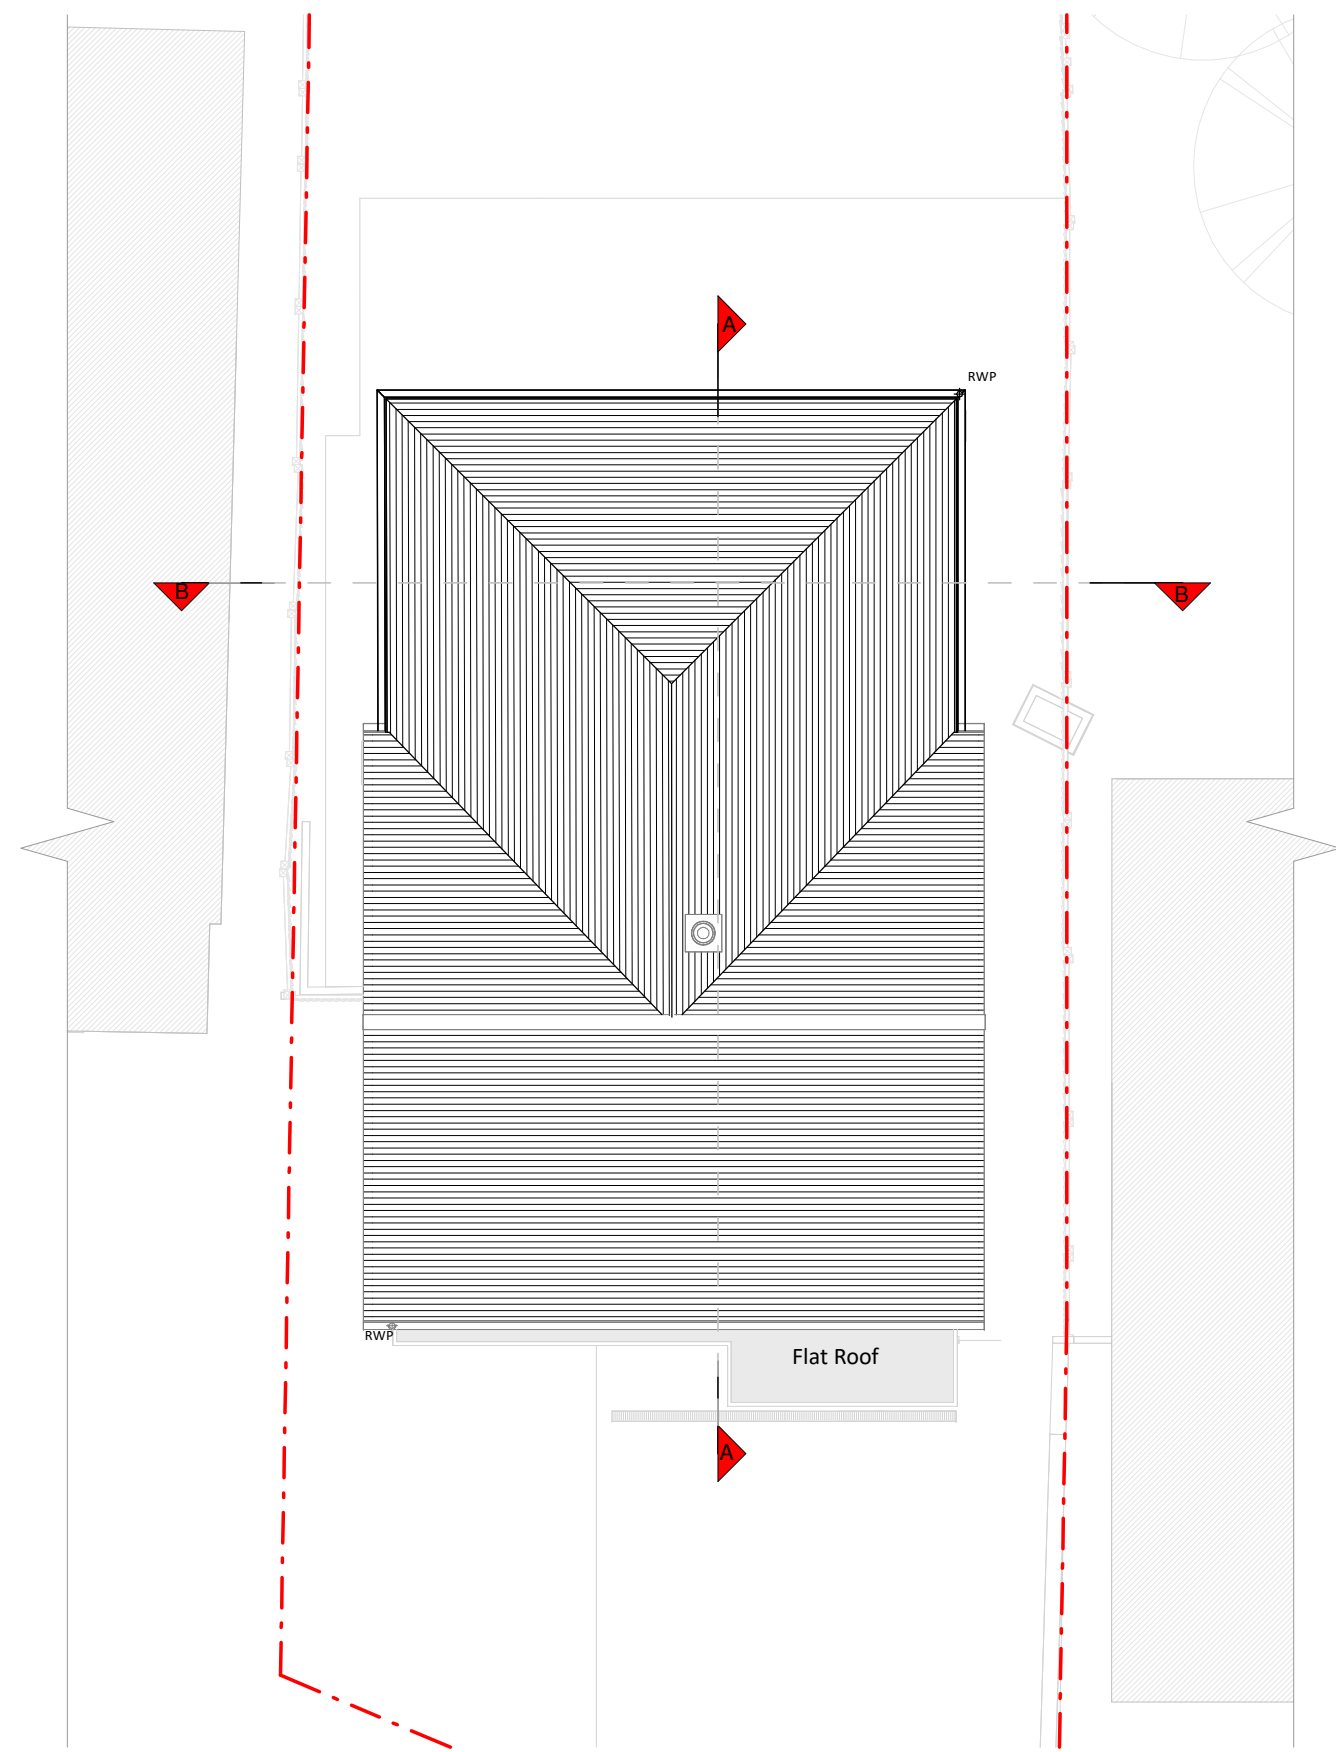 


Roof Plan

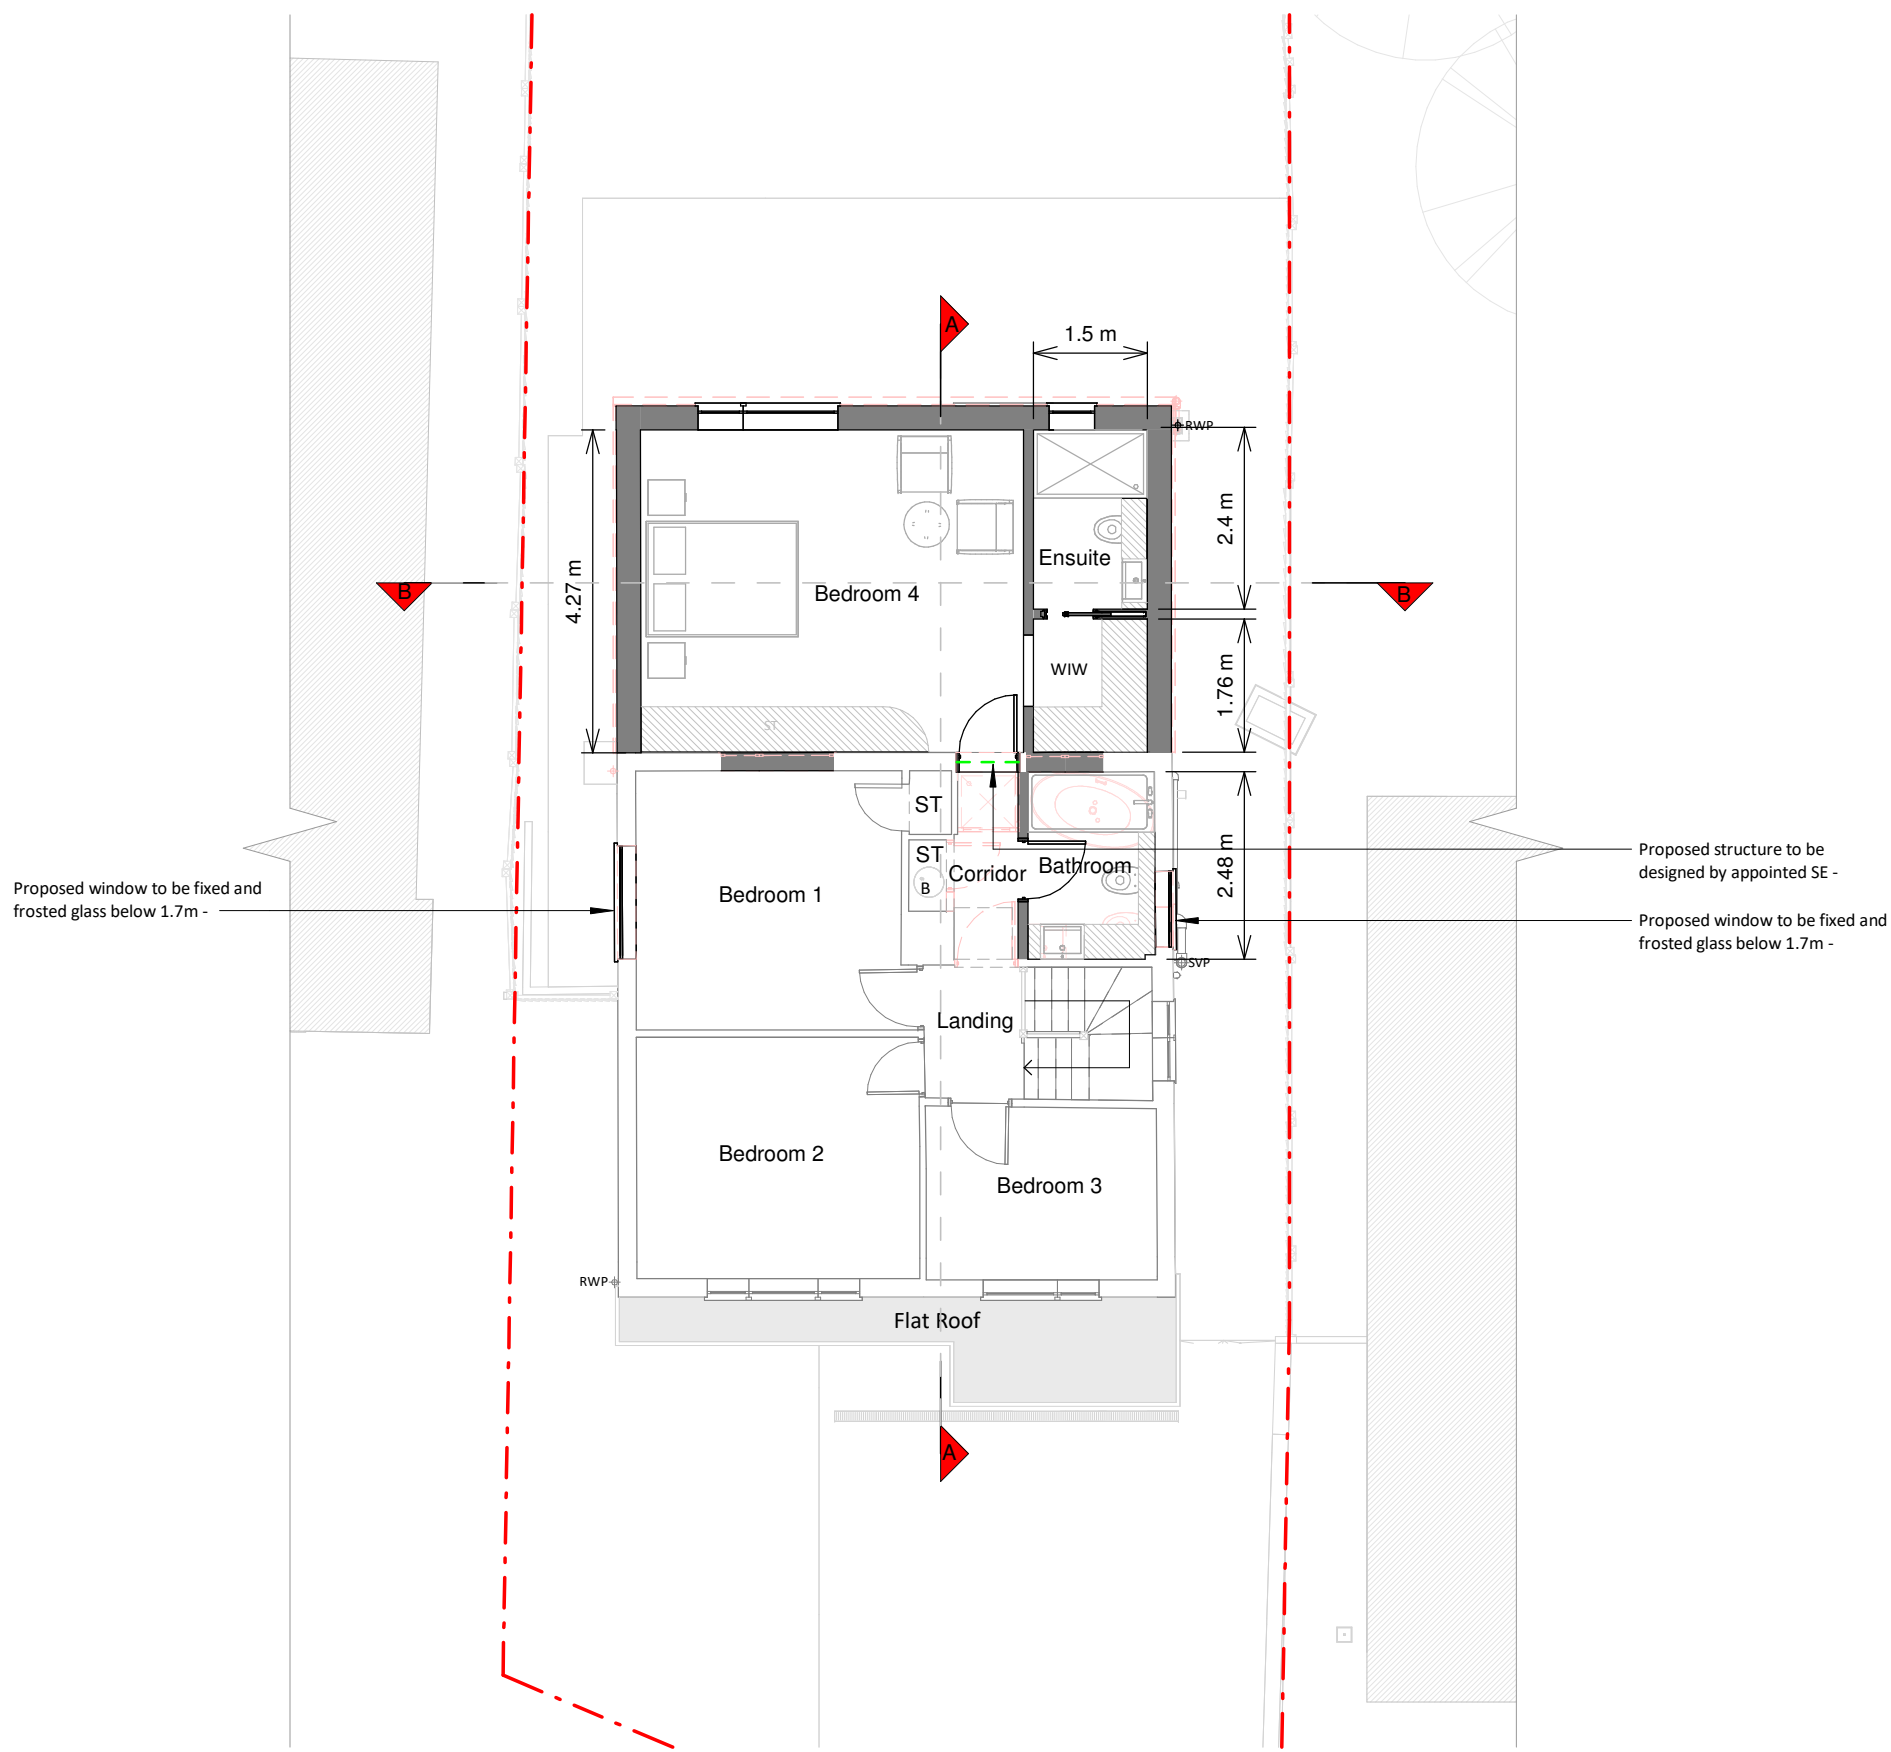


First Floor Plan

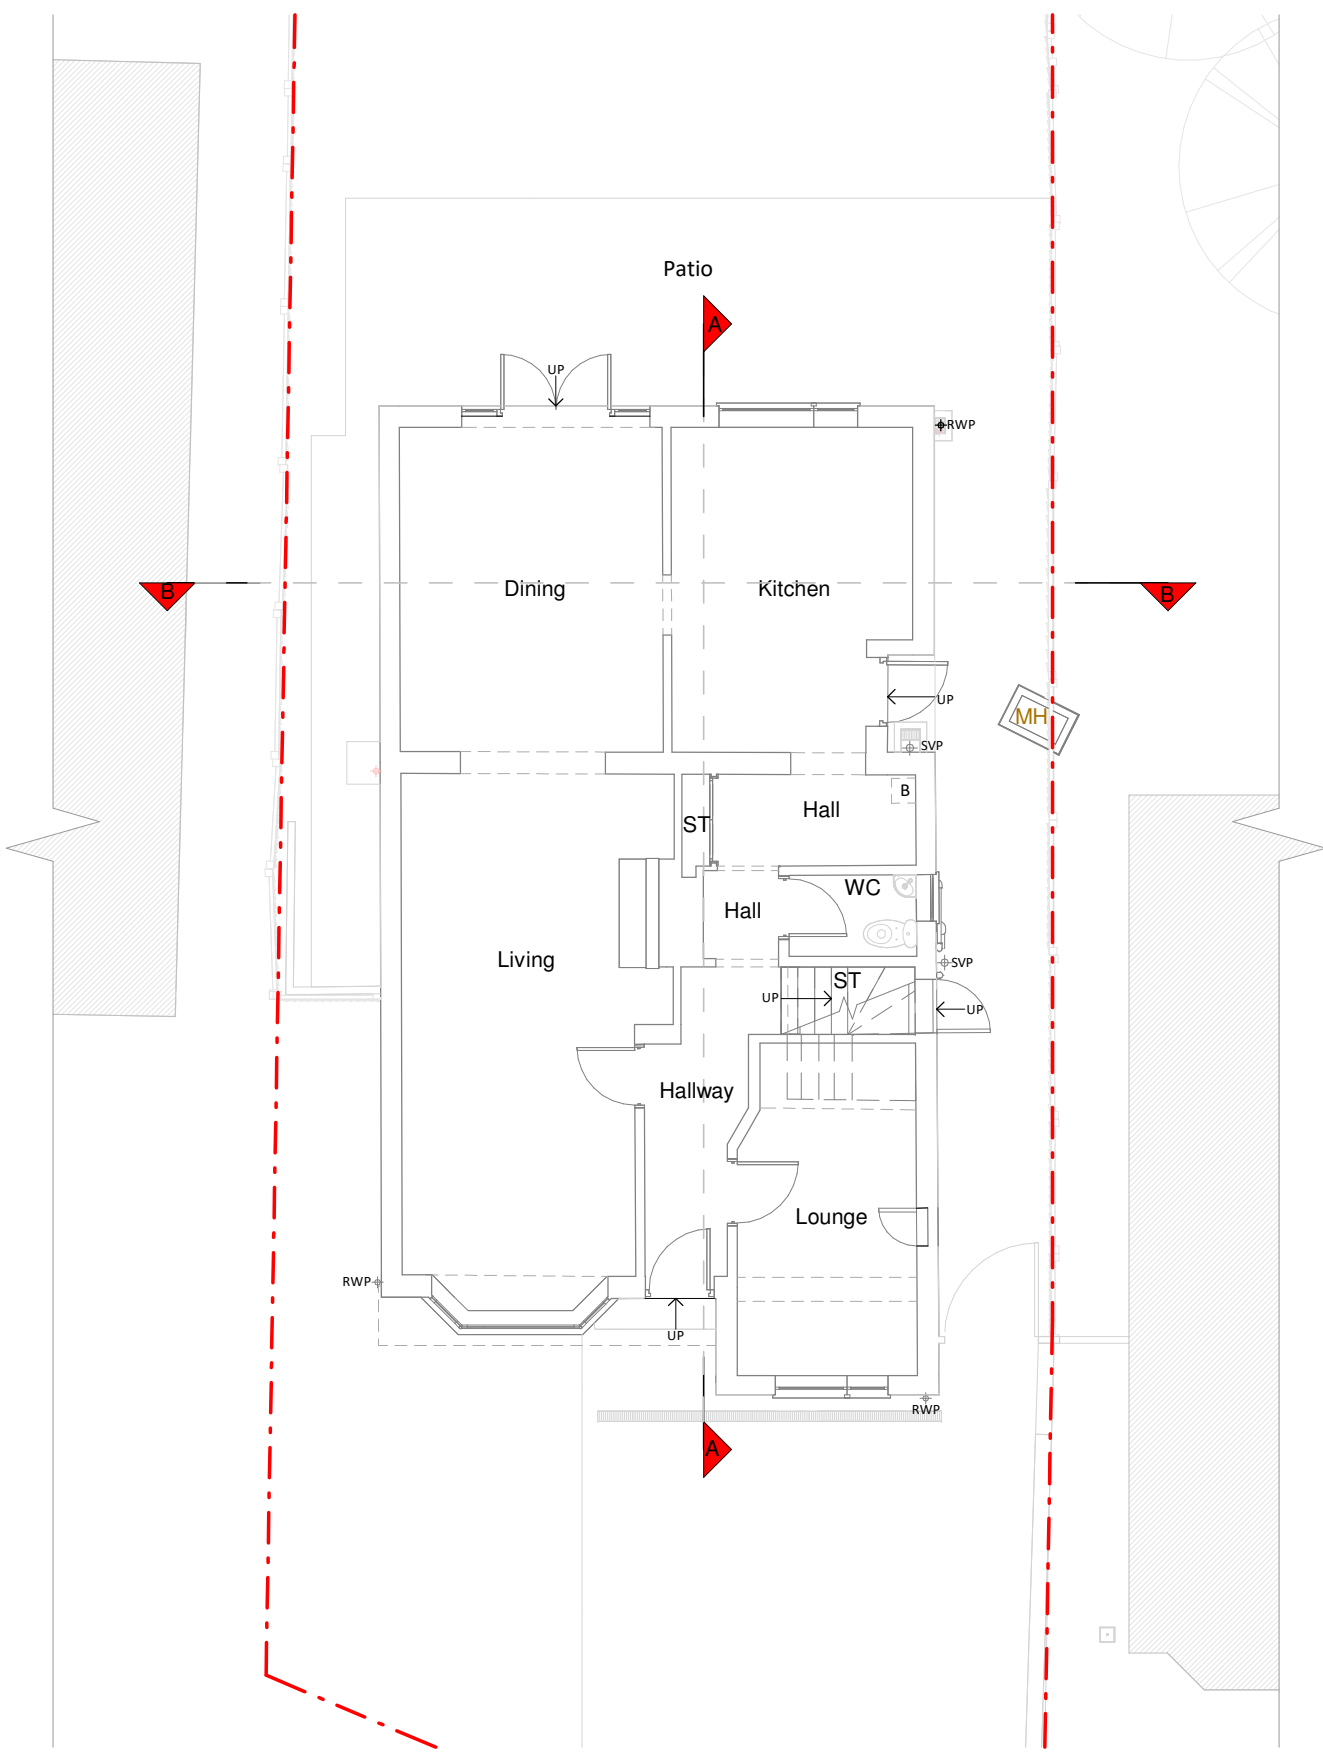


Ground Floor Plan

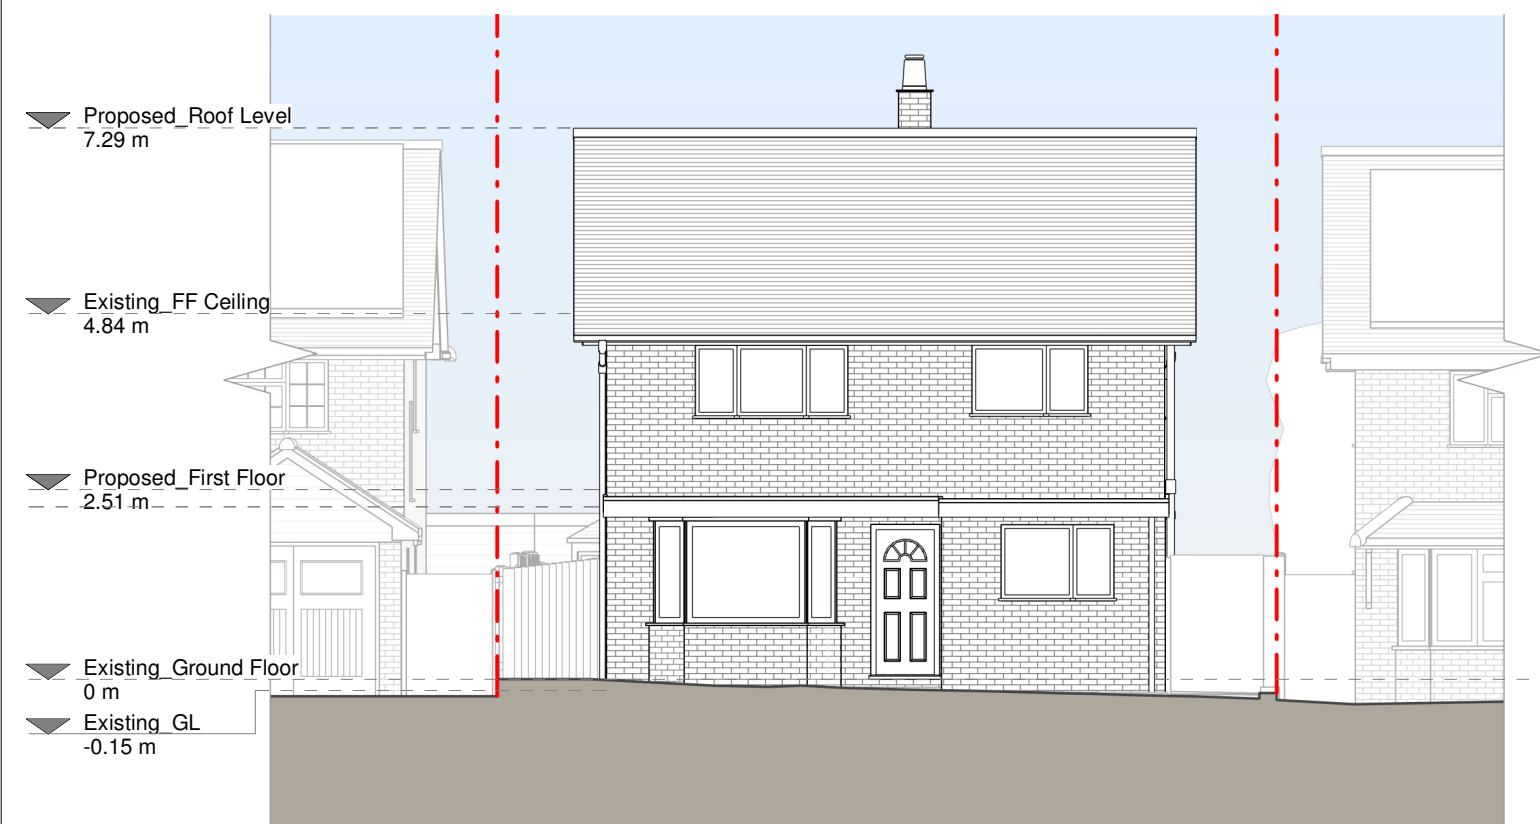


Front Elevation

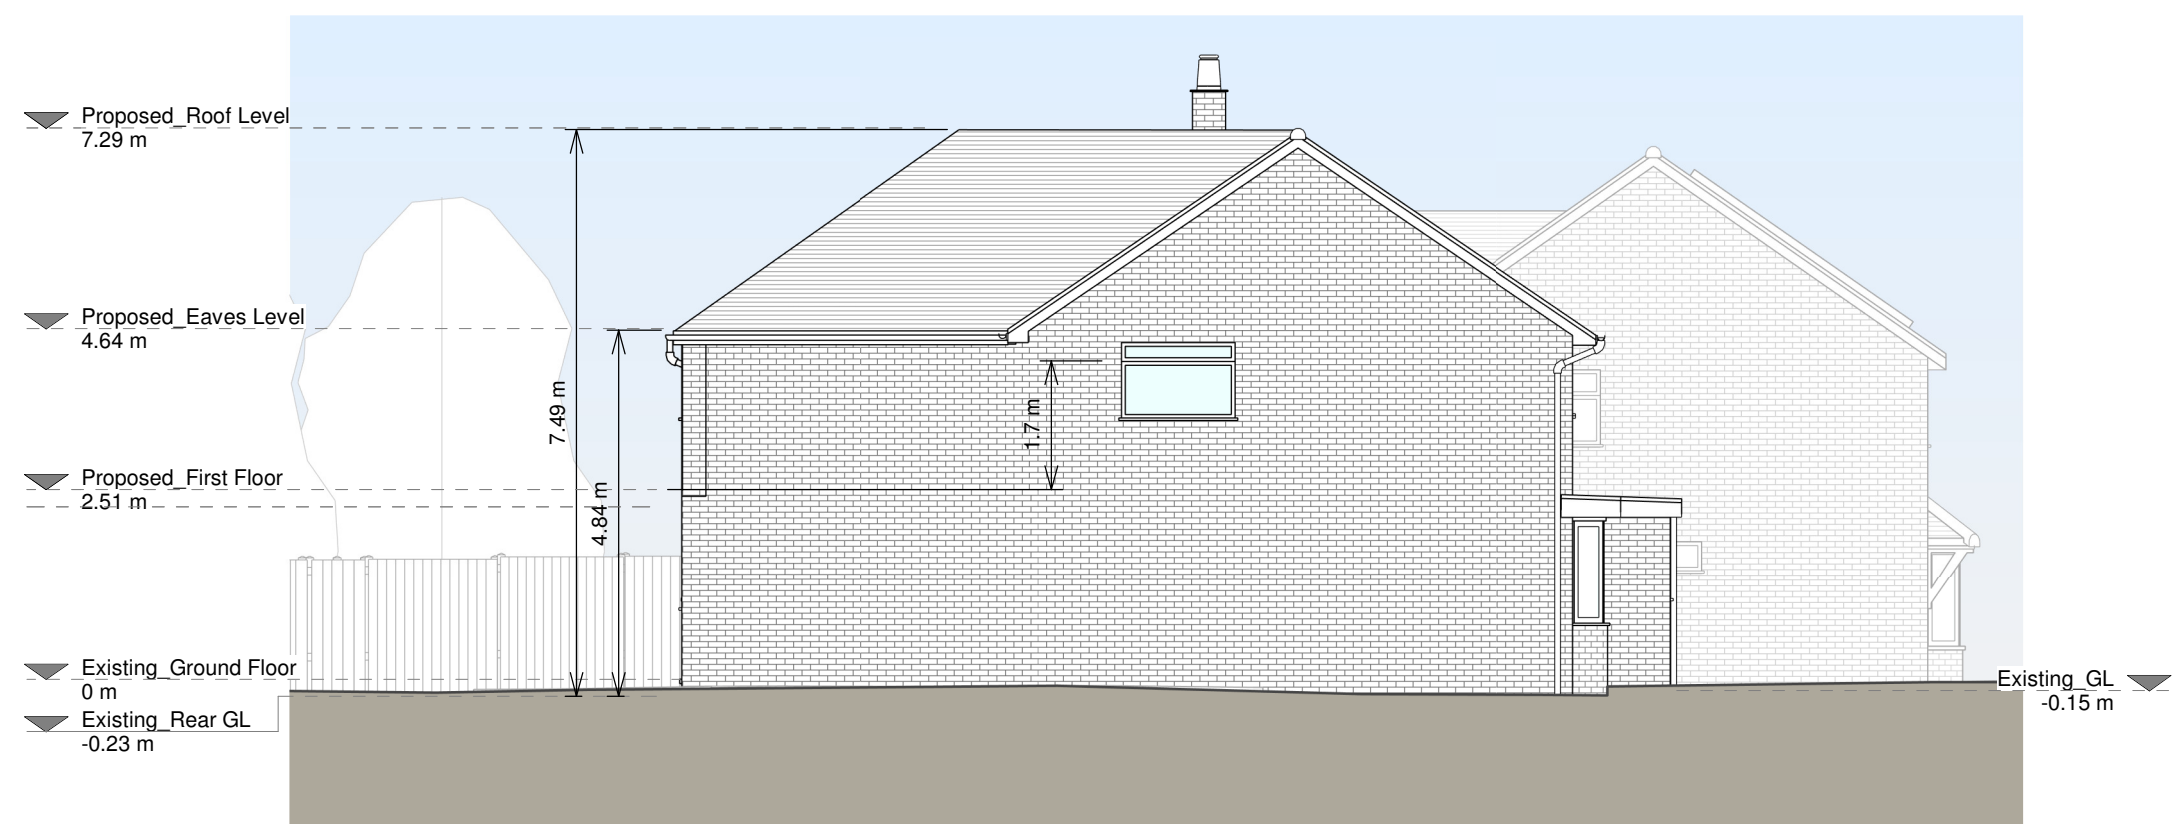


Left Side Elevation

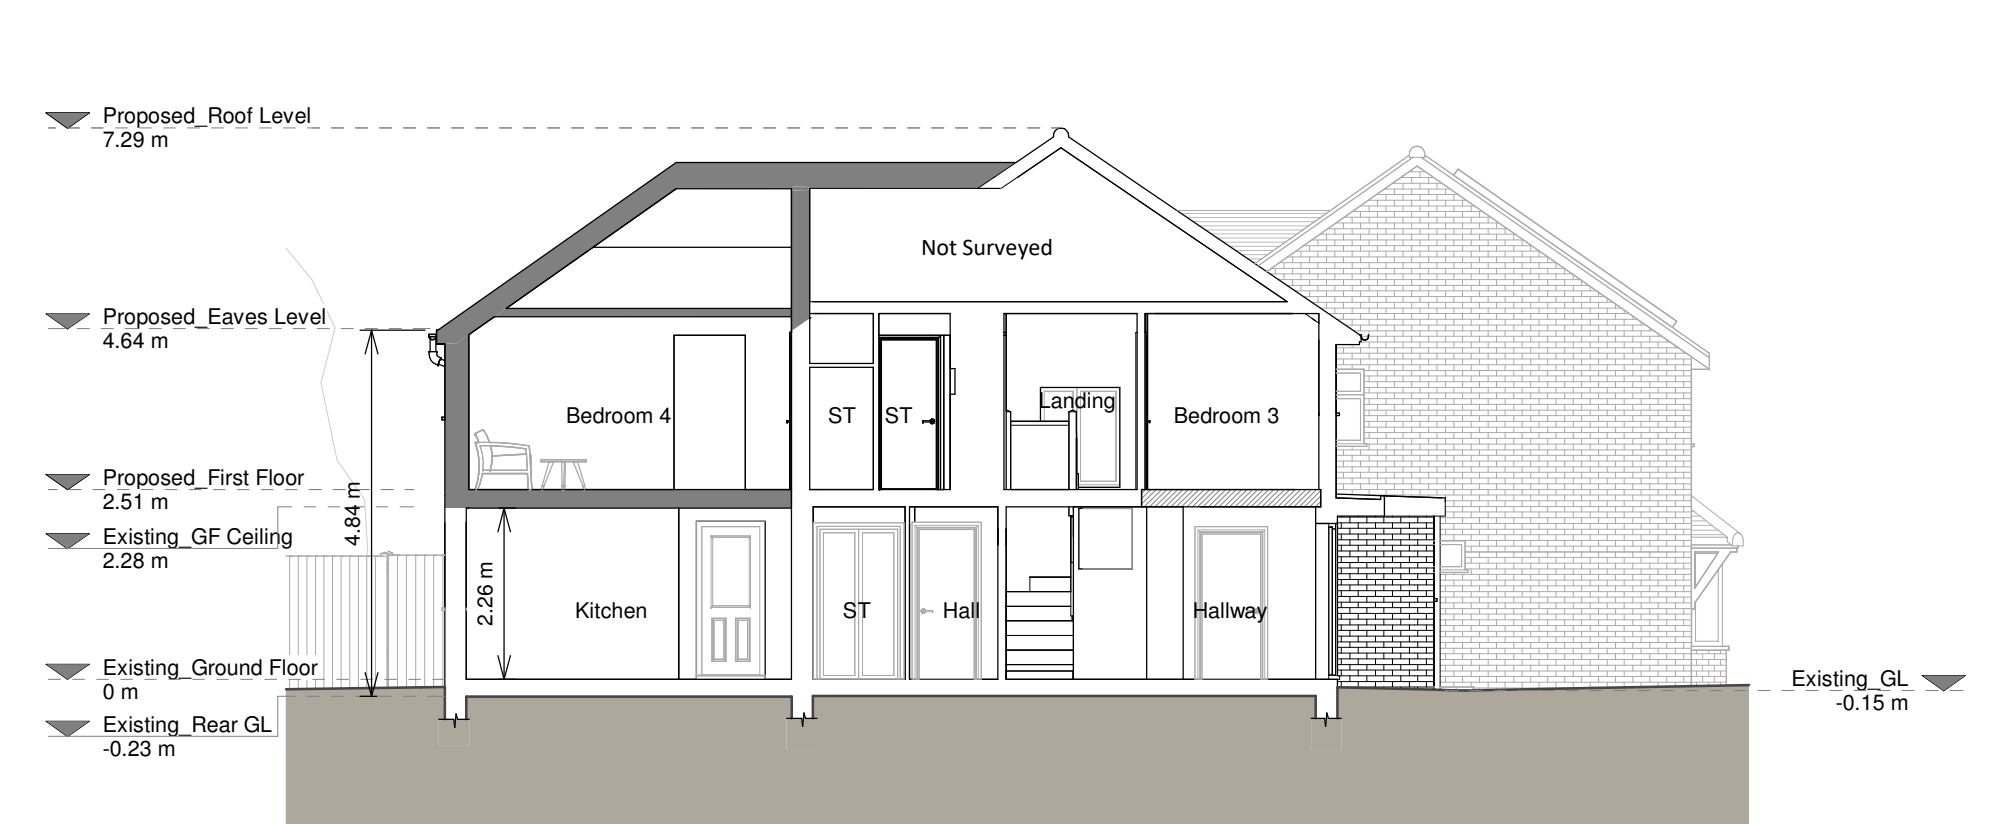


Section A - A

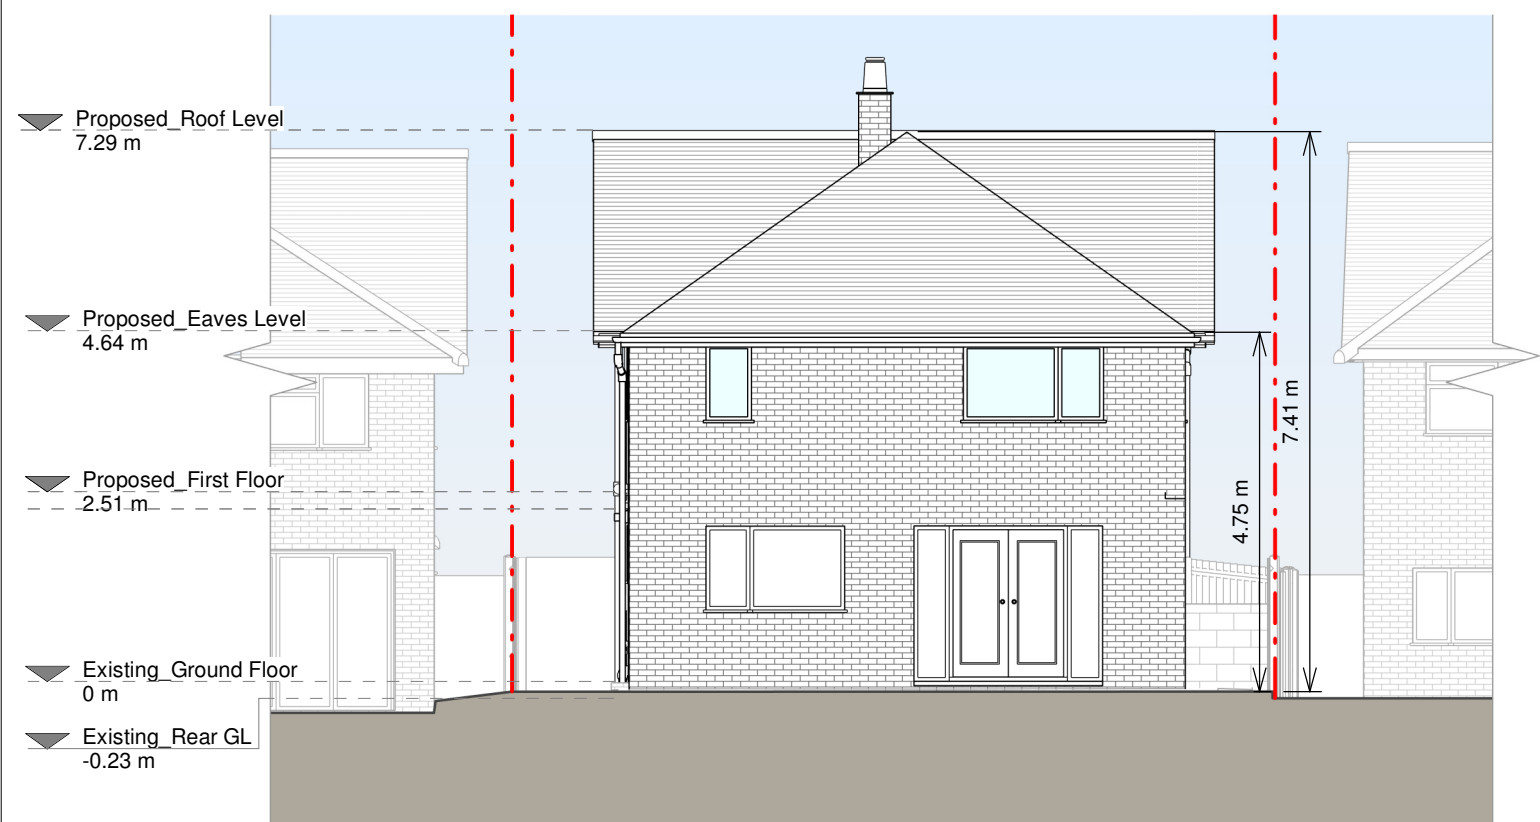

Rear Elevation

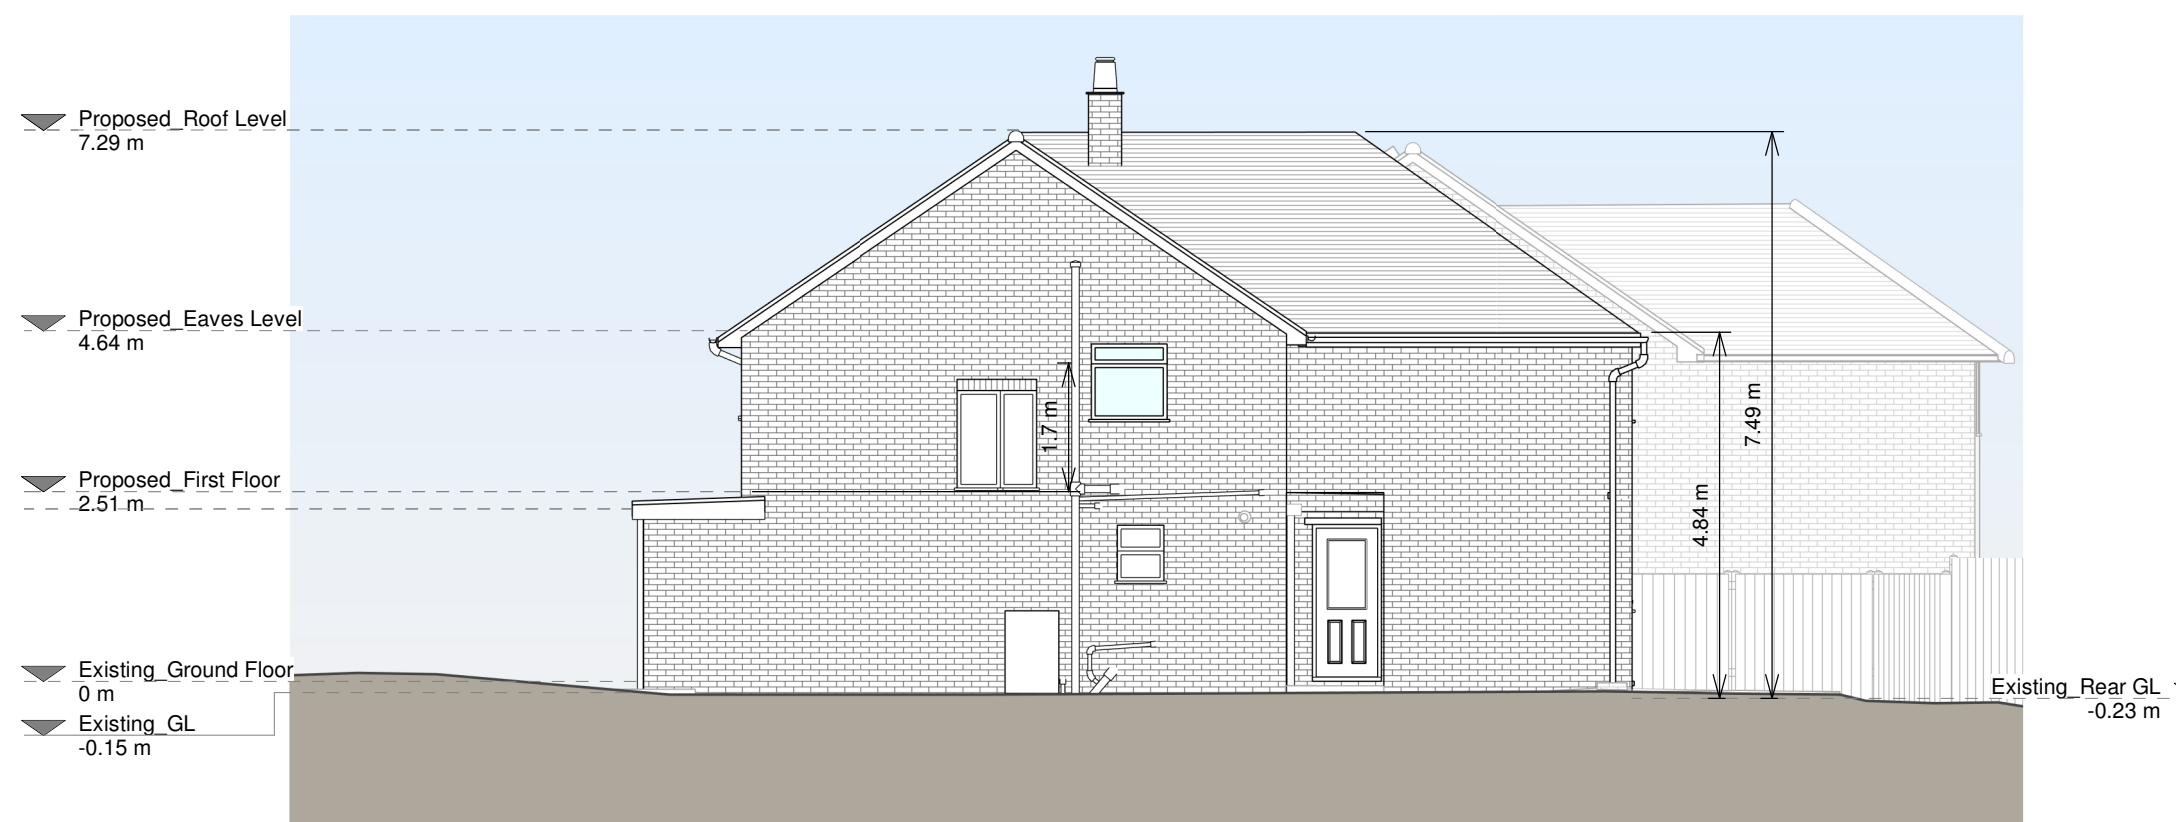

Right Side Elevation

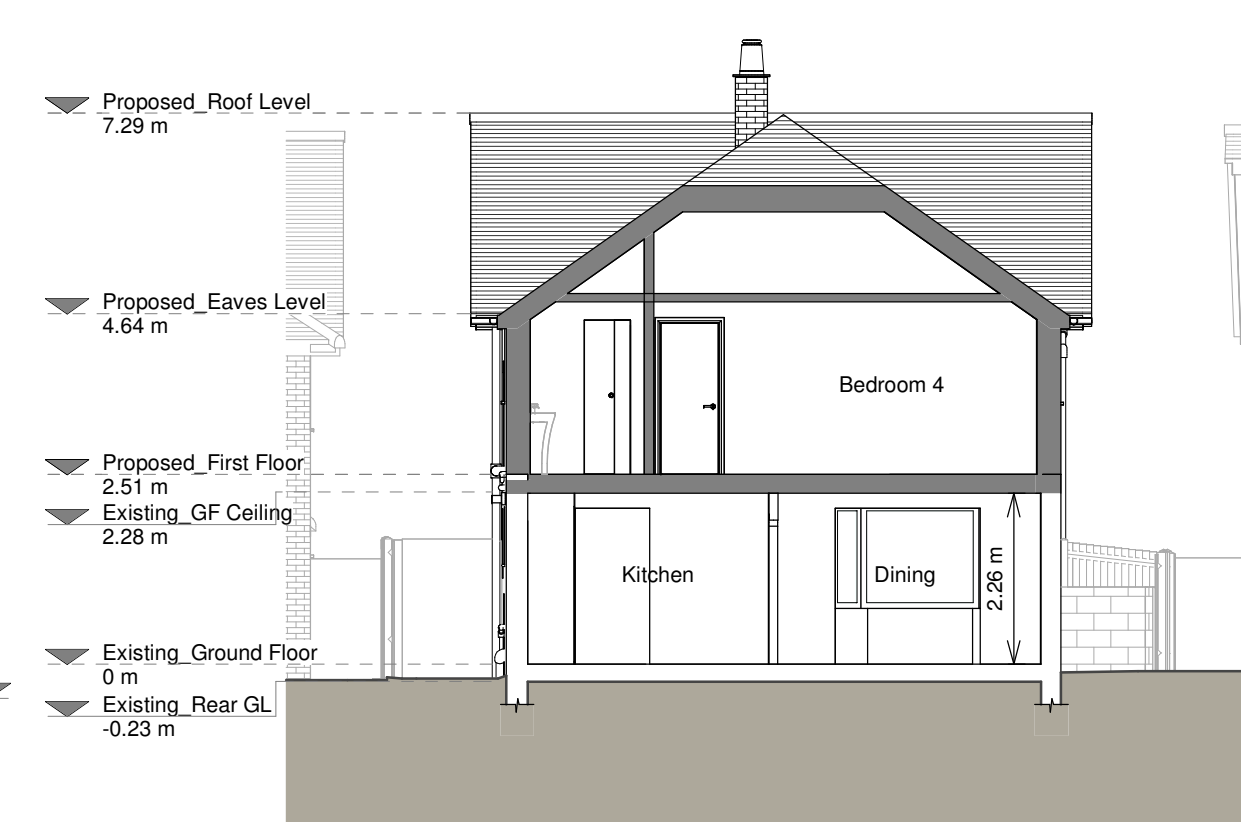

PR_Section B - B