

Existing Plans & Elevations

1. CONTRACTOR IS RESPONSIBLE FOR ALL SETTING OUT AND MUST CHECK DIMENSIONS ON SITE BEFORE WORK IS PUT IN HAND.

REVISIONS



WEST ELEVATION



SOUTH ELEVATION


GARDEN ROOM CONSENTED BUT NOT BUILT
CONSERVATORY EXISTING




EAST ELEVATION



NORTH ELEVATION

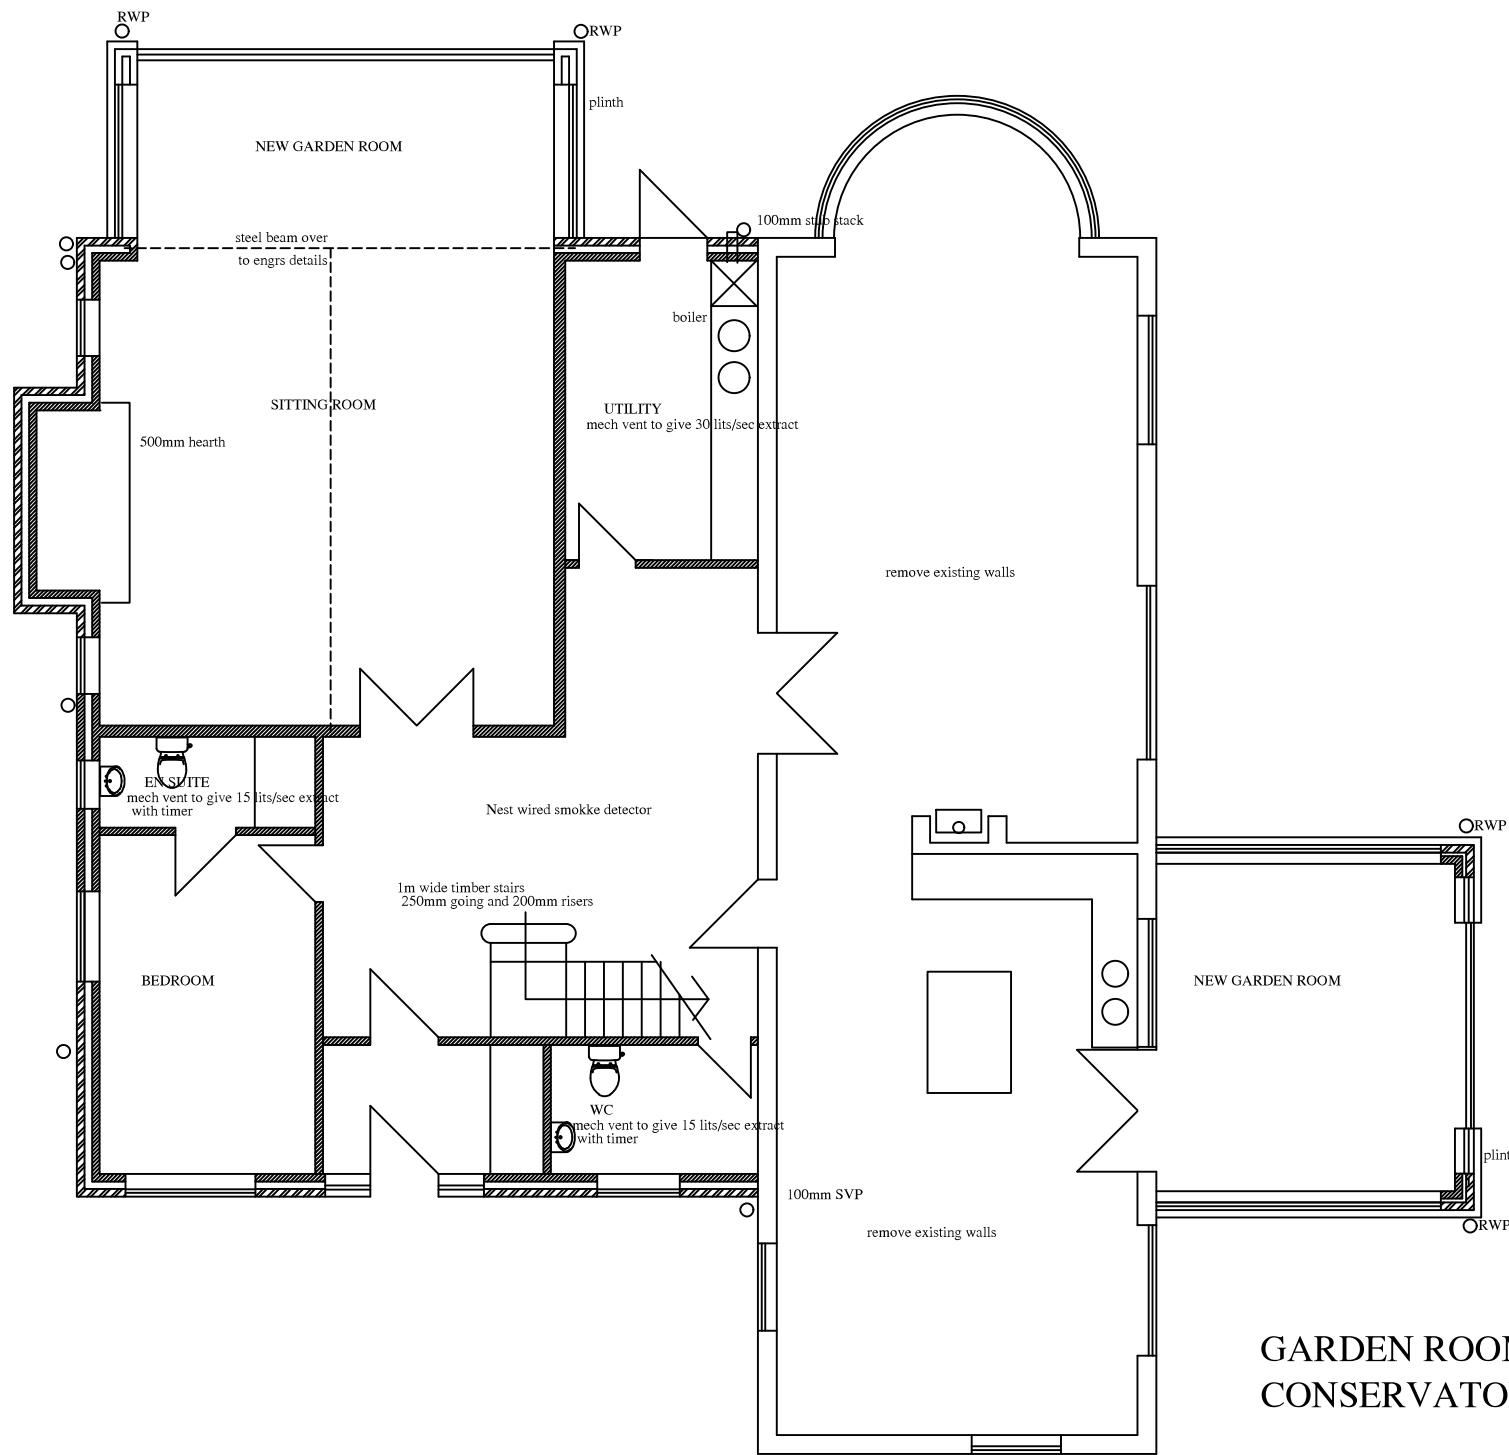


GROUND FLOOR PLAN

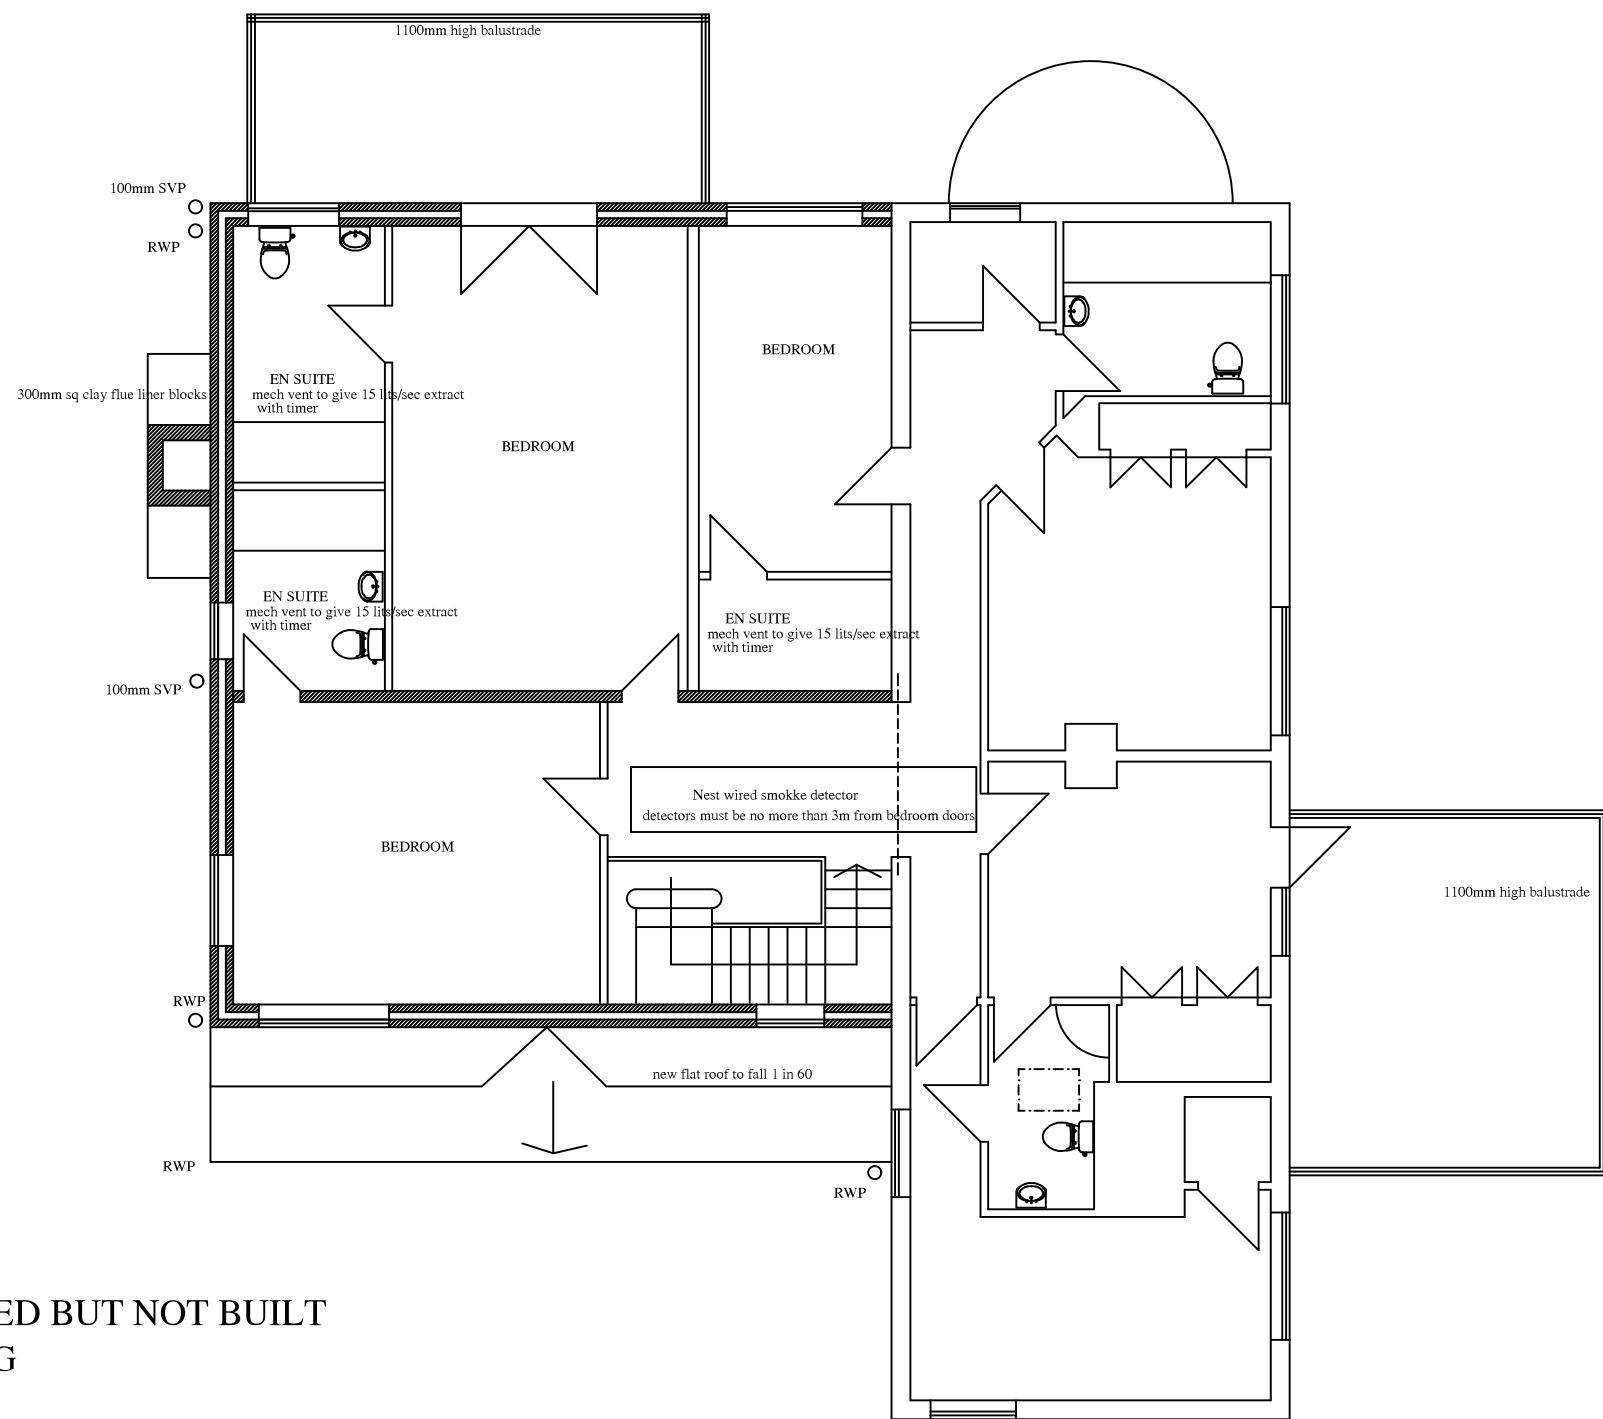


FIRST FLOOR PLAN

GARDEN ROOM CONSENTED BUT NOT BUILT
CONSERVATORY EXISTING

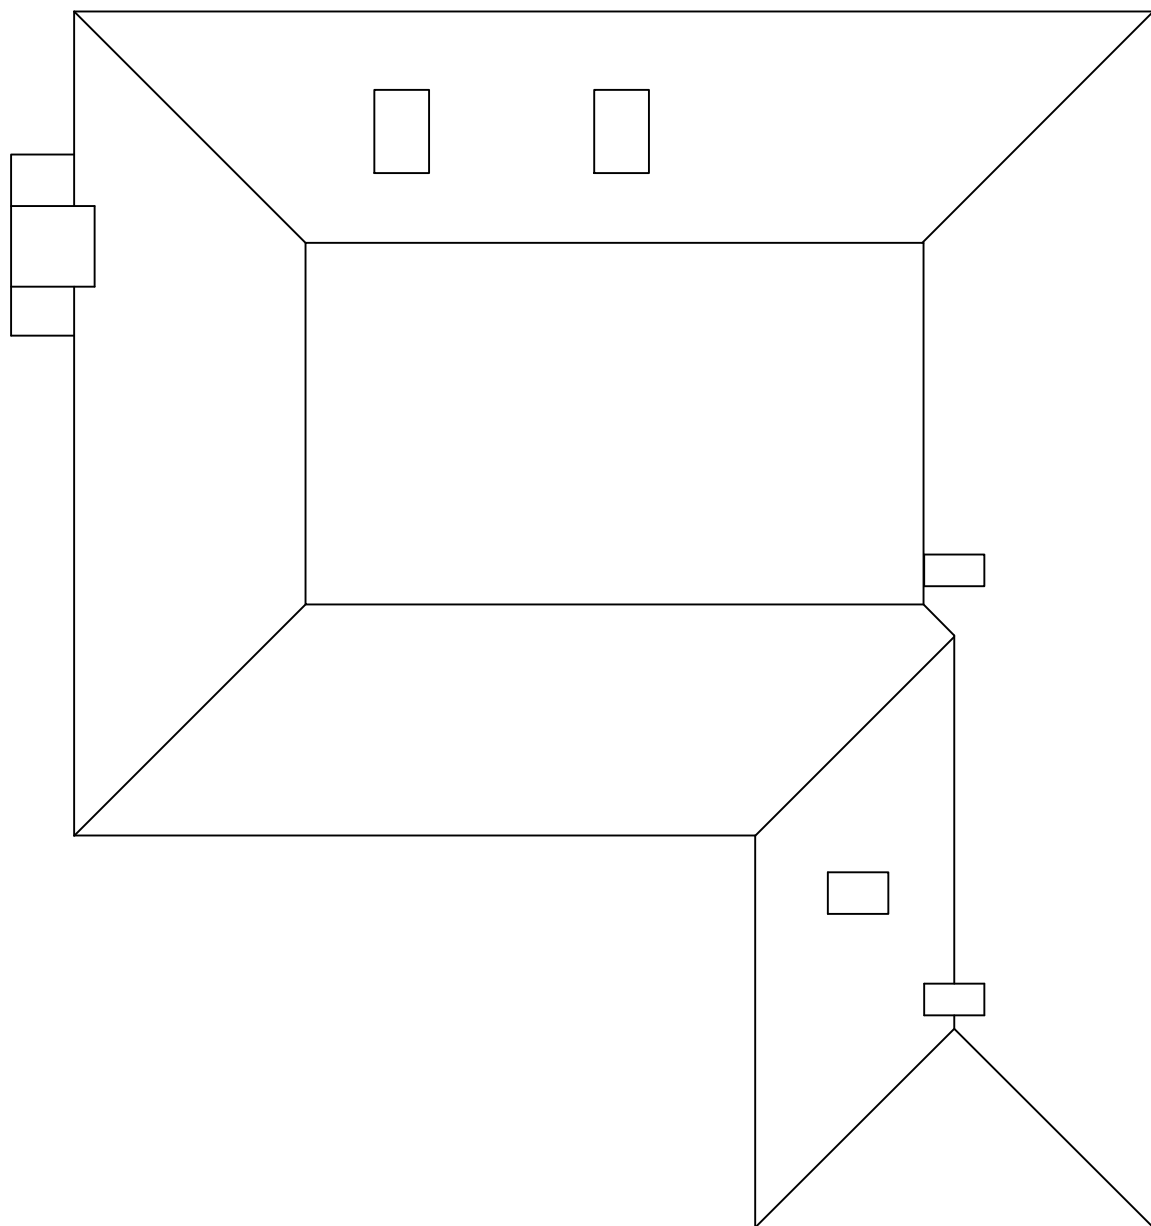

ROOF PLAN

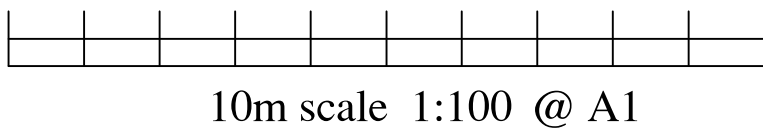

PROJECT TITLE
BOLNEY GRANGE FARM
STAIRBRIDGE LANE
HAYWARDS HEATH
WEST SUSSEX
RH17 5PA

DAVID FRY

tel 07860-191198

SCALE 1:100	DWG. NO. 1184-02	C
DATE JAN 18		
DRAWN DF		