




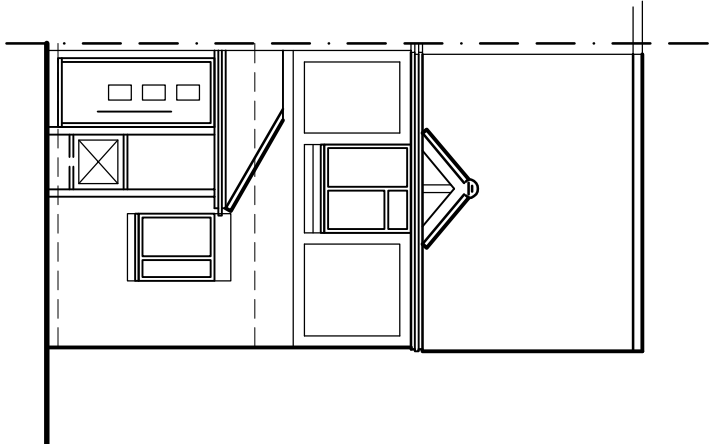


East Elevation
As Existing
1:100

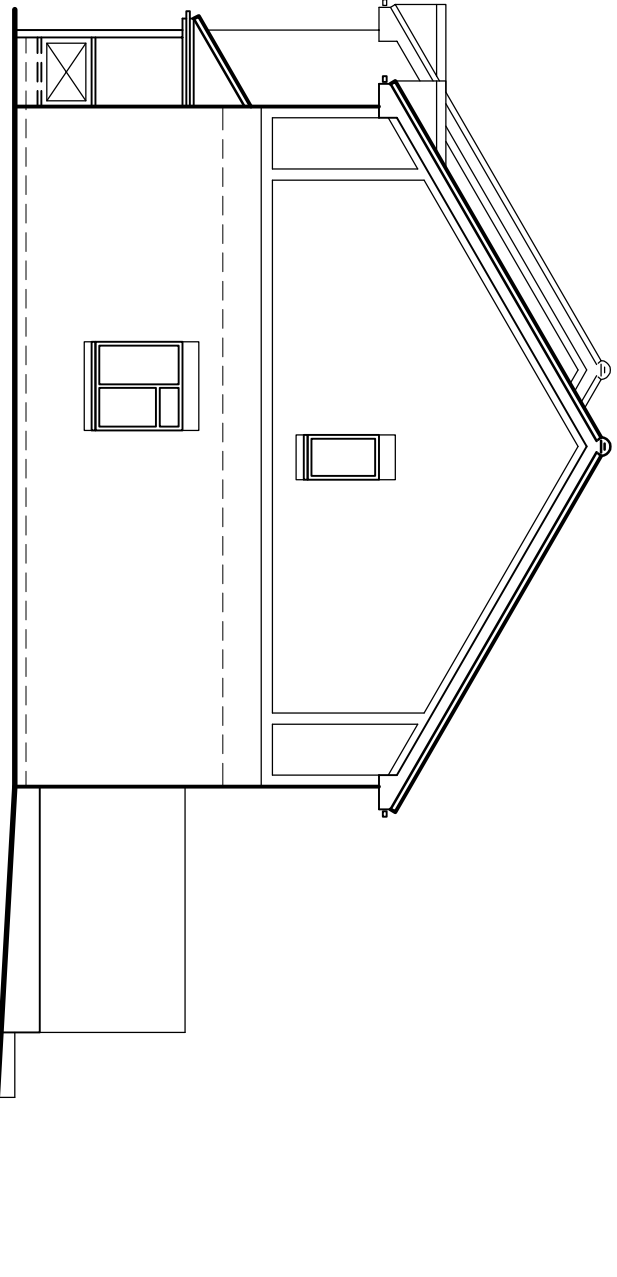


North Elevation
As Existing
1:100

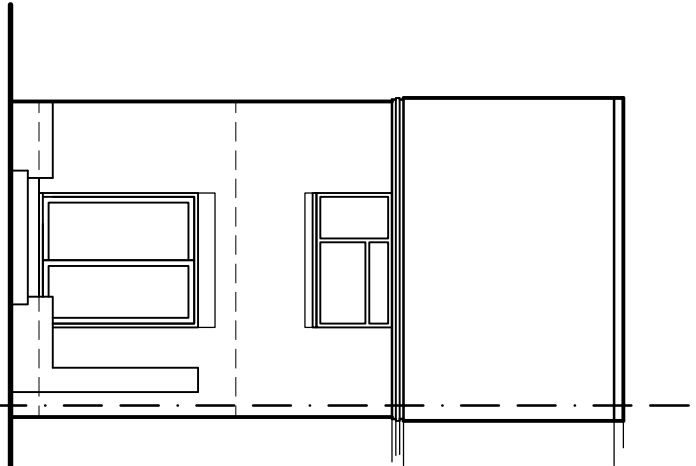


West Elevation
As Existing
1:100

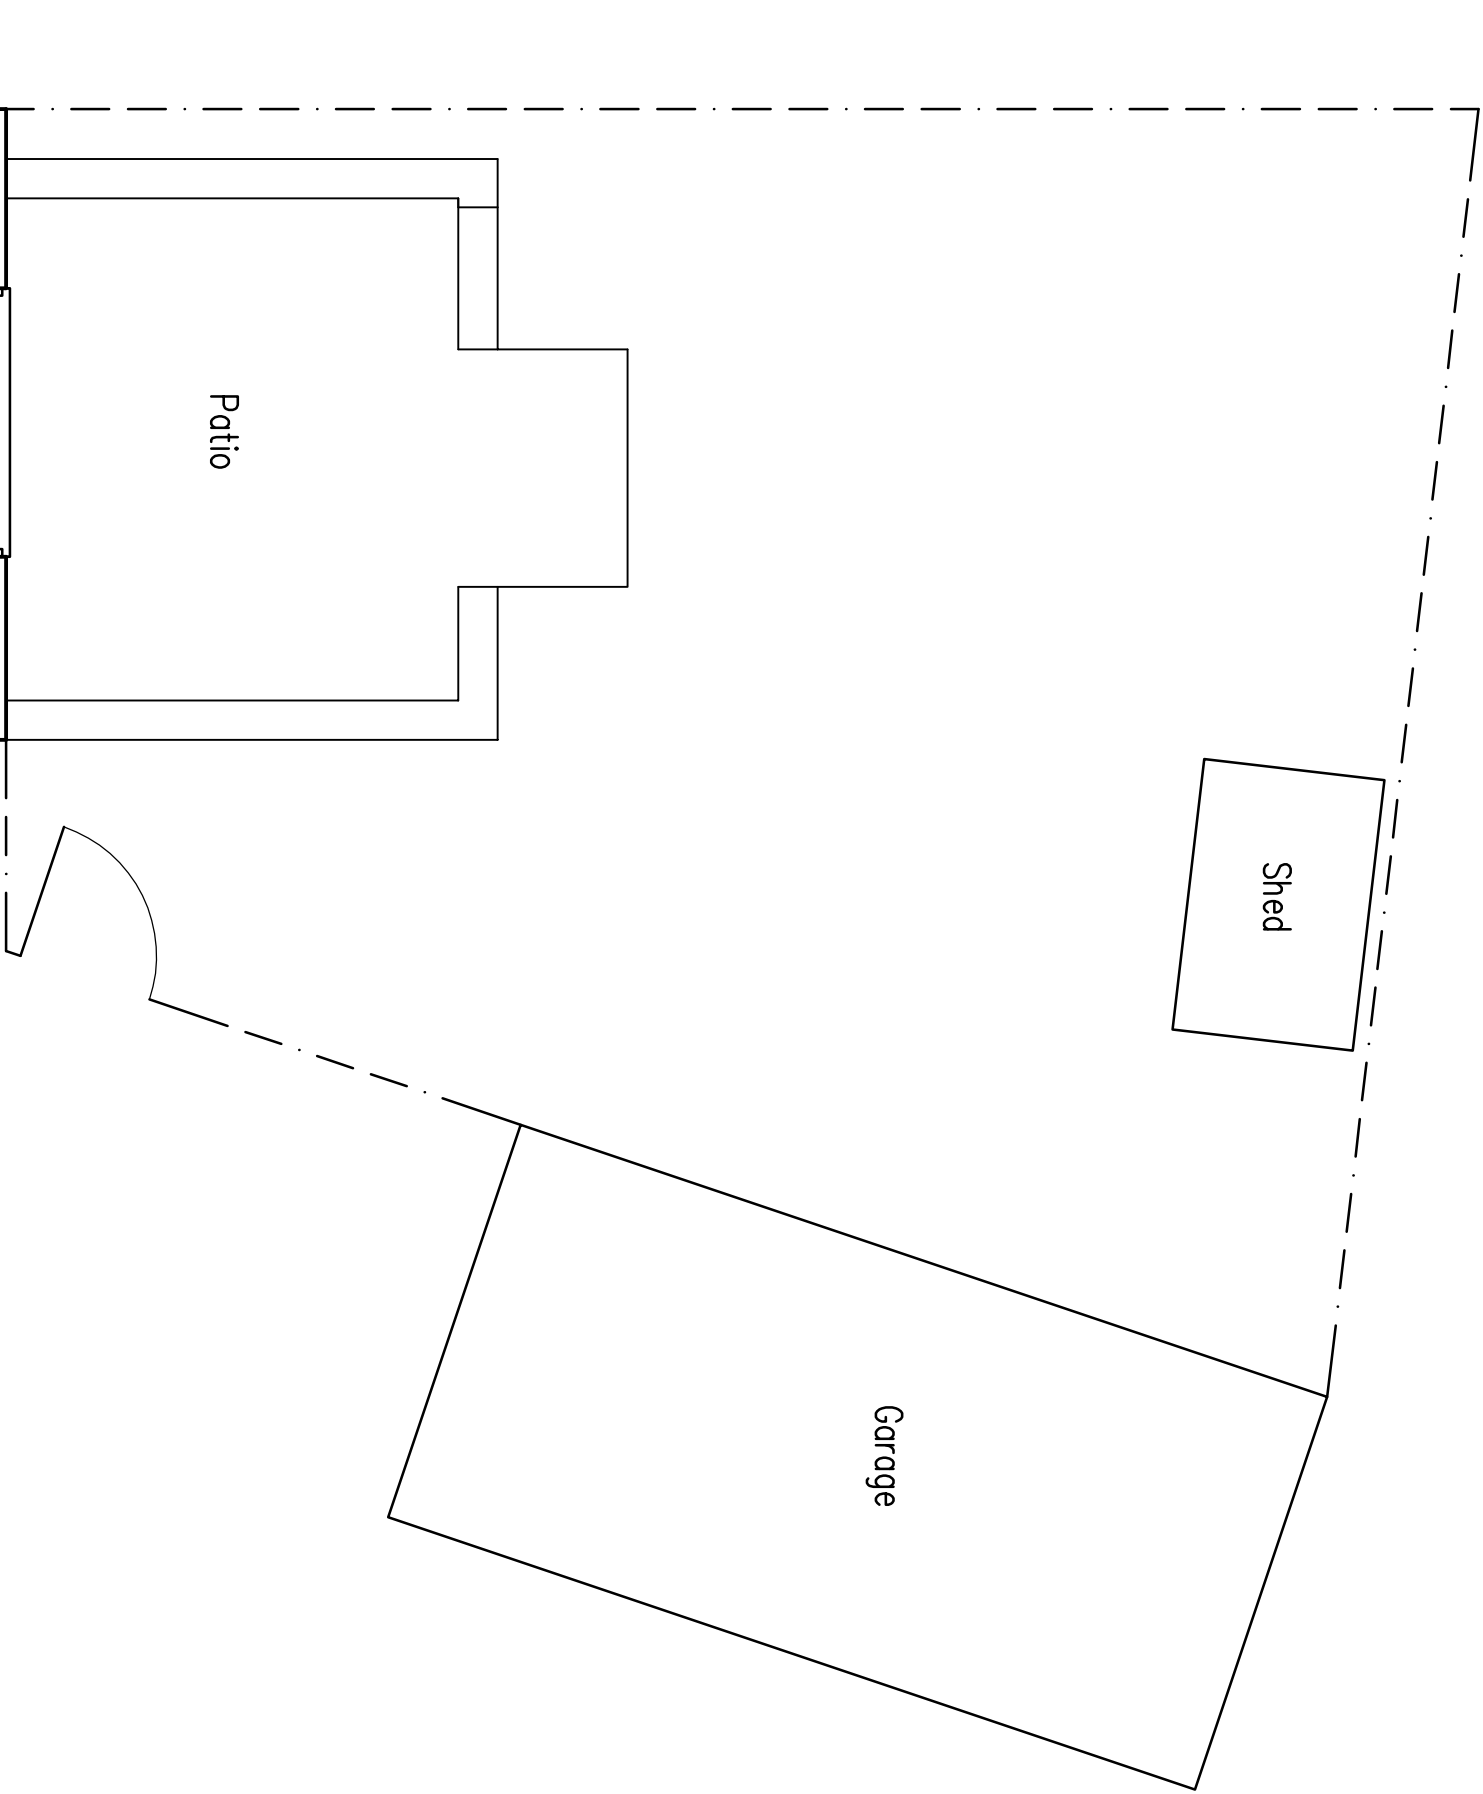

Ground Floor Plan
As Existing
1:50

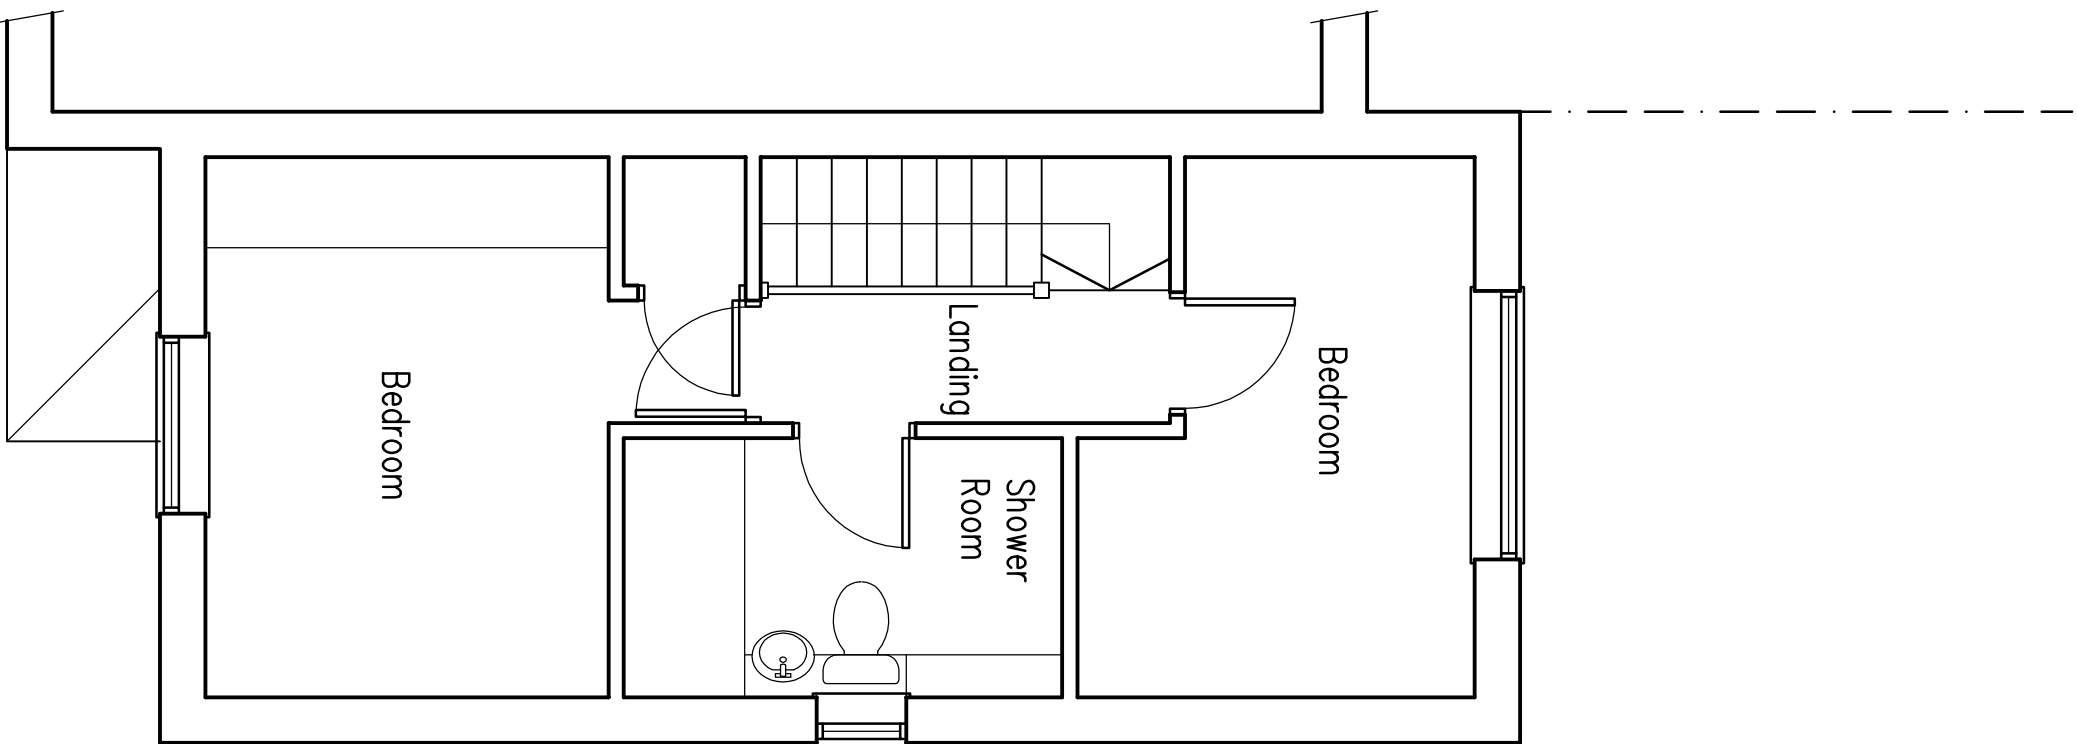


First Floor Plan
As Existing
1:50

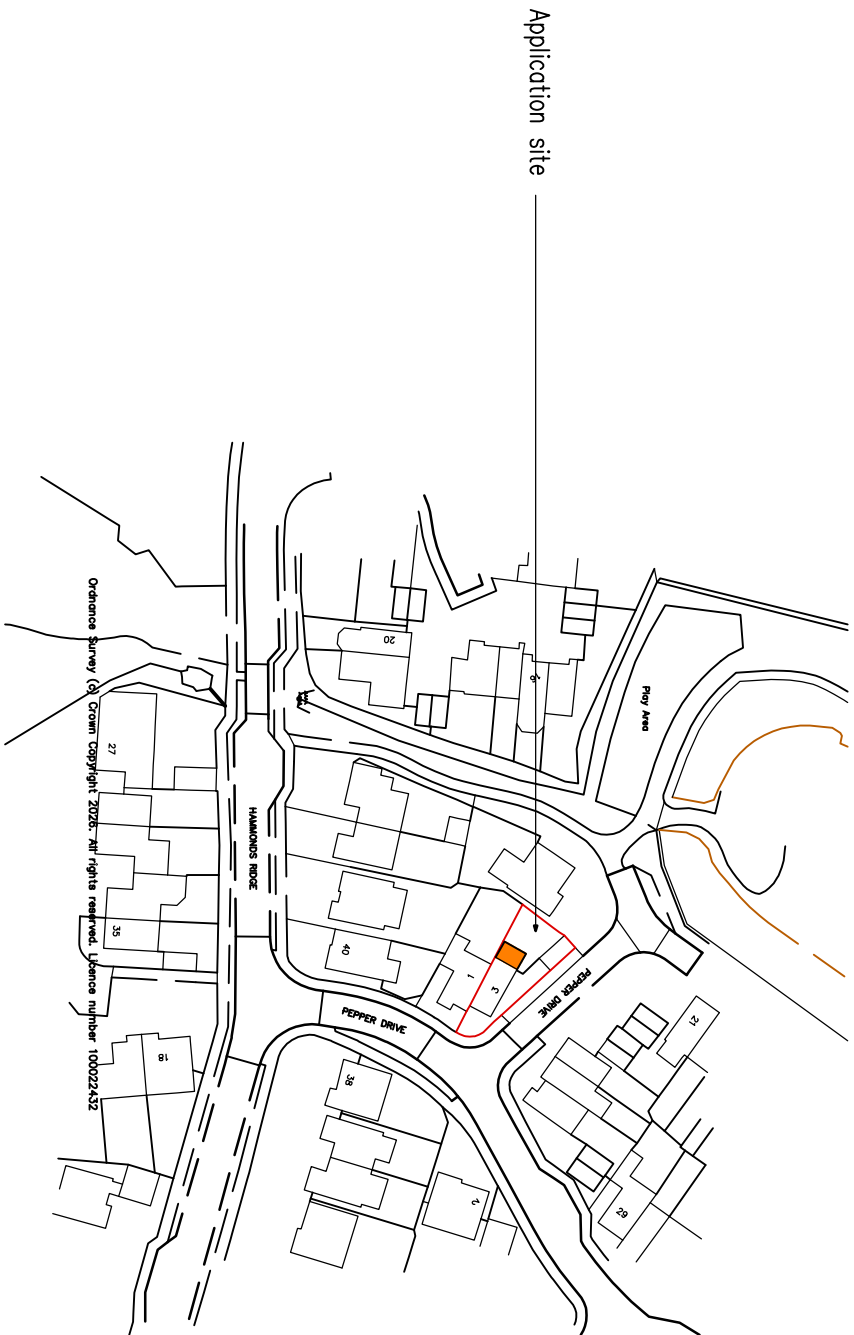

Location Plan
1:1250



Block Plan
1:500

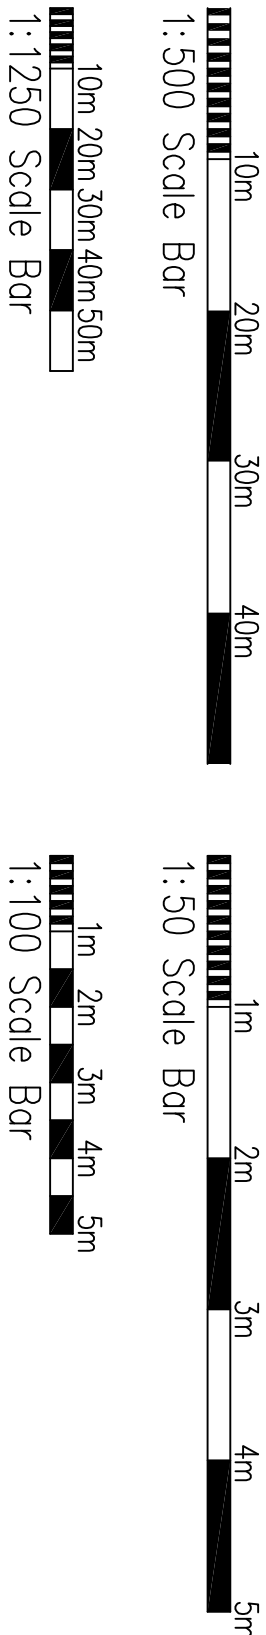

Project:
**Rear Extension at:
3 Pepper Drive
Burgess Hill**

Drawing title:
**Floor Plans & Elevations
As Existing
Block & Location Plans**

Client:
G Stuart

Copyright of:
Clive Voller Associates
Chartered Building Surveyors
15 Station Road
Burgess Hill
West Sussex
RH15 9DE
Tel: 01444 871010
Fax: 01444 870099
Web: www.clivevoller.com



Scale:
1:50, 1:100, 1:500, 1:1150 @ A1

Date:
June 2026

Drawn:

Dwg No. **4163-01**

Rev'n