




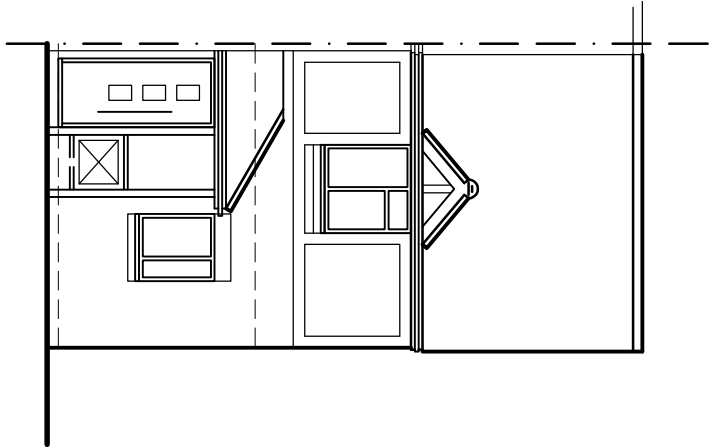


East Elevation
As Proposed
1:100

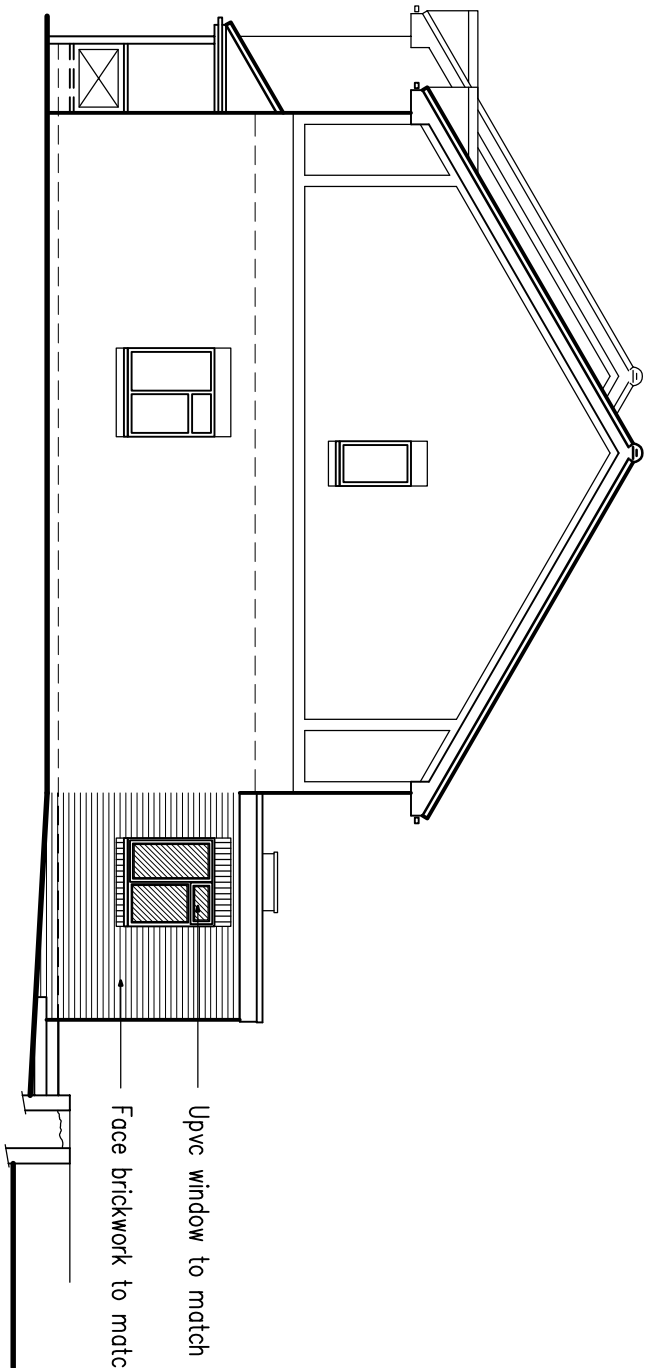


North Elevation
As Proposed
1:100

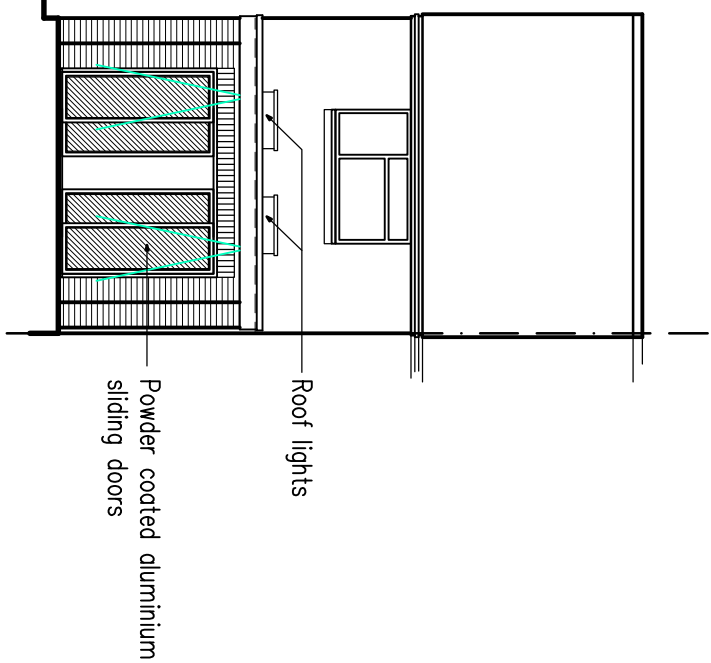


West Elevation
As Proposed
1:100

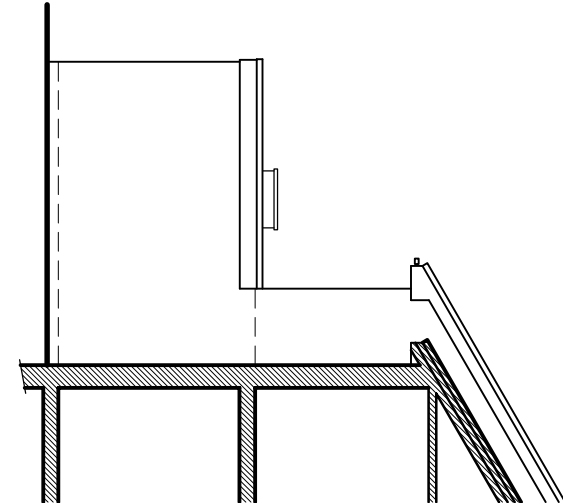

South Elevation
As Proposed
1:100

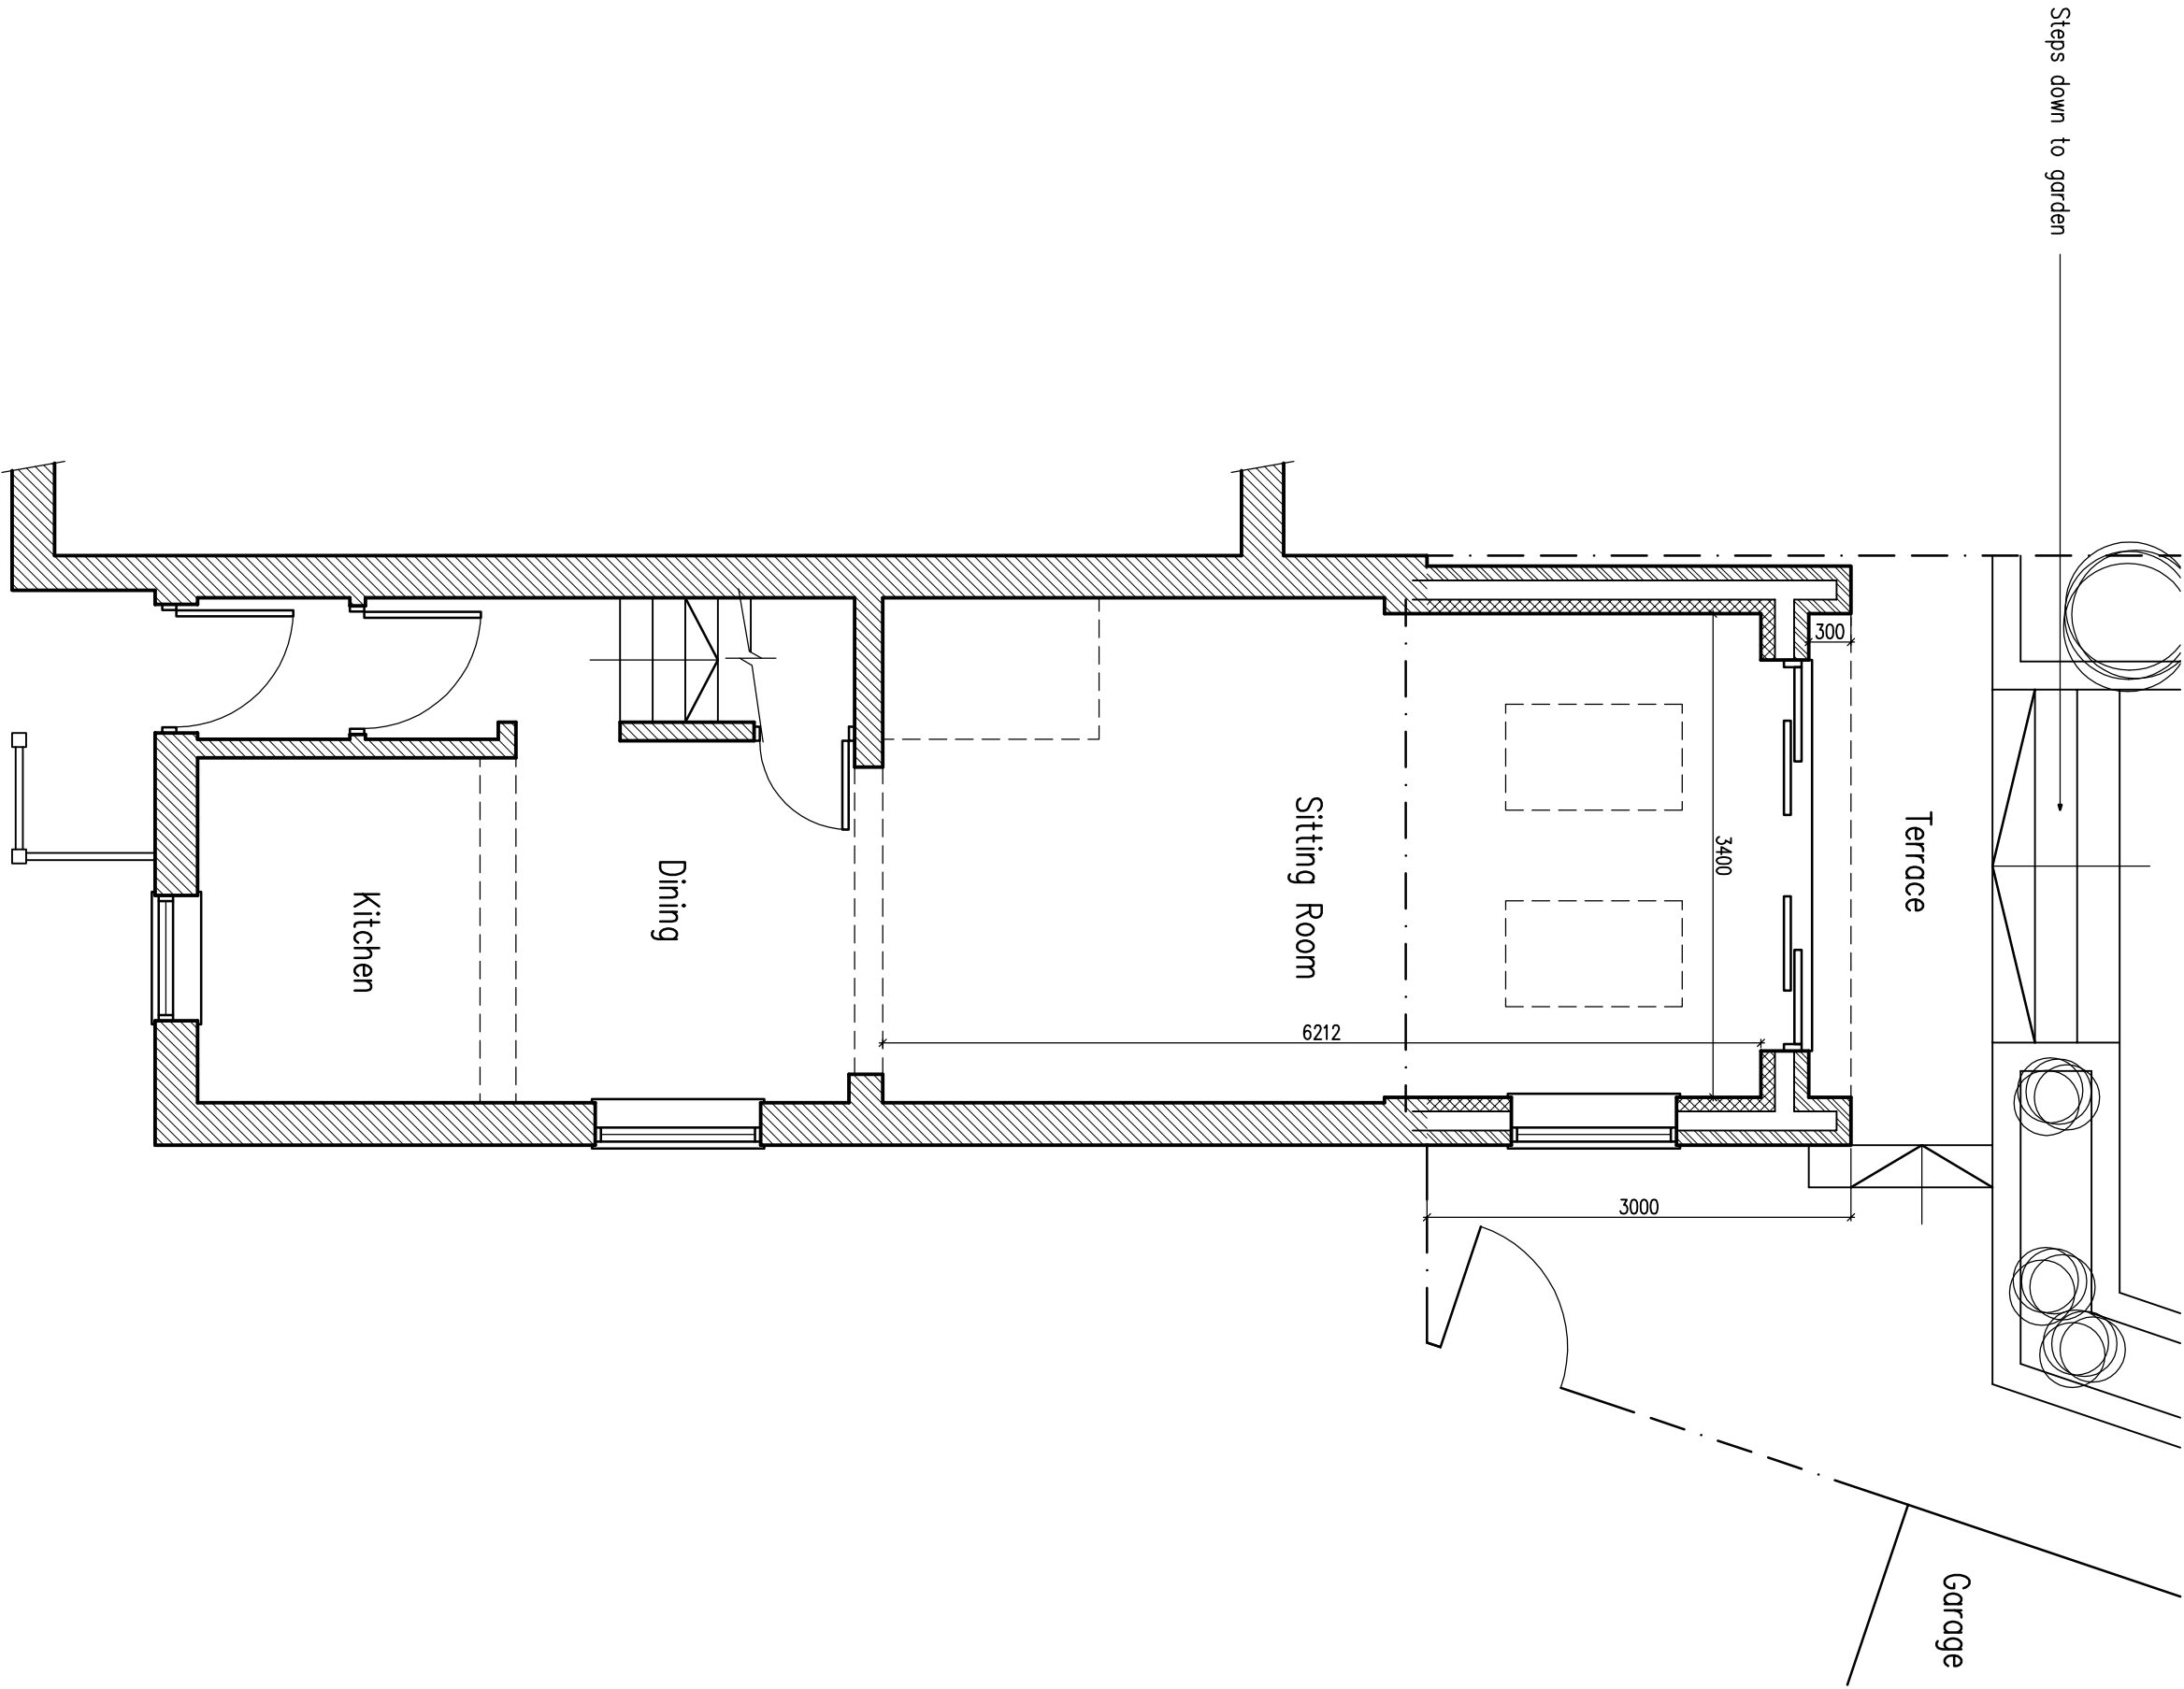

Ground Floor Plan
As Proposed
1:50

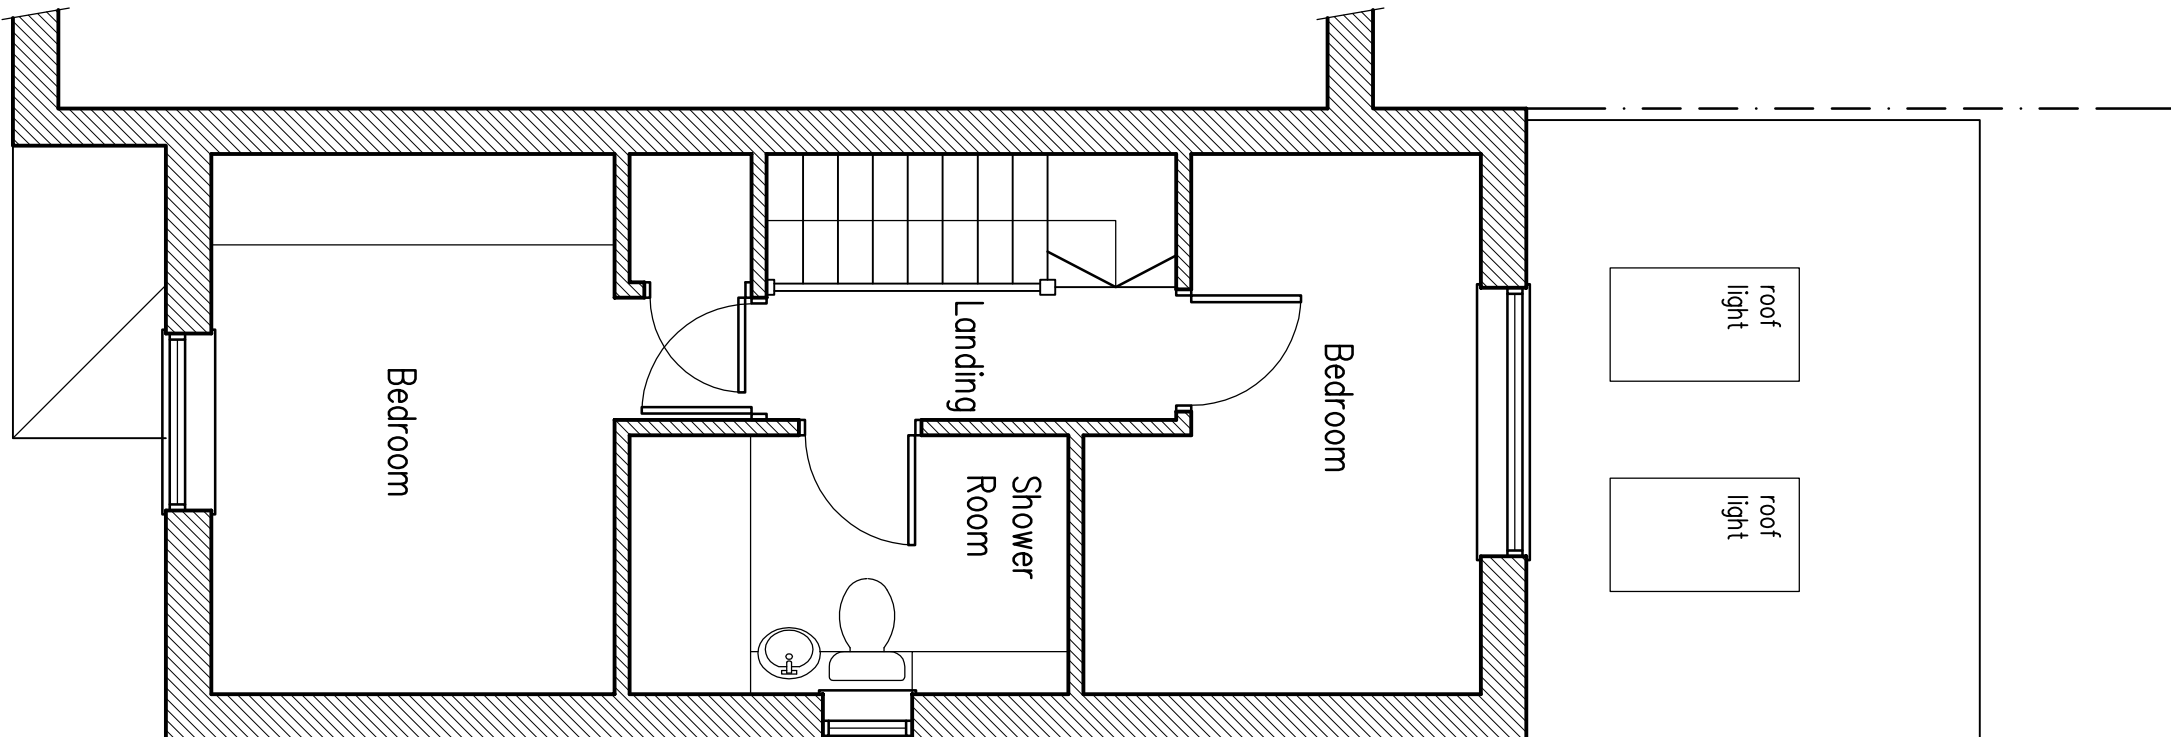

First Floor Plan
As Proposed
1:50

B July 2026. I intended to start comments
A June 2026. I intended to start comments

Project:
Rear Extension at:
3 Pepper Drive
Burgess Hill

Drawing title:
Floor Plans & Elevations
As Proposed

Client:
G Stuart

Copyright of:
Clive Voller Associates
Chartered Building Surveyors
15 Station Road
Burgess Hill
West Sussex
RH15 9DE
Tel: 01444 871010
Fax: 01444 870099
Web: www.clivevoller.com



Scale:
1:50, 1:100 @ A1

Date:
June 2026

Drawn:

Dwg. No. 4163-02

Rev'n
B

