



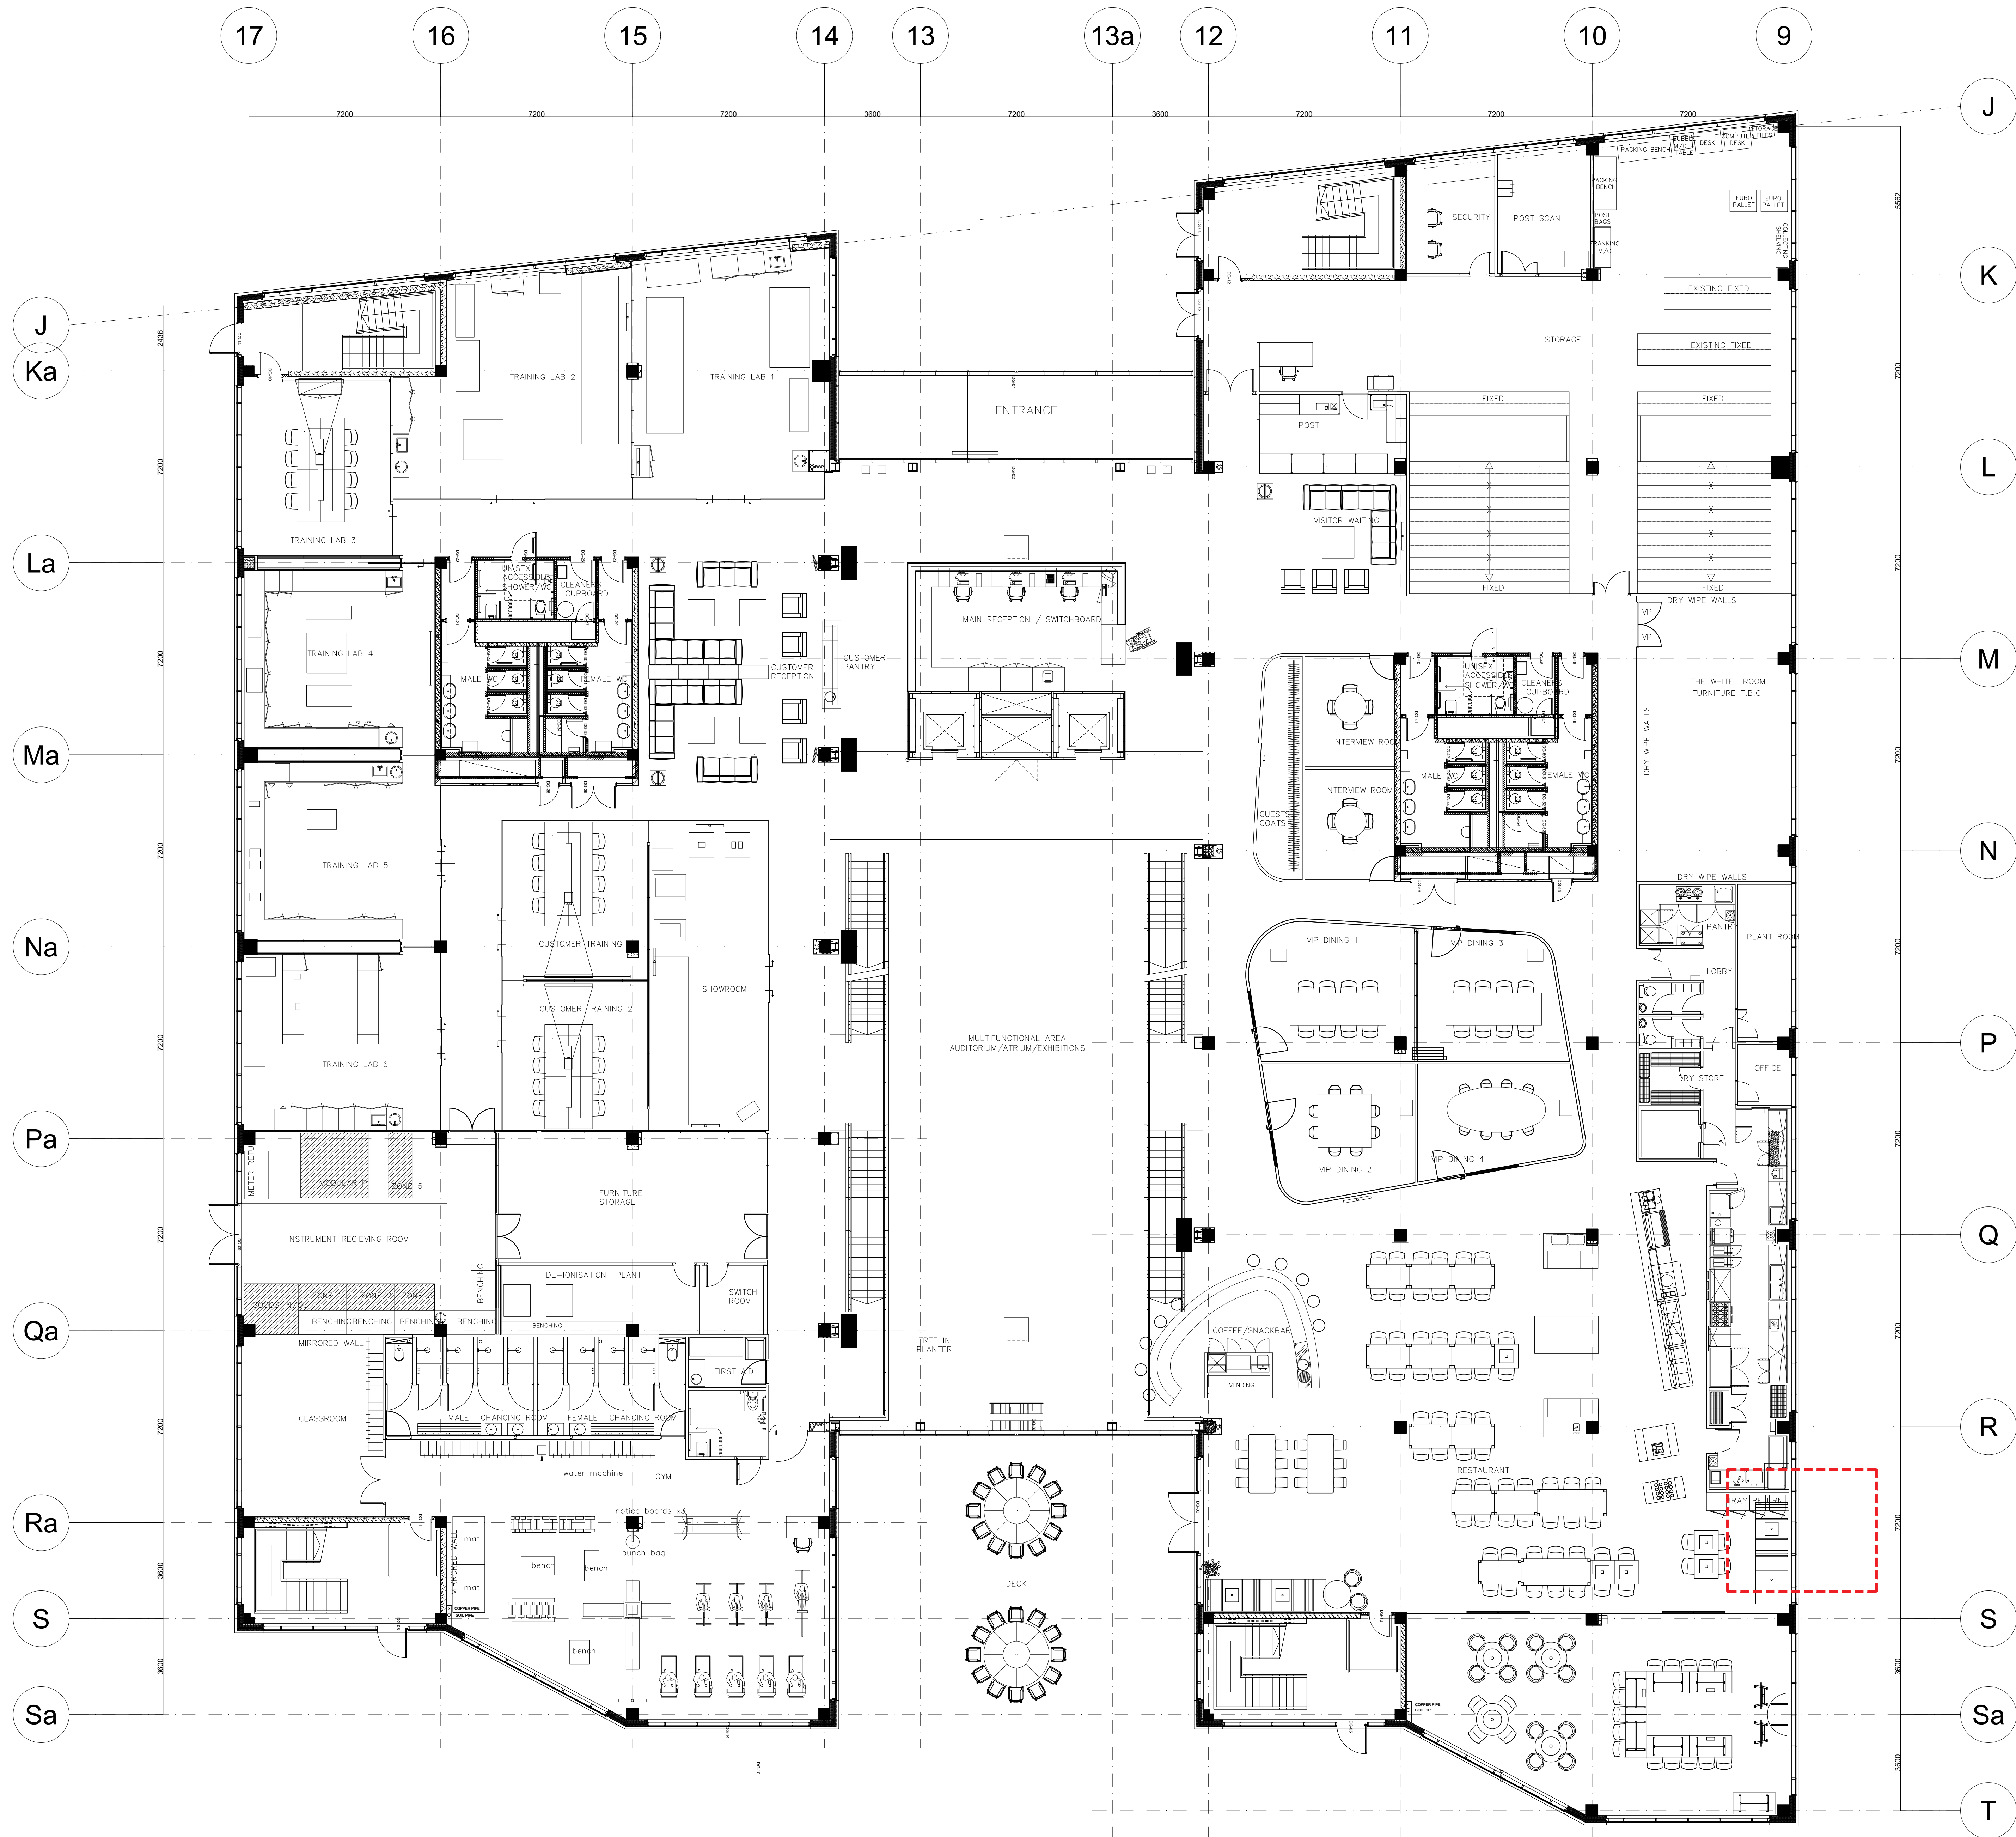


01 Existing Ground Floor Plan  
SCALE 1:100

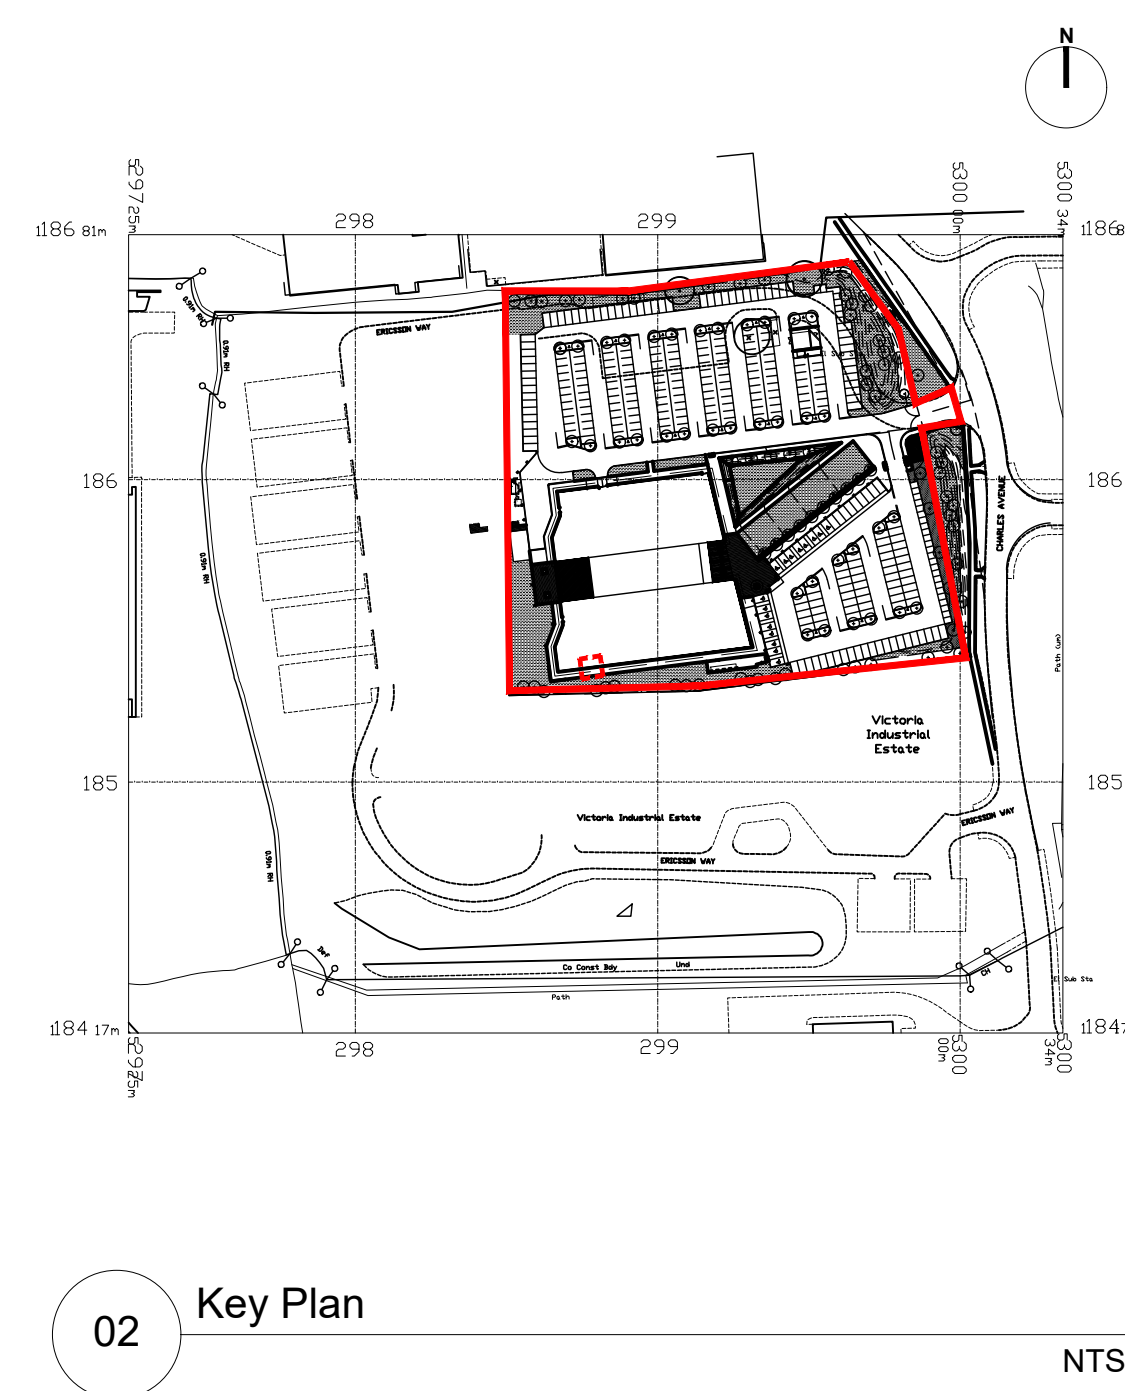

02 Key Plan  
NTS

- GENERAL NOTES
- It is the Contractor's responsibility to ensure that the final construction conforms with the design principles, calculations and drawings, and with the current building regulations and all relevant British and/or European codes of practice, as appropriate.
  - The Contractor shall comply with their duties under the latest and current CDM Regulations and, if collaboration is required from GENERATION EDGE, this shall be requested in a timely manner.
  - The Contractor must verify all site dimensions and check all drawings, details and specifications, and report any discrepancies to GENERATION EDGE, before proceeding with any work.
  - All requested drawings showing things and construction details are to be provided to GENERATION EDGE for comment and/or approval prior to commencement of work.
  - Proprietary items, products, components and materials are to be used or installed in strict accordance with the manufacturer's written recommendations.
  - Dimensions are only to be taken from the setting out information on relevant drawings and are not to be scaled from drawings.
  - This drawing is to be read in conjunction with relevant associated drawings from other consultants and the GENERATION EDGE drawing list.
  - Where any doubt exists as to requirements, the contractor should obtain clarification from GENERATION EDGE before proceeding.
  - Copyright © GENERATION EDGE. NOT TO BE REPRODUCED WITHOUT PERMISSION.

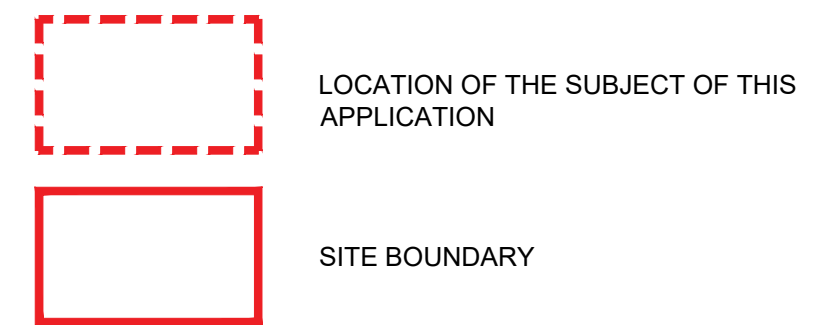

FOR PROPOSAL, PLEASE REFER TO PROPOSED PLAN  
DWG NO. 00.209

| 00  | 20/12/25 | Information only | EB |
|-----|----------|------------------|----|
| Rev | Date     | Description      | By |

**STATUS**  
INFORMATION ONLY

**PROJECT**  
Roche  
Charles Ave, Burgess Hill RH15 9RY

**TITLE**  
Planning - Ground Floor Existing Plan

|              |                    |              |              |
|--------------|--------------------|--------------|--------------|
| <b>DRAWN</b> | <b>Origin DATE</b> | <b>SCALE</b> | <b>CHK'D</b> |
| EB           | 18/12/25           | 1:100@A0     | MF           |

|                |                  |            |
|----------------|------------------|------------|
| <b>PROJECT</b> | <b>DRWG. No.</b> | <b>REV</b> |
| 3222           | 00.207           | 00         |

**PARKERAY**

**GENERATION  
EDGE**

0 1 2 3 4 5 10  
SCALE IN METRES

LONDON STUDIO  
28 Clareville Grove  
London SW9 6AR  
+44 (0)20 7993 970  
GENERATIONEDGE.COM