


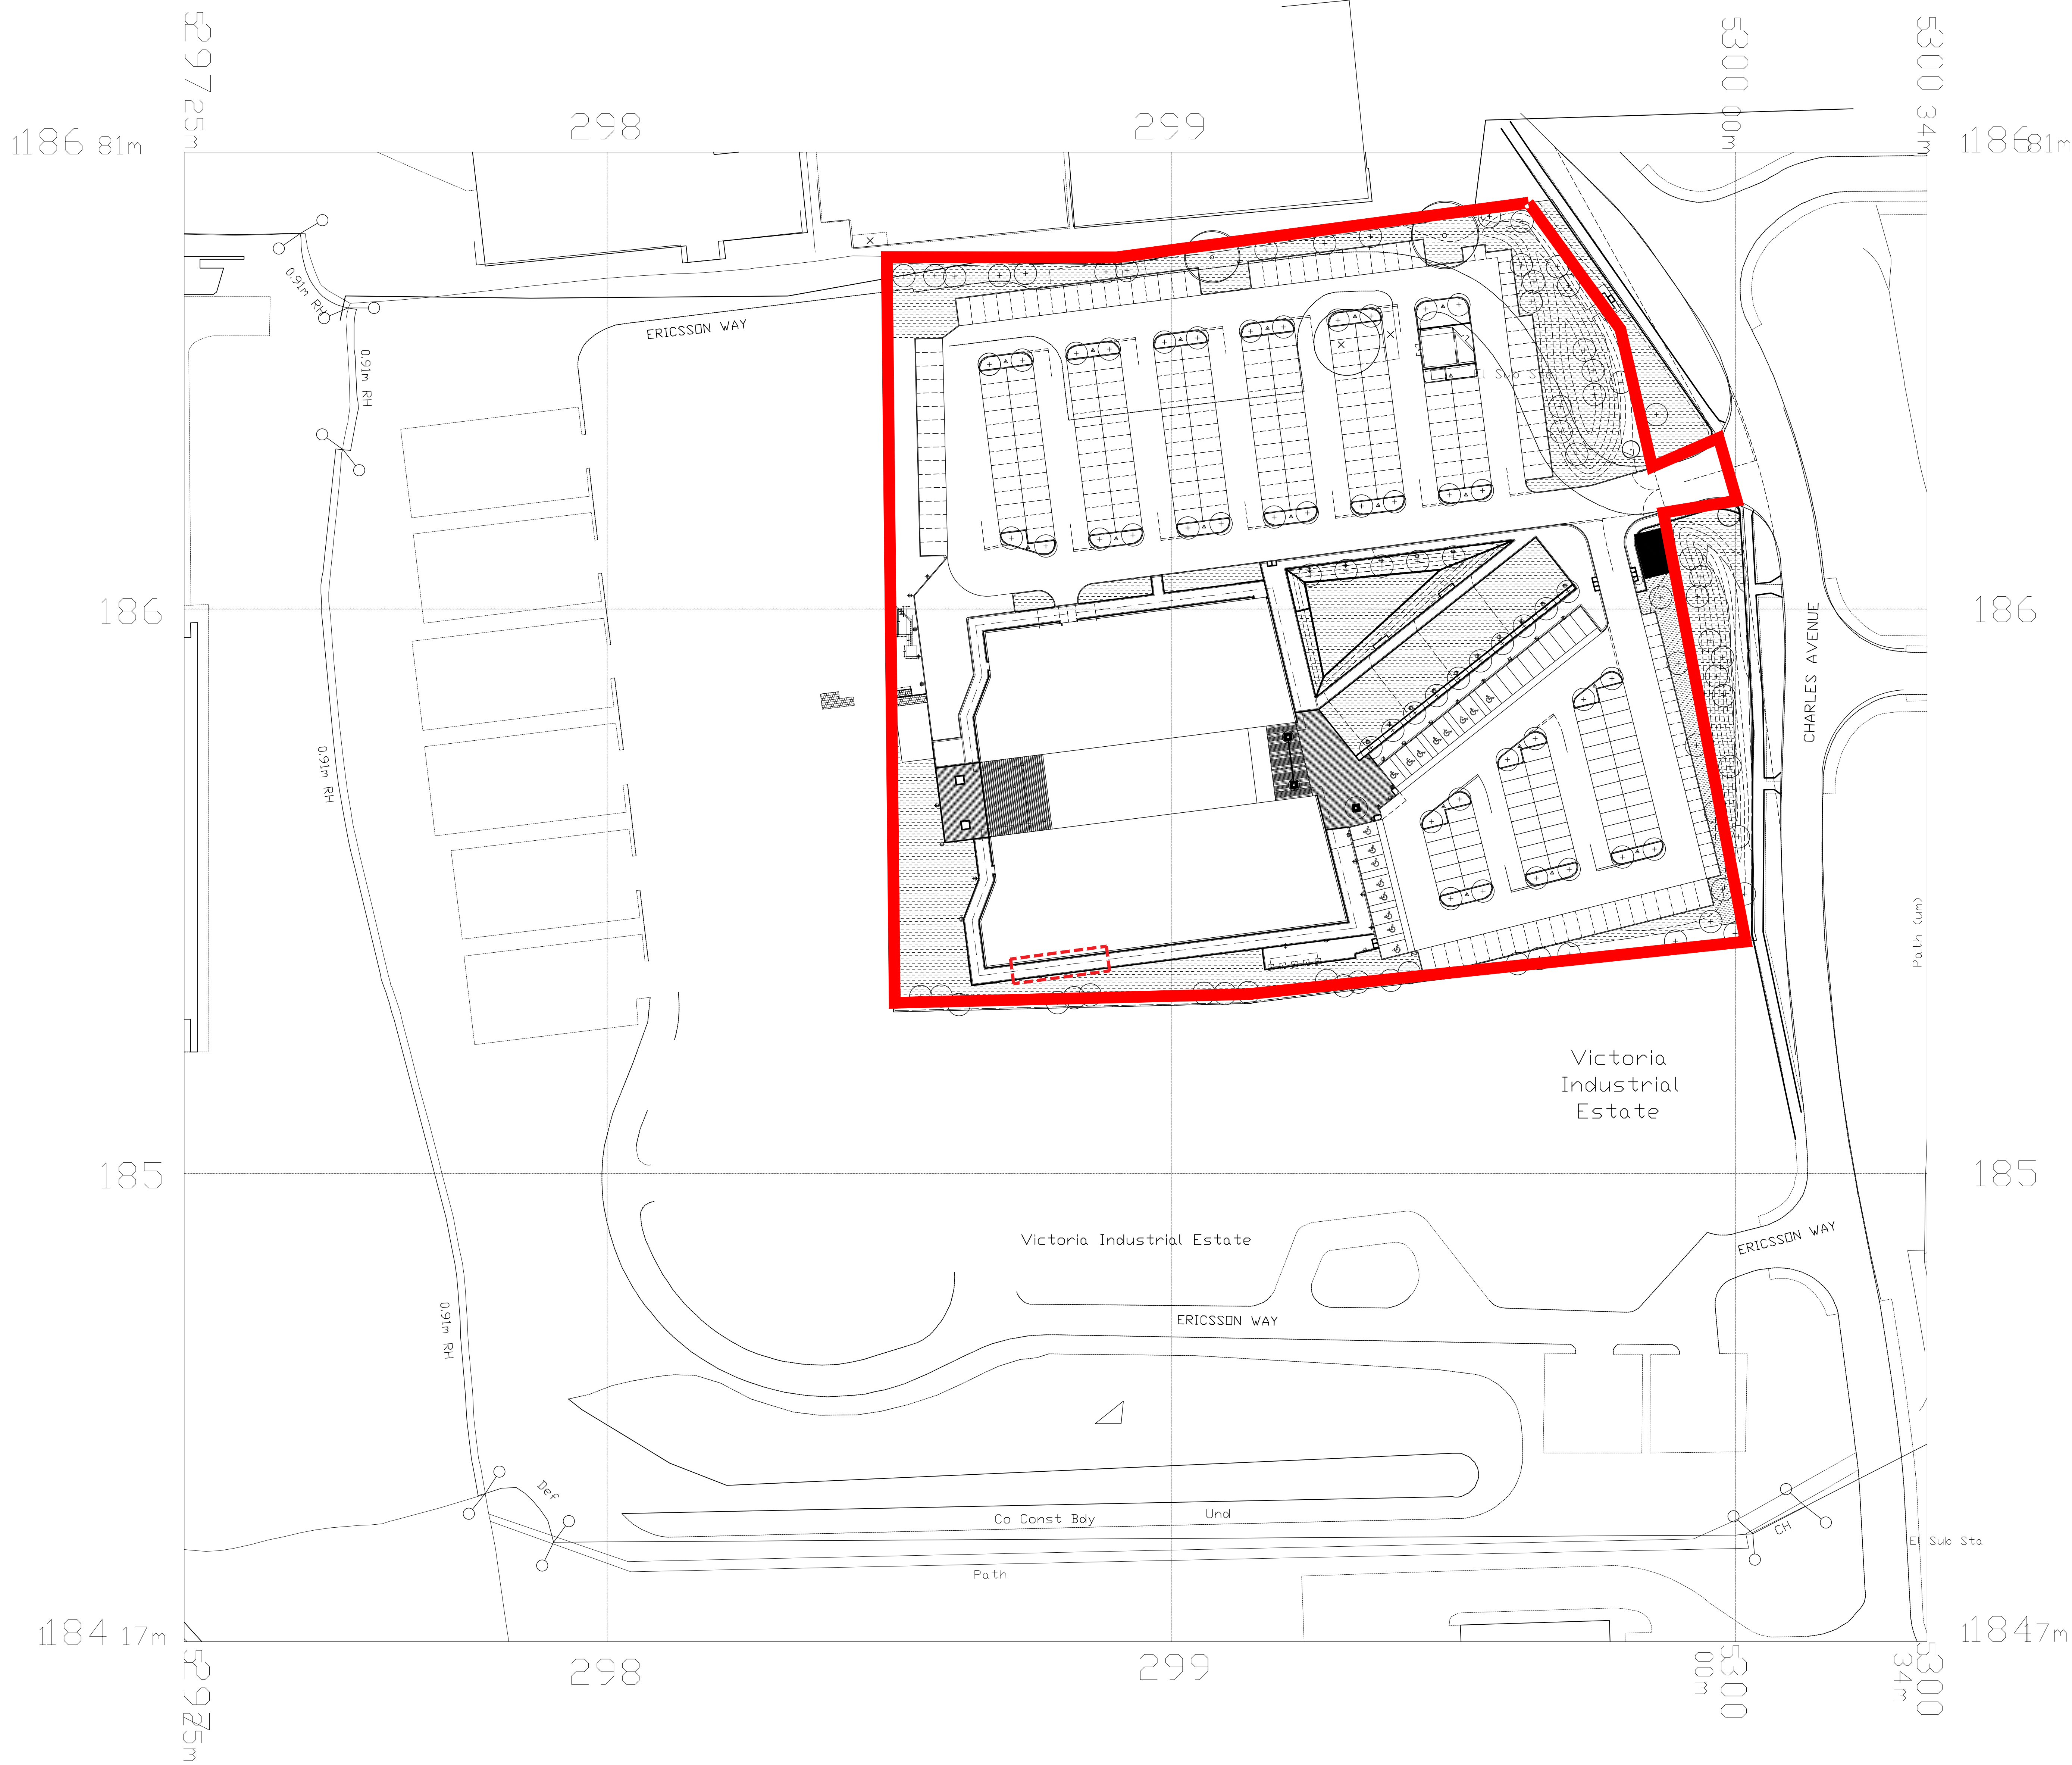

- GENERAL NOTES
1. It is the Contractor's responsibility to ensure that the final construction conforms with the design principles, calculations and drawings, and with the current building regulations and all relevant British and/or European codes of practice, as appropriate.
 2. The Contractor shall comply with their duties under the latest and current CDM Regulations and, if collaboration is required from GENERATION EDGE, this shall be requested in a timely manner.
 3. The Contractor must verify all site dimensions and check all drawings, details and specifications, and report any discrepancies to GENERATION EDGE, before proceeding with any work.
 4. All requested drawings showing fixings and construction details are to be provided to GENERATION EDGE for comment and/or approval prior to commencement of work.
 5. Proprietary items, products, components and materials are to be used or installed in strict accordance with the manufacturer's written recommendations.
 6. Dimensions are only to be taken from the setting out information on relevant drawings and are not to be scaled from drawings.
 7. This drawing is to be read in conjunction with relevant associated drawings from other consultants and the GENERATION EDGE drawing list.
 8. Where any doubt exists as to requirements, the contractor should obtain clarification from GENERATION EDGE before proceeding.
 9. Copyright of GENERATION EDGE. NOT TO BE REPRODUCED WITHOUT PERMISSION.

THE SUBJECT OF THIS APPLICATION

SITE BOUNDARY

00	20/12/25	Information Only	EB
Rev	Date	Description	By

STATUS

INFORMATION ONLY

PROJECT
Roche
Charles Ave, Burgess Hill RH15 9RY

TITLE
Planning - Site Plan

DRAWN	Origin DATE	SCALE	CHK'D
EB	18/12/25	1:500@A0	MF

PROJECT	DRWG. No.	REV
3222	00.208	00

PARKERAY

GENERATION
EDGE

LONDON STUDIO
25 Clareville Grove
London SW7 6AR
+44 (0)20 7593 970
GENERATIONEDGE.COM

01 Site Plan

SCALE 1:500

