


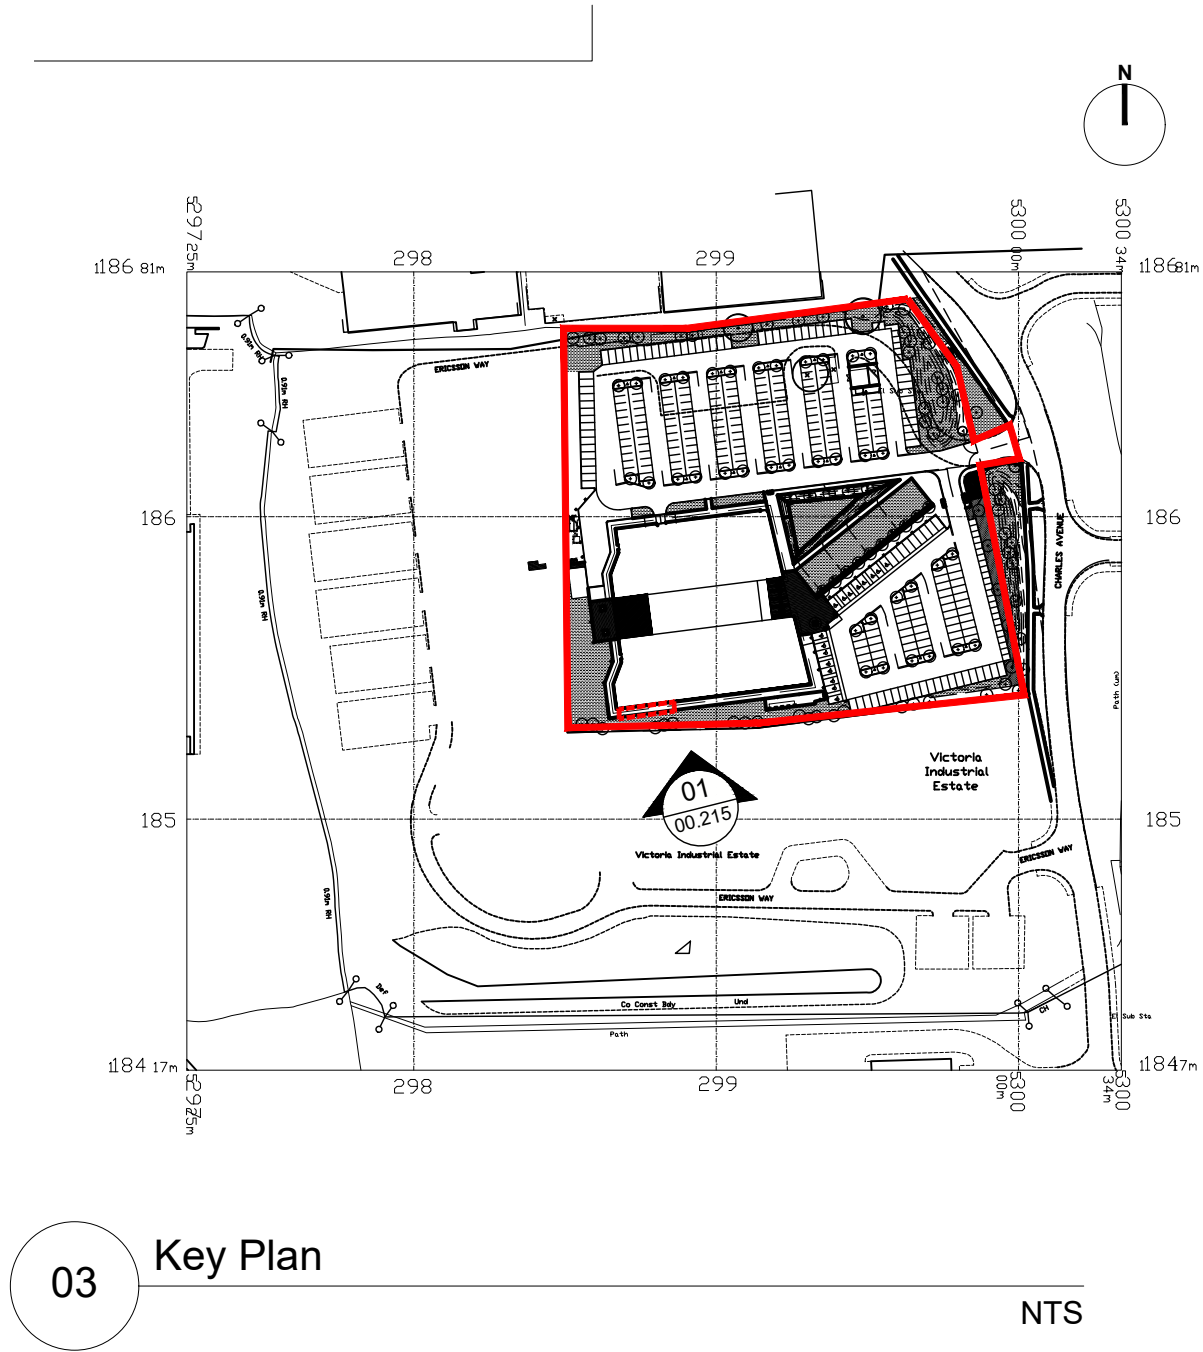


- GENERAL NOTES
- It is the Contractor's responsibility to ensure that the final construction conforms with the design principles, calculations and drawings, and with the current building regulations and all relevant British and/or European codes of practice, as appropriate.
  - The Contractor shall comply with their duties under the latest and current CDM Regulations and, if collaboration is required from GENERATION EDGE, this shall be requested in a timely manner.
  - The Contractor must verify all site dimensions and check all drawings, details and specifications, and report any discrepancies to GENERATION EDGE, before proceeding with any work.
  - All requested drawings showing fixings and construction details are to be provided to GENERATION EDGE for comment and/or approval prior to commencement of work.
  - Proprietary items, products, components and materials are to be used or installed in strict accordance with the manufacturer's written recommendations.
  - Dimensions are only to be taken from the setting out information on relevant drawings and are not to be scaled from drawings.
  - This drawing is to be read in conjunction with relevant associated drawings from other consultants and the GENERATION EDGE drawing list.
  - Where any doubt exists as to requirements, the contractor should obtain clarification from GENERATION EDGE before proceeding.
  - Copyright of GENERATION EDGE. NOT TO BE REPRODUCED WITHOUT PERMISSION.

LOCATION OF THE SUBJECT OF THIS APPLICATION

SITE BOUNDARY

FOR PROPOSAL, PLEASE REFER TO THE PROPOSED SOUTH ELEVATION - DRAWING NO. 00.205

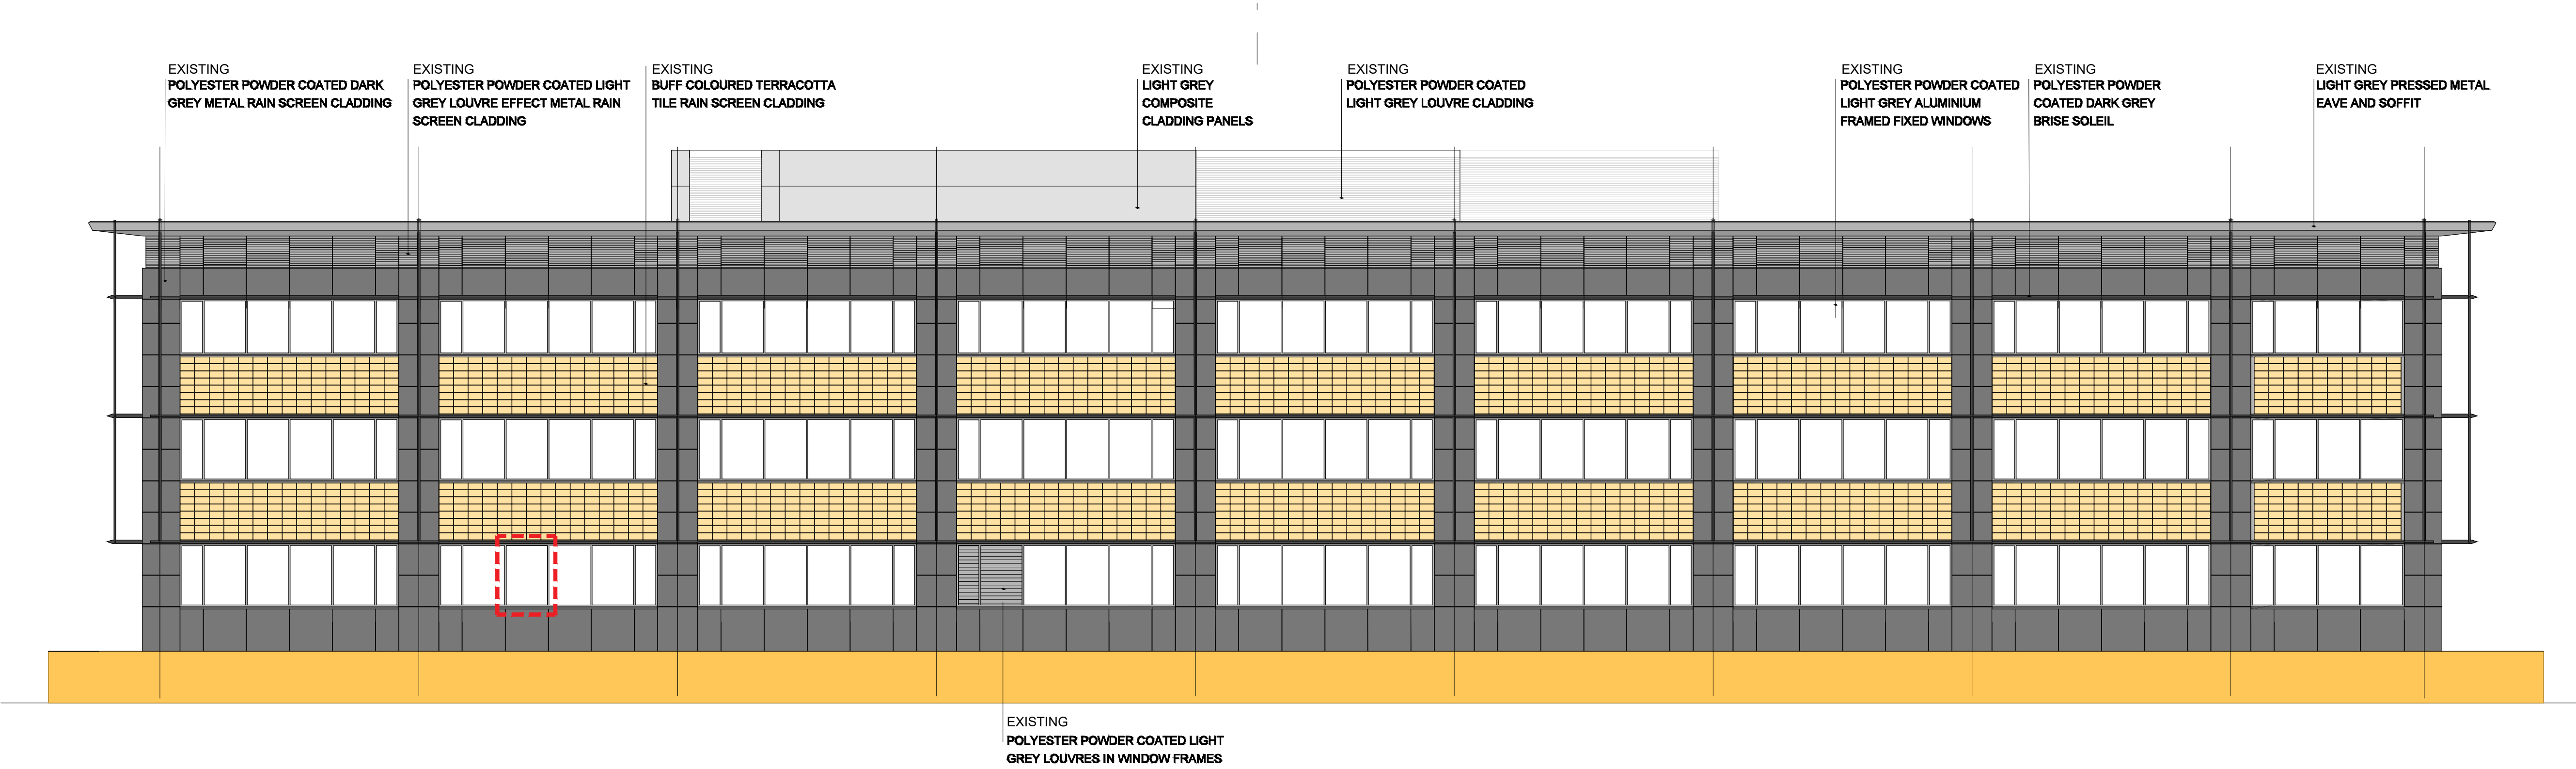

## SOUTH ELEVATION

NOTE:  
FOR PROPOSAL REFER TO THE PROPOSED  
SOUTH ELEVATION DRAWING 00.205

01 Existing South Elevation


SCALE 1:100

|     |          |                                  |    |
|-----|----------|----------------------------------|----|
| 01  | 08/01/26 | Relevant window location amended | KN |
| 00  | 23/12/25 | Information only                 | EB |
| Rev | Date     | Description                      | By |

|                                     |  |  |  |
|-------------------------------------|--|--|--|
| STATUS                              |  |  |  |
| INFORMATION ONLY                    |  |  |  |
| PROJECT                             |  |  |  |
| Roche                               |  |  |  |
| Charles Ave, Burgess Hill RH15 9RY  |  |  |  |
| TITLE                               |  |  |  |
| Planning - Existing South Elevation |  |  |  |
| DRAWN                               |  |  |  |
| Origin DATE                         |  |  |  |
| SCALE                               |  |  |  |
| CHK'D                               |  |  |  |
| EB                                  |  |  |  |
| 18/12/25                            |  |  |  |
| 1:100@A0                            |  |  |  |
| MF                                  |  |  |  |
| PROJECT                             |  |  |  |
| DRWG. No.                           |  |  |  |
| REV                                 |  |  |  |
| 3222                                |  |  |  |
| 00.215                              |  |  |  |
| 01                                  |  |  |  |

PARKERAY

GENERATION  
EDGE

 

LONDON STUDIO  
22 Clareville Grove  
London SW7 5AR  
+44 (0)20 7993 970  
GENERATIONEDGE.COM