



- GENERAL NOTES
- It is the Contractor's responsibility to ensure that the final construction conforms with the design principles, calculations and drawings, and with the current building regulations and all relevant British and/or European codes of practice, as appropriate.
 - The Contractor shall comply with their duties under the latest and current CDM Regulations and, if collaboration is required from GENERATION EDGE, this shall be requested in a timely manner.
 - The Contractor must verify all site dimensions and check all drawings, details and specifications, and report any discrepancies to GENERATION EDGE, before proceeding with any work.
 - All requested drawings showing fixings and construction details are to be provided to GENERATION EDGE for comment and/or approval prior to commencement of work.
 - Proprietary items, products, components and materials are to be used or installed in strict accordance with the manufacturer's written recommendations.
 - Dimensions are only to be taken from the setting out information on relevant drawings and are not to be scaled from drawings.
 - This drawing is to be read in conjunction with relevant associated drawings from other consultants and the GENERATION EDGE drawing list.
 - Where any doubt exists as to requirements, the contractor should obtain clarification from GENERATION EDGE before proceeding.
 - Copyright of GENERATION EDGE. NOT TO BE REPRODUCED WITHOUT PERMISSION.

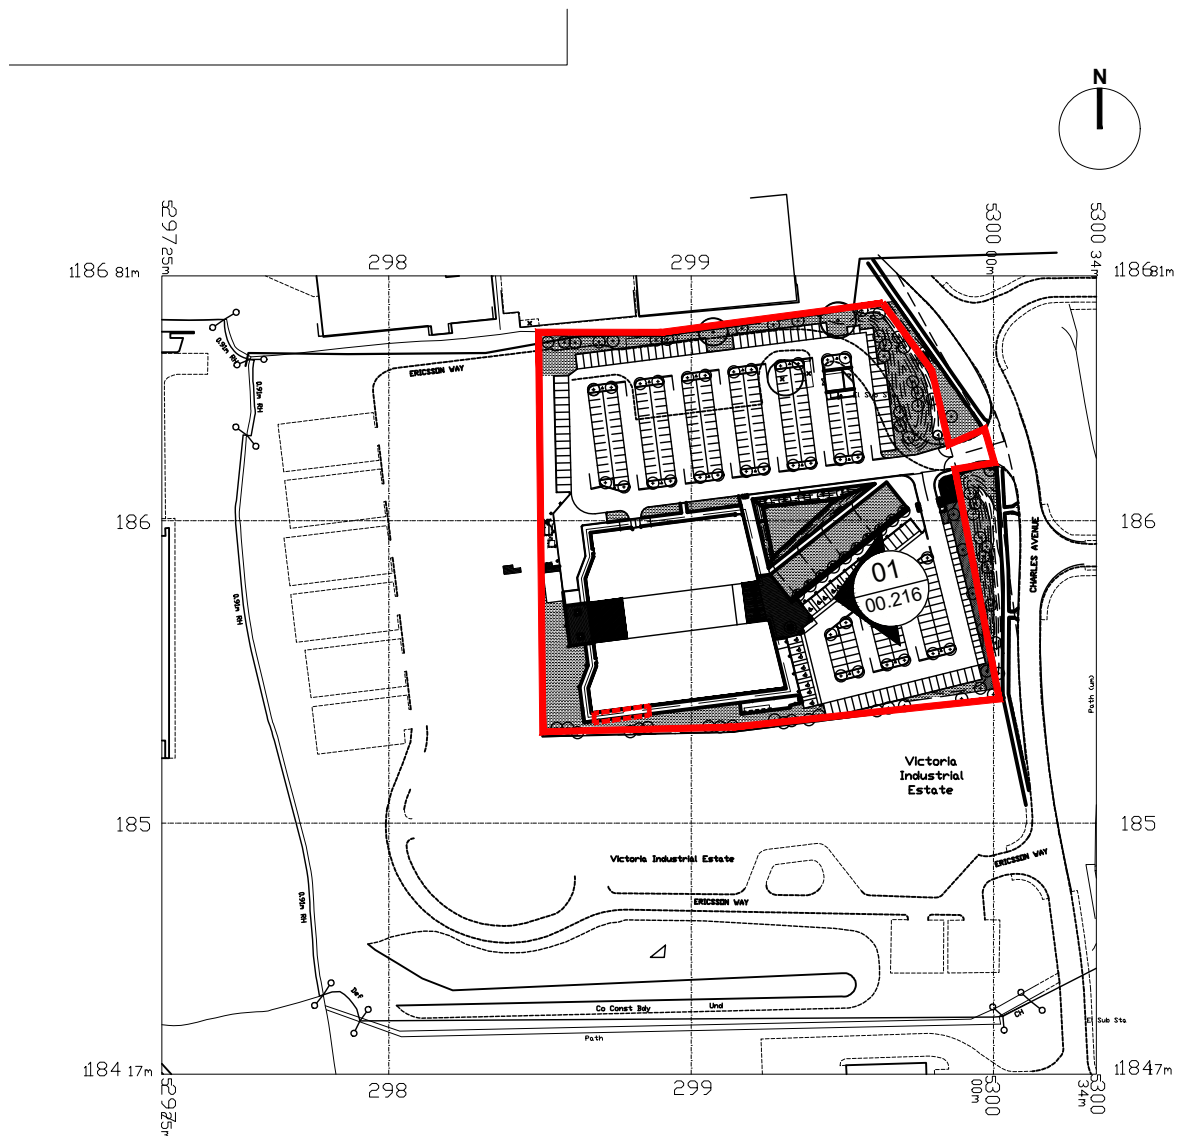


03 Key Plan

NTS

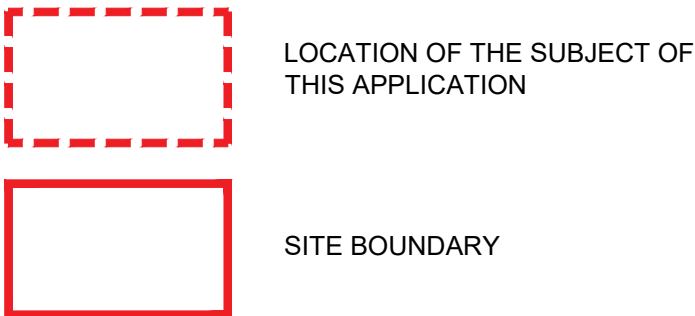

FOR PROPOSAL, PLEASE REFER TO THE PROPOSED EAST ELEVATION - DRAWING NO. 00.206

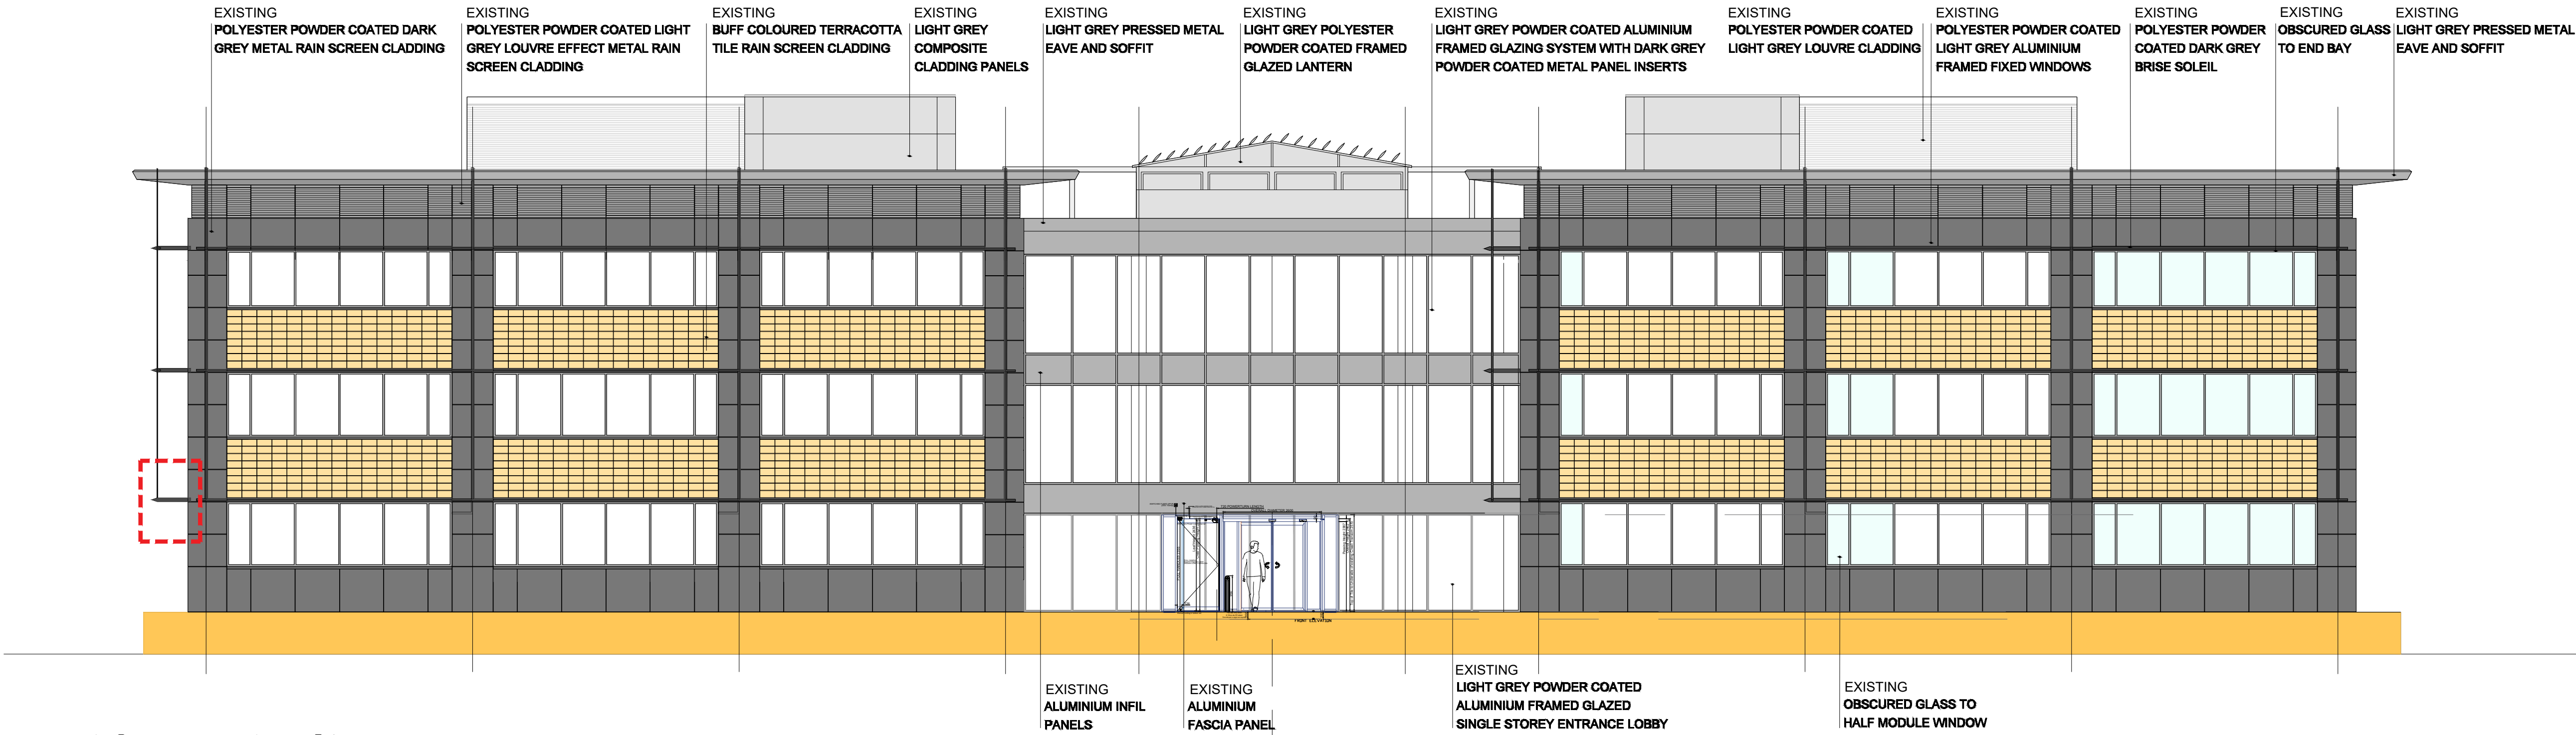

EAST ELEVATION

NOTE:
FOR PROPOSAL REFER TO THE PROPOSED
EAST ELEVATION DRAWING 00.206

01

Existing East Elevation

SCALE 1:100

00 23/12/25 Information only EB

Rev	Date	Description	By
-----	------	-------------	----

STATUS

INFORMATION ONLY

PROJECT
Roche
Charles Ave, Burgess Hill RH15 9RY

TITLE
Planning - Existing East Elevation

DRAWN	Origin	DATE	SCALE	CHK'D
EB		18/12/25	1:100@A0	MF
PROJECT	DRWG. No.	REV		
3222	00.216	00		

PARKERAY

GENERATION
EDGE

0 1 2 3 4 5 10
SCALE IN METRES

LONDON STUDIO
22 Clareville Grove
London SW7 5AR
+44 (0)20 7993 970
GENERATIONEDGE.COM