

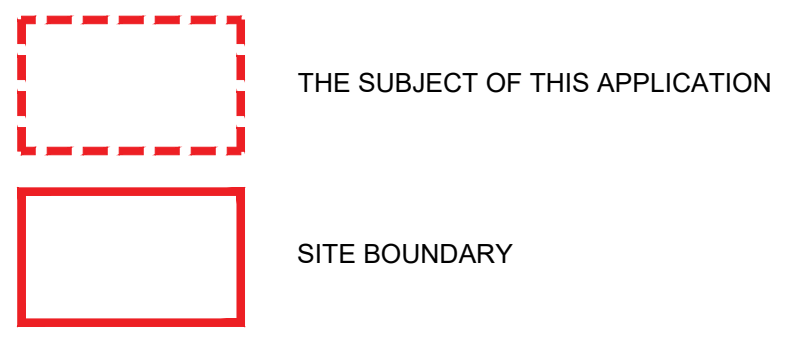


- GENERAL NOTES
- It is the Contractor's responsibility to ensure that the final construction conforms with the design principles, calculations and drawings, and with the current building regulations and all relevant British and/or European codes of practice, as appropriate.
 - The Contractor shall comply with their duties under the latest and current CDM Regulations and, if collaboration is required from GENERATION EDGE, this shall be requested in a timely manner.
 - The Contractor must verify all site dimensions and check all drawings, details and specifications, and report any discrepancies to GENERATION EDGE, before proceeding with any work.
 - All requested drawings showing fixings and construction details are to be provided to GENERATION EDGE for comment and/or approval prior to commencement of work.
 - Proprietary items, products, components and materials are to be used or installed in strict accordance with the manufacturer's written recommendations.
 - Dimensions are only to be taken from the setting out information on relevant drawings and are not to be scaled from drawings.
 - This drawing is to be read in conjunction with relevant associated drawings from other consultants and the GENERATION EDGE drawing list.
 - Where any doubt exists as to requirements, the contractor should obtain clarification from GENERATION EDGE before proceeding.
 - Copyright of GENERATION EDGE. NOT TO BE REPRODUCED WITHOUT PERMISSION.

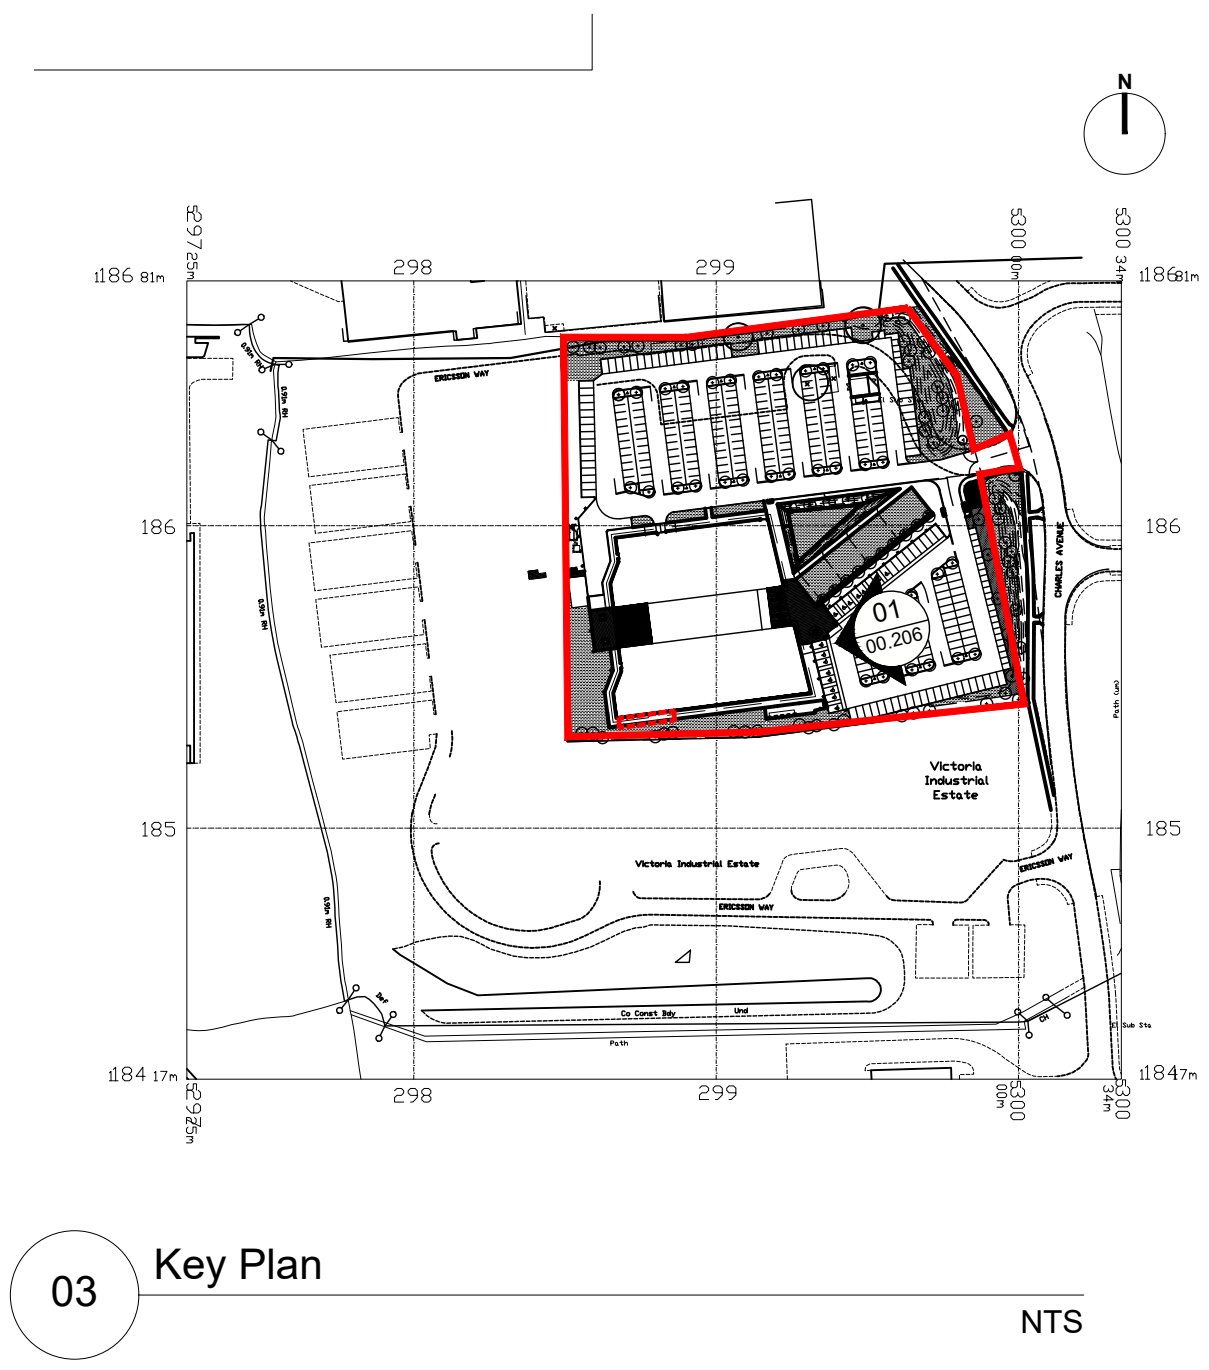


THIS PROPOSAL OUTLINES THE INSTALLATION OF EXTERNAL DUCTWORK TO THE RELEVANT ELEVATION, INCLUDING THE COVERING OF AN EXISTING WINDOW WITHIN THE PROPOSED CLADDING TREATMENT. NO OTHER ALTERATIONS TO THE EXTERNAL FACADES ARE PROPOSED, AND ALL FOUR ELEVATIONS REMAIN OTHERWISE UNCHANGED IN THIS PROPOSAL.

THE PROPOSED WORKS DO NOT AFFECT ACCESS ARRANGEMENTS TO OR WITHIN THE BUILDING

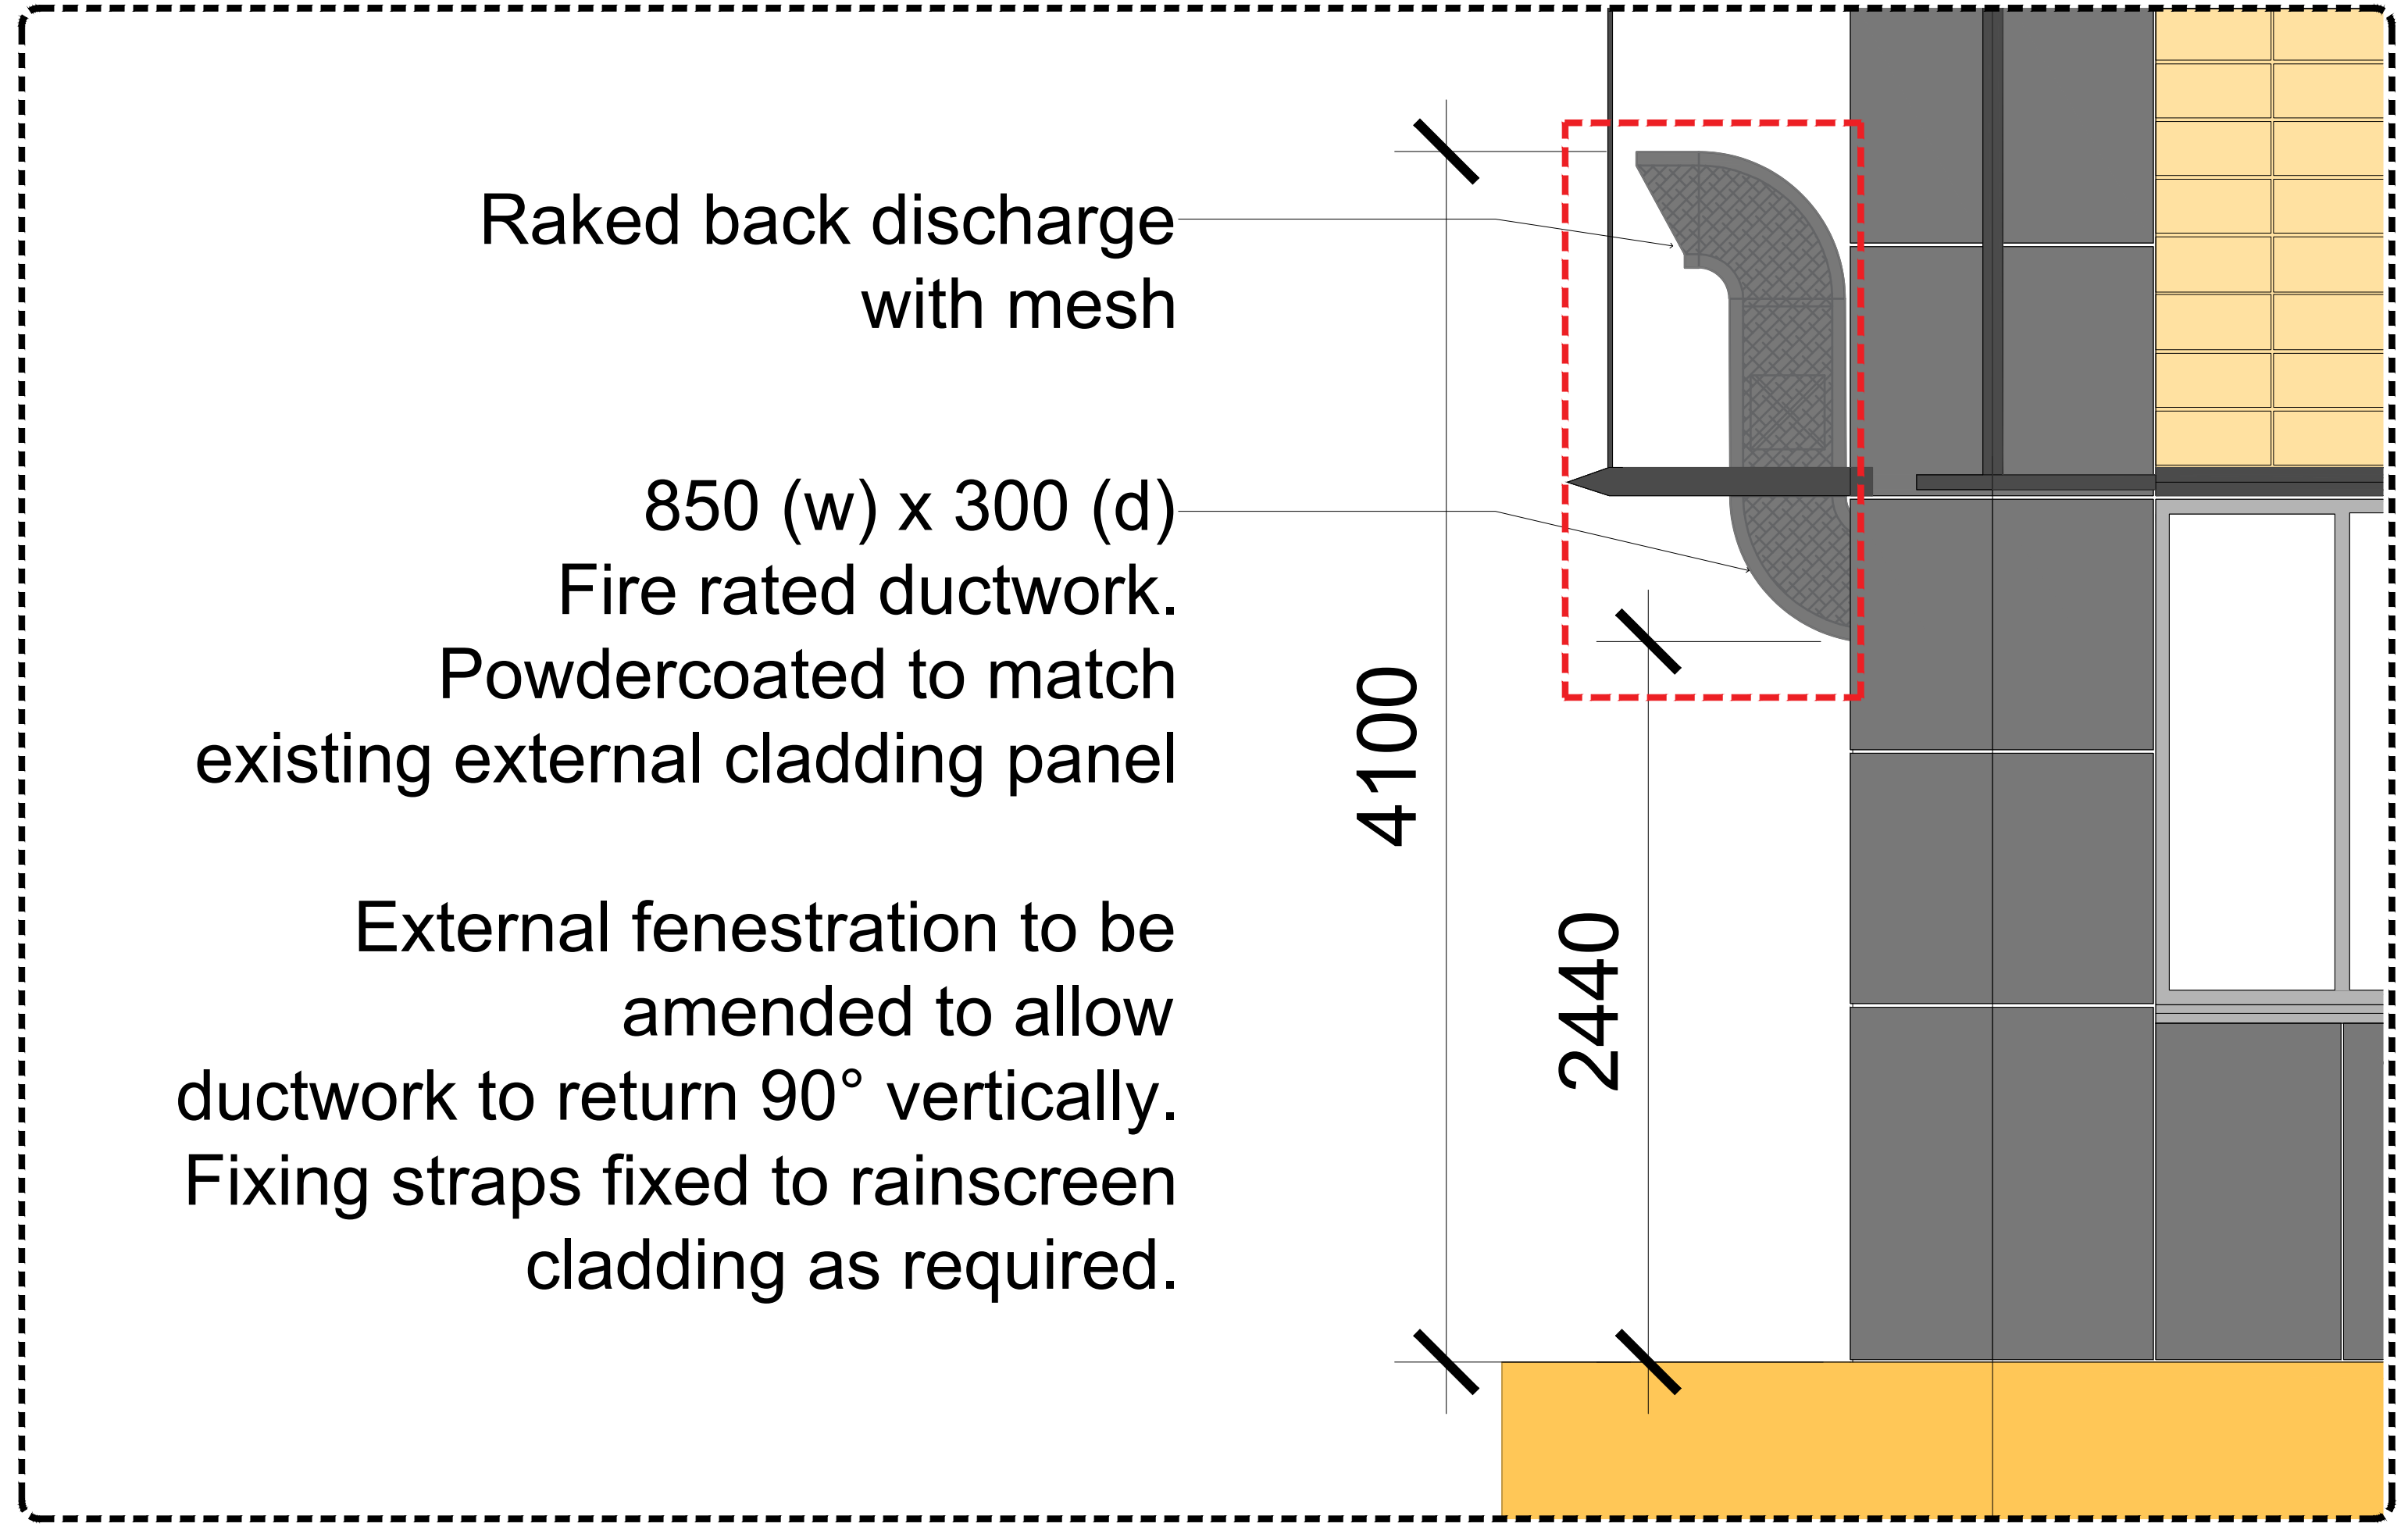

02 Proposed Ductwork East Elevation Close Up
SCALE 1:20

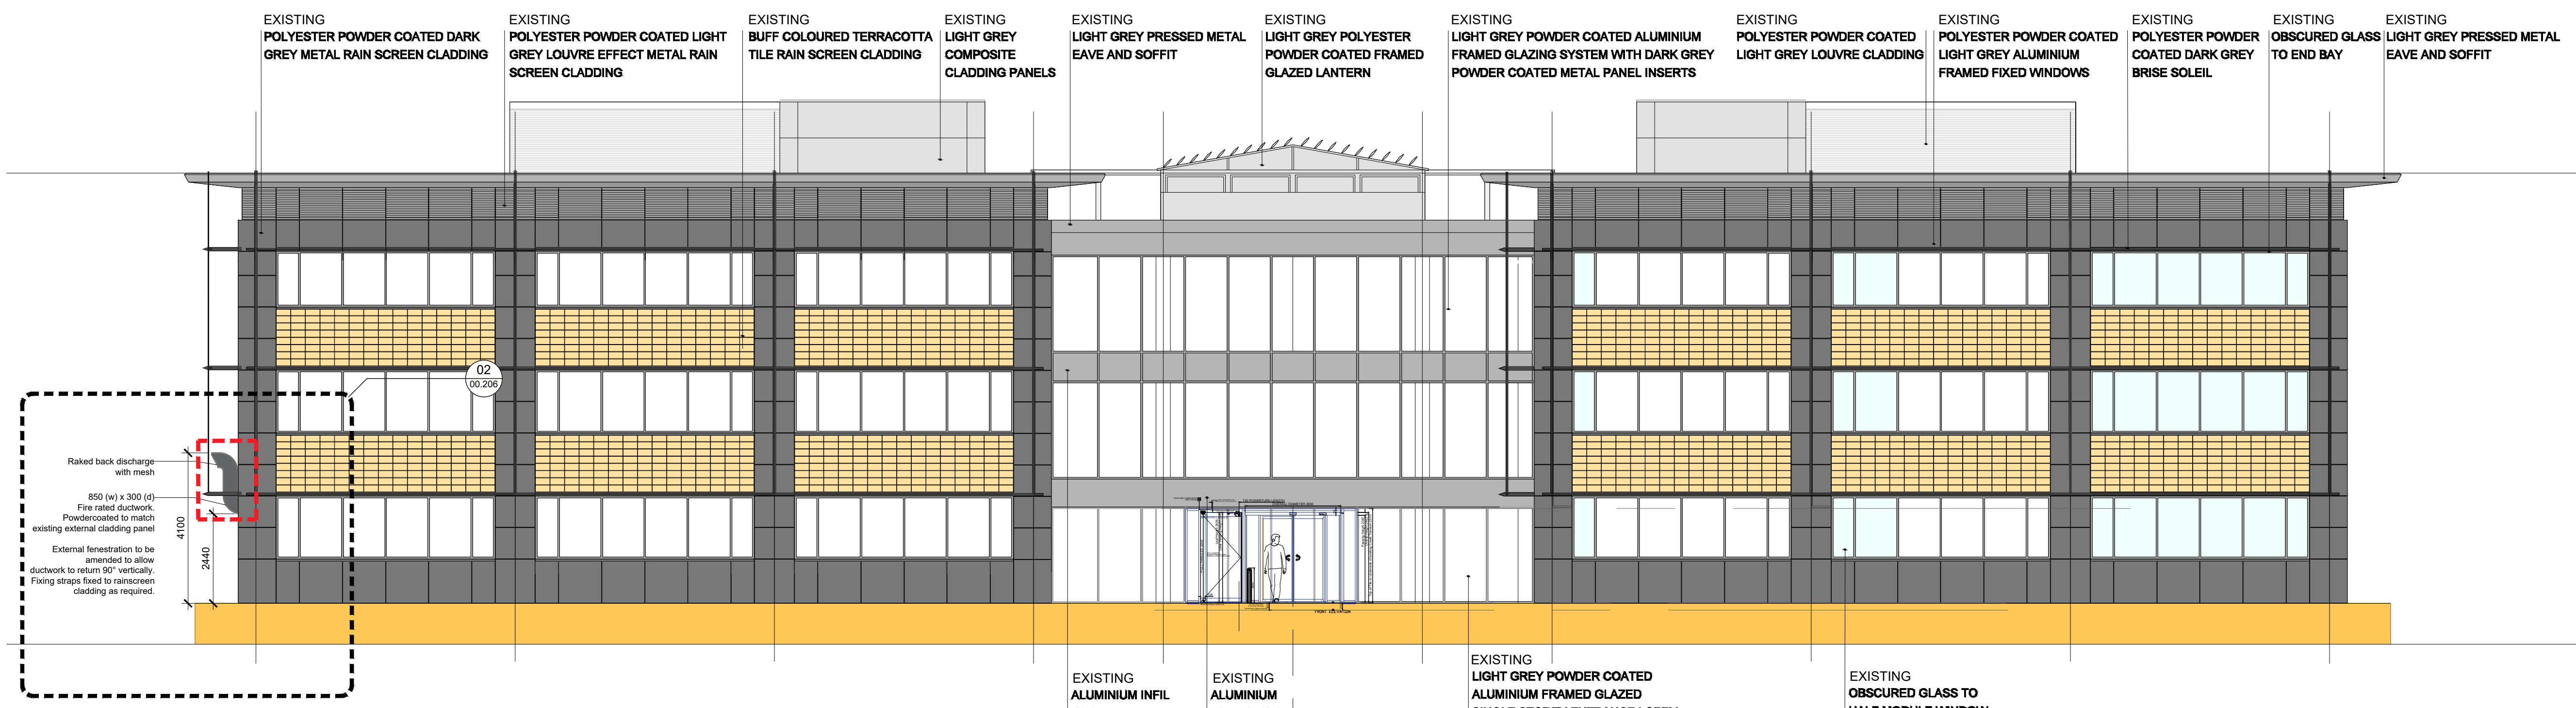

EAST ELEVATION

01 Proposed East Elevation
SCALE 1:100

Rev	Date	Description	By
01	08/01/26	Additional Information Added	KN
00	23/12/25	Information only	EB

STATUS

INFORMATION ONLY


PROJECT
Roche
Charles Ave, Burgess Hill RH15 9RY

TITLE
Planning - Proposed Additional Extraction
East Elevation

DRAWN	Origin	DATE	SCALE	CHK'D
EB		18/12/25	Varies@A0	MF
PROJECT	DRWG. No.			REV
3222	00.206			01

PARKERAY

**GENERATION
EDGE**

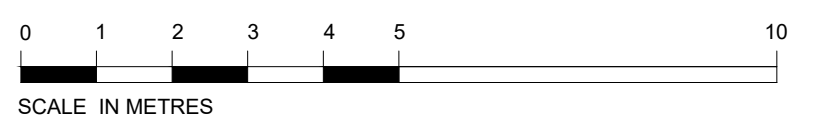

LONDON STUDIO
22 Clareville Grove
London SW7 5AR
+44 (0)20 7993 970
GENERATIONEDGE.COM