
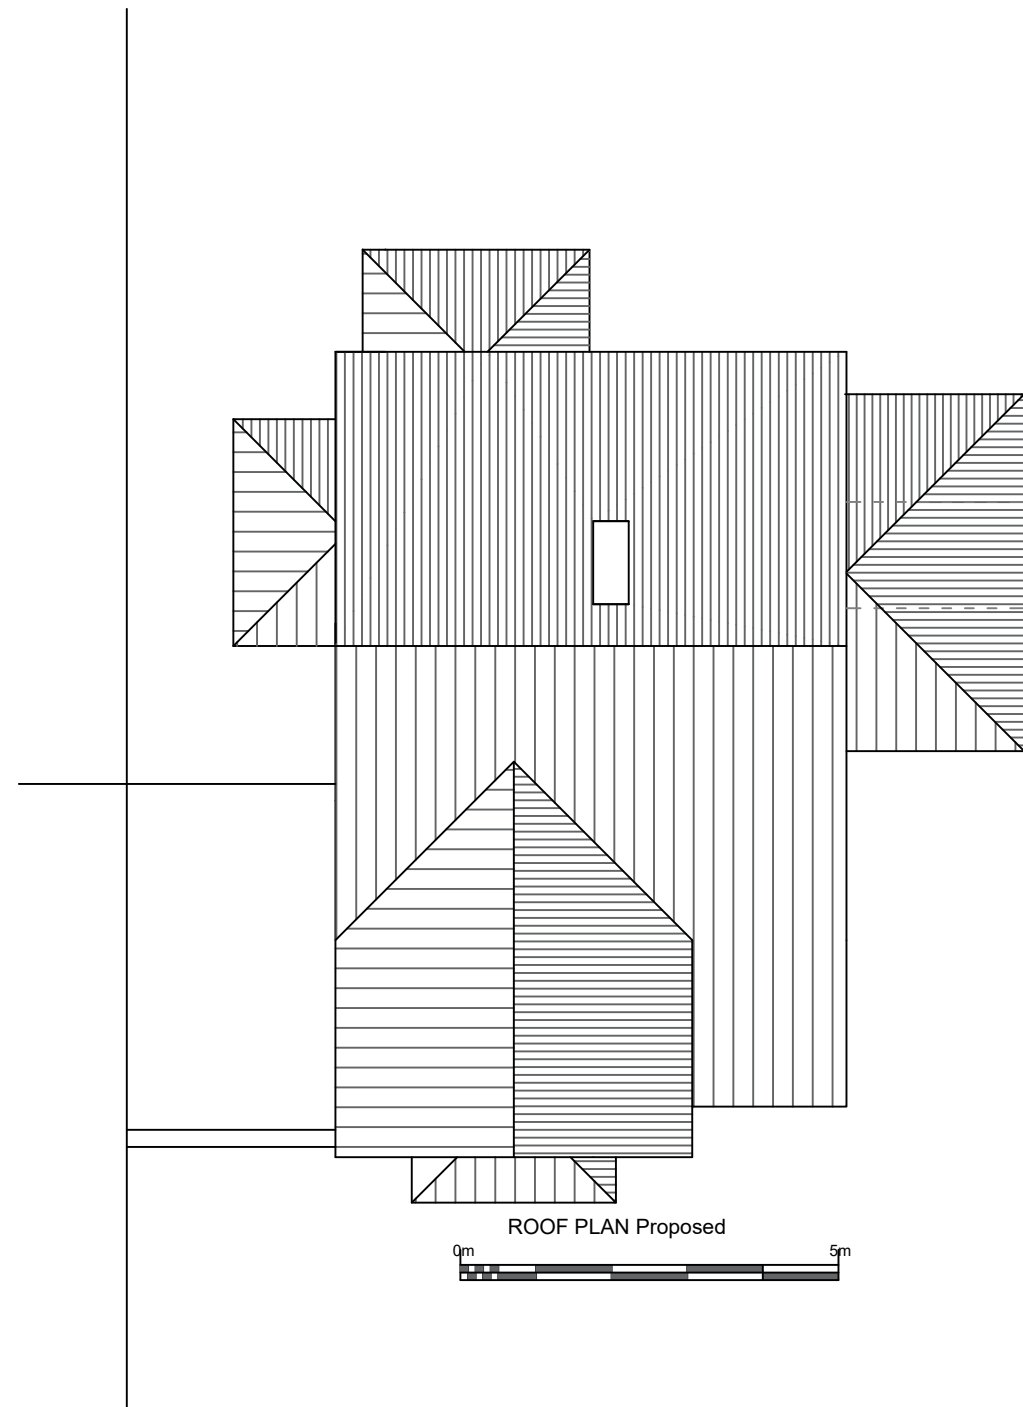


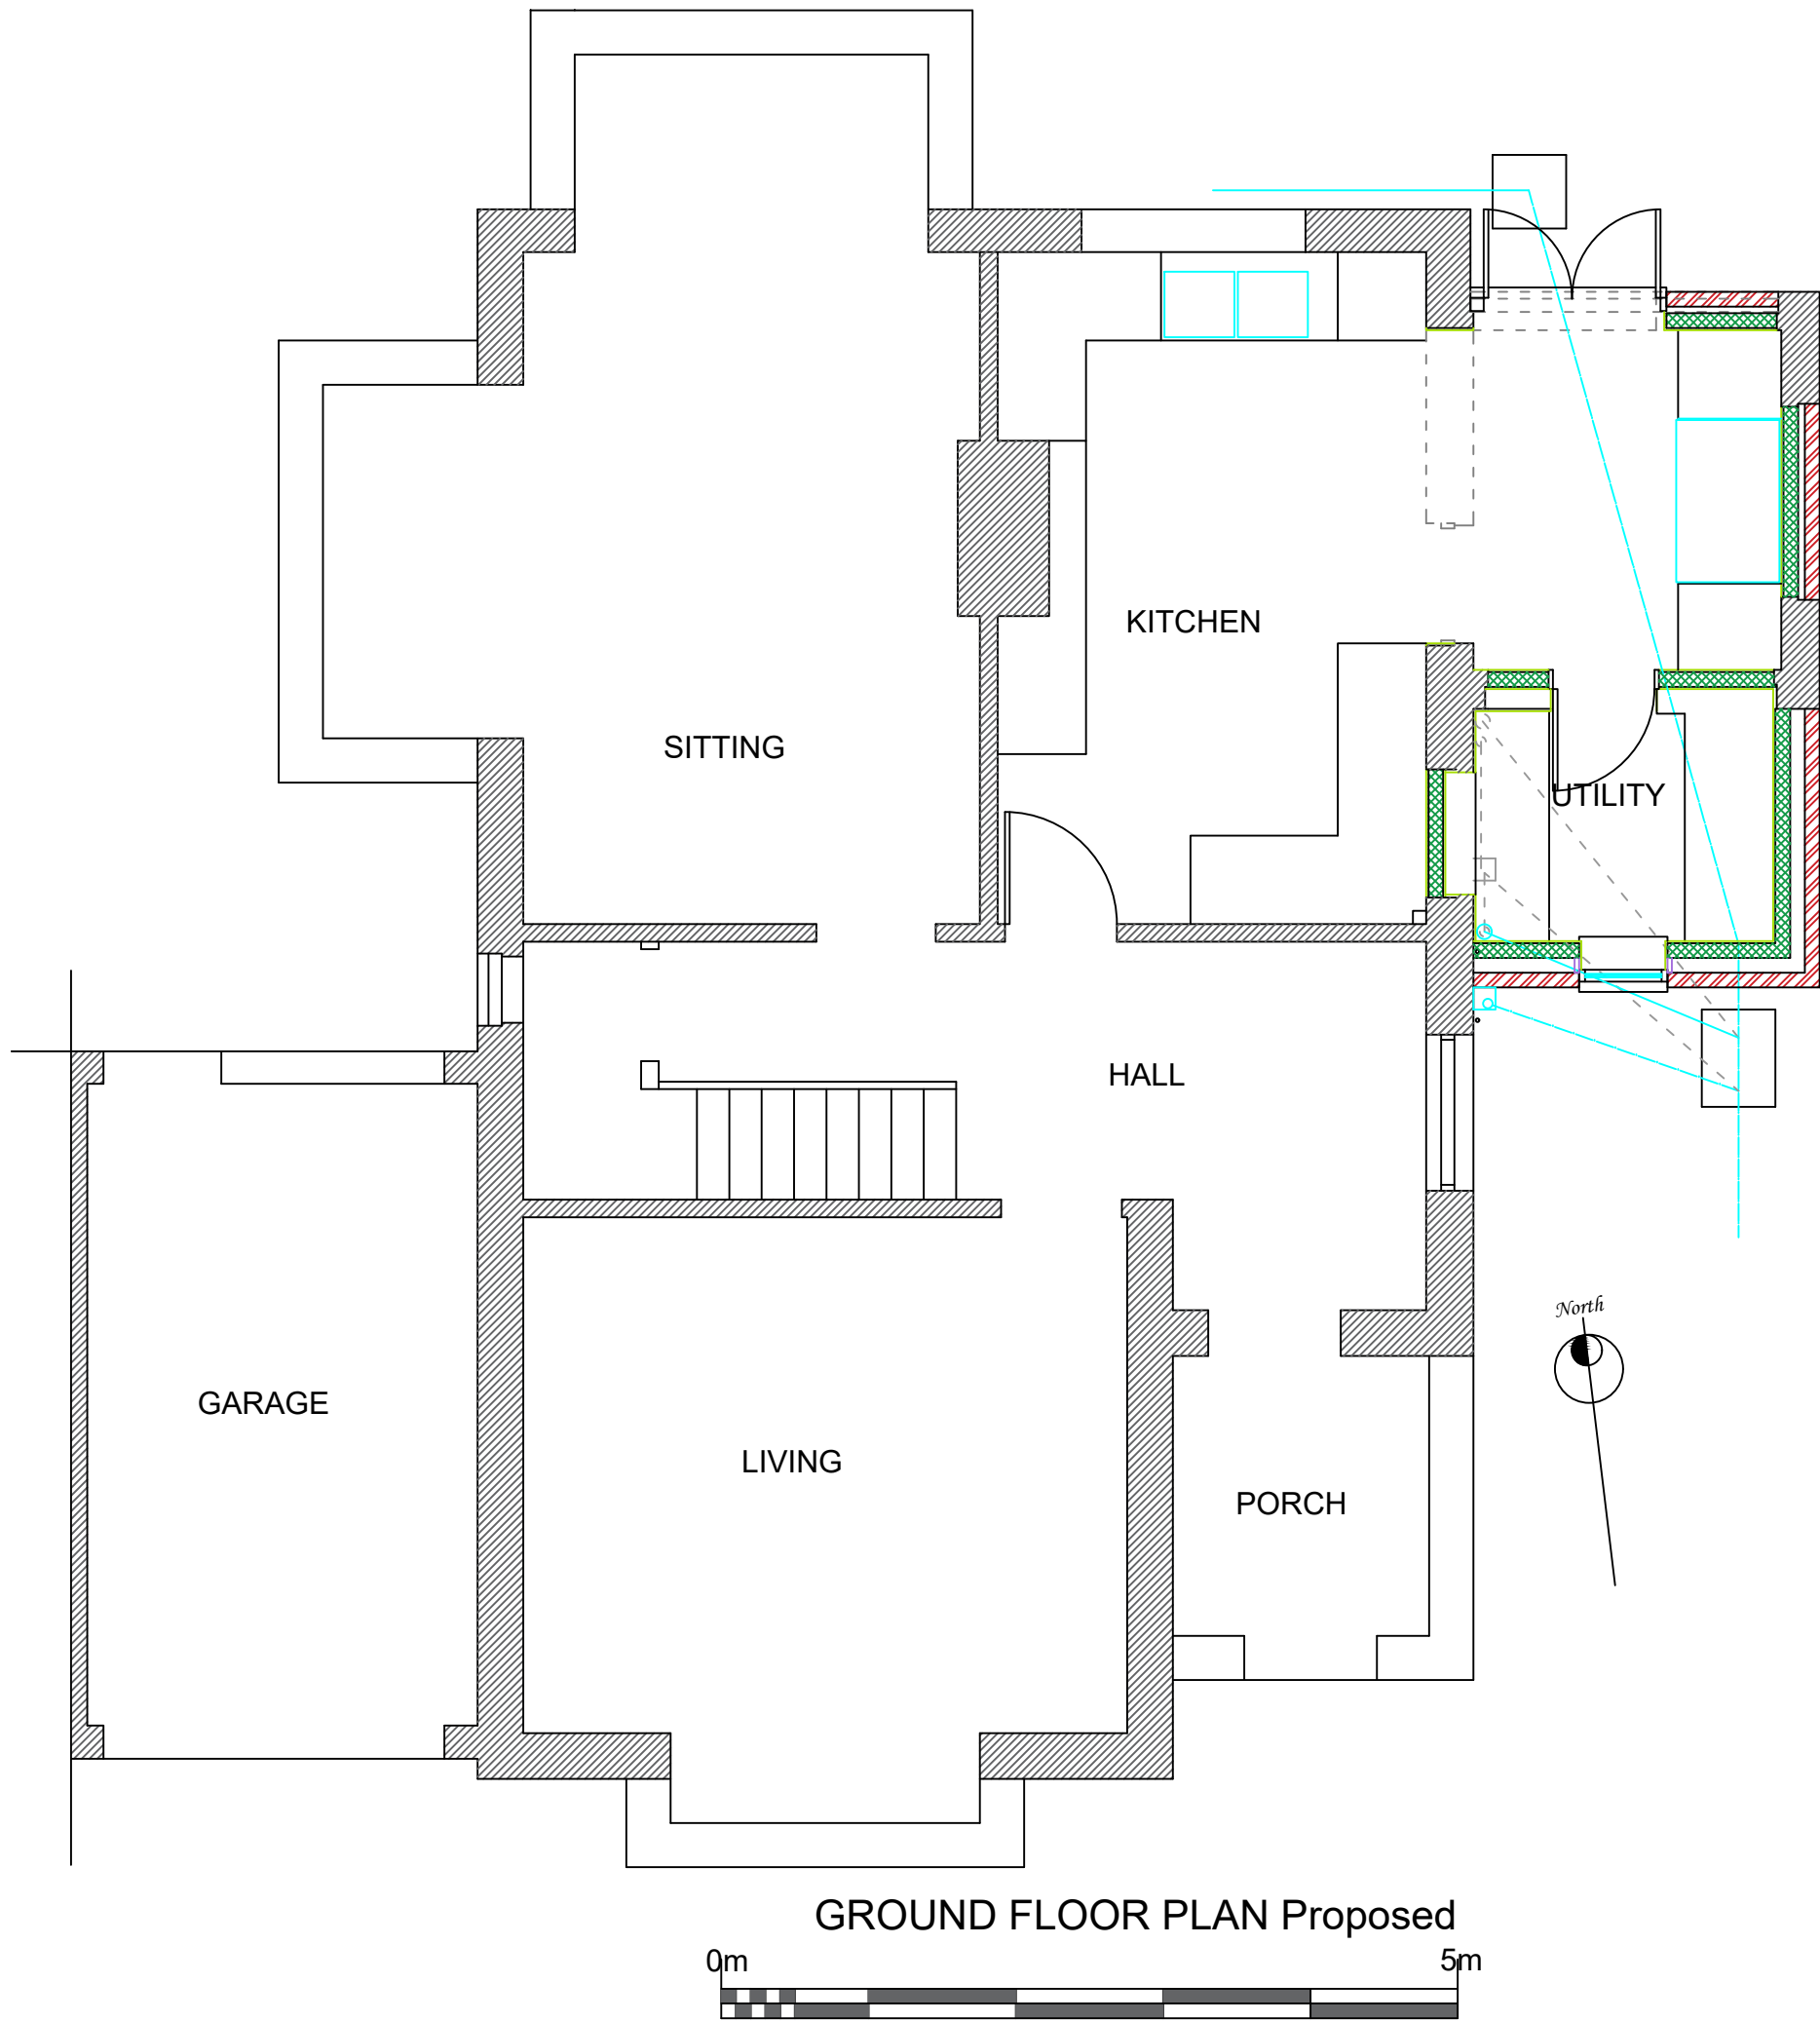

Project Proposed Alterations aand Addition at 14 Park Road, Haywards Heath RH16 4HZ			
Client Mr & Mrs B. Ward			
Drawing Title GROUND FLOOR PLAN 1:50 Roof Plan 1:100 Proposed			
LARKINS & POLLINGTON DESIGN PARTNERSHIP 2 Birling Way Manor Park Uckfield TN22 1LP 01825 768948 07894 124919			
Date 05.26	Drawn By mpp	Checked	Scale 1:50
Drawing No. 1125/26/WBR/03		Amendment	