


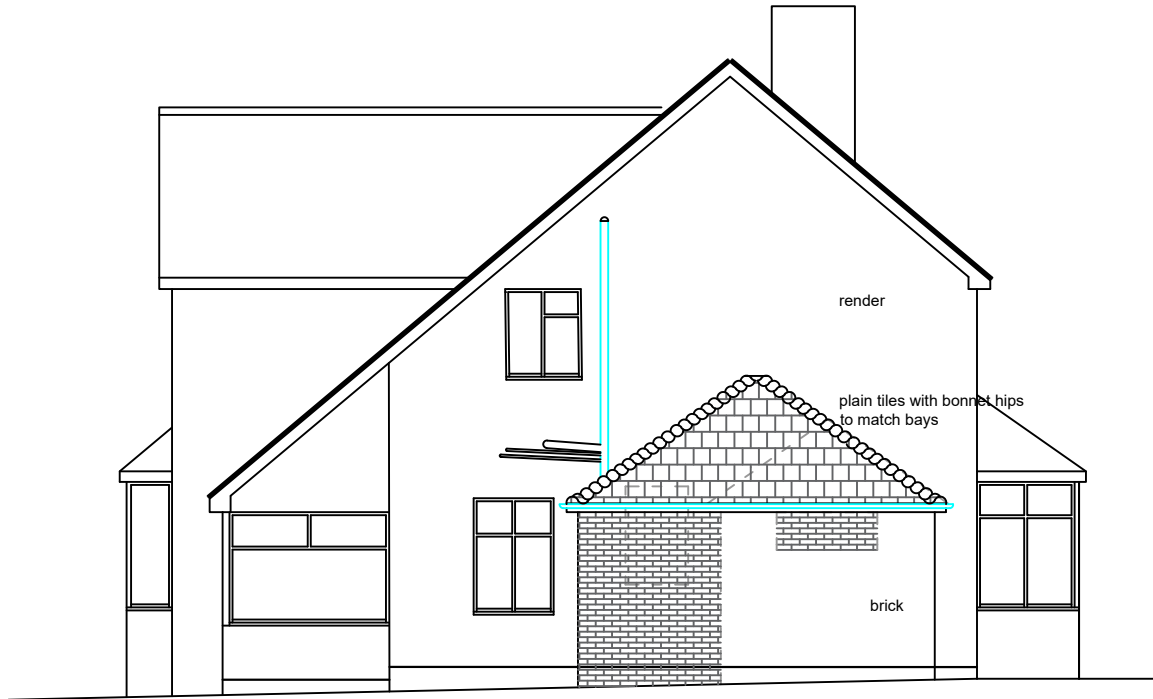

0m 5m
SIDE ELEVATION EAST



FRONT ELEVATION SOUTH



REAR ELEVATION NORTH



SIDE ELEVATION WEST

Project
Proposed Alterations aand Addition at
14 Park Road, Haywards Heath
RH16 4HZ

Client
Mr & Mrs B. Ward

Drawing Title
ELEVATIONS 1:100
Proposed

LARKINS & POLLINGTON
DESIGN PARTNERSHIP
2 Birling Way
Manor Park
Uckfield
TN22 1LP
01825 768948
07894 124919

Date 05.26	Drawn By mpp	Checked	Scale 1:100
Drawing No. 1125/26/WBR/04	Amendment		