

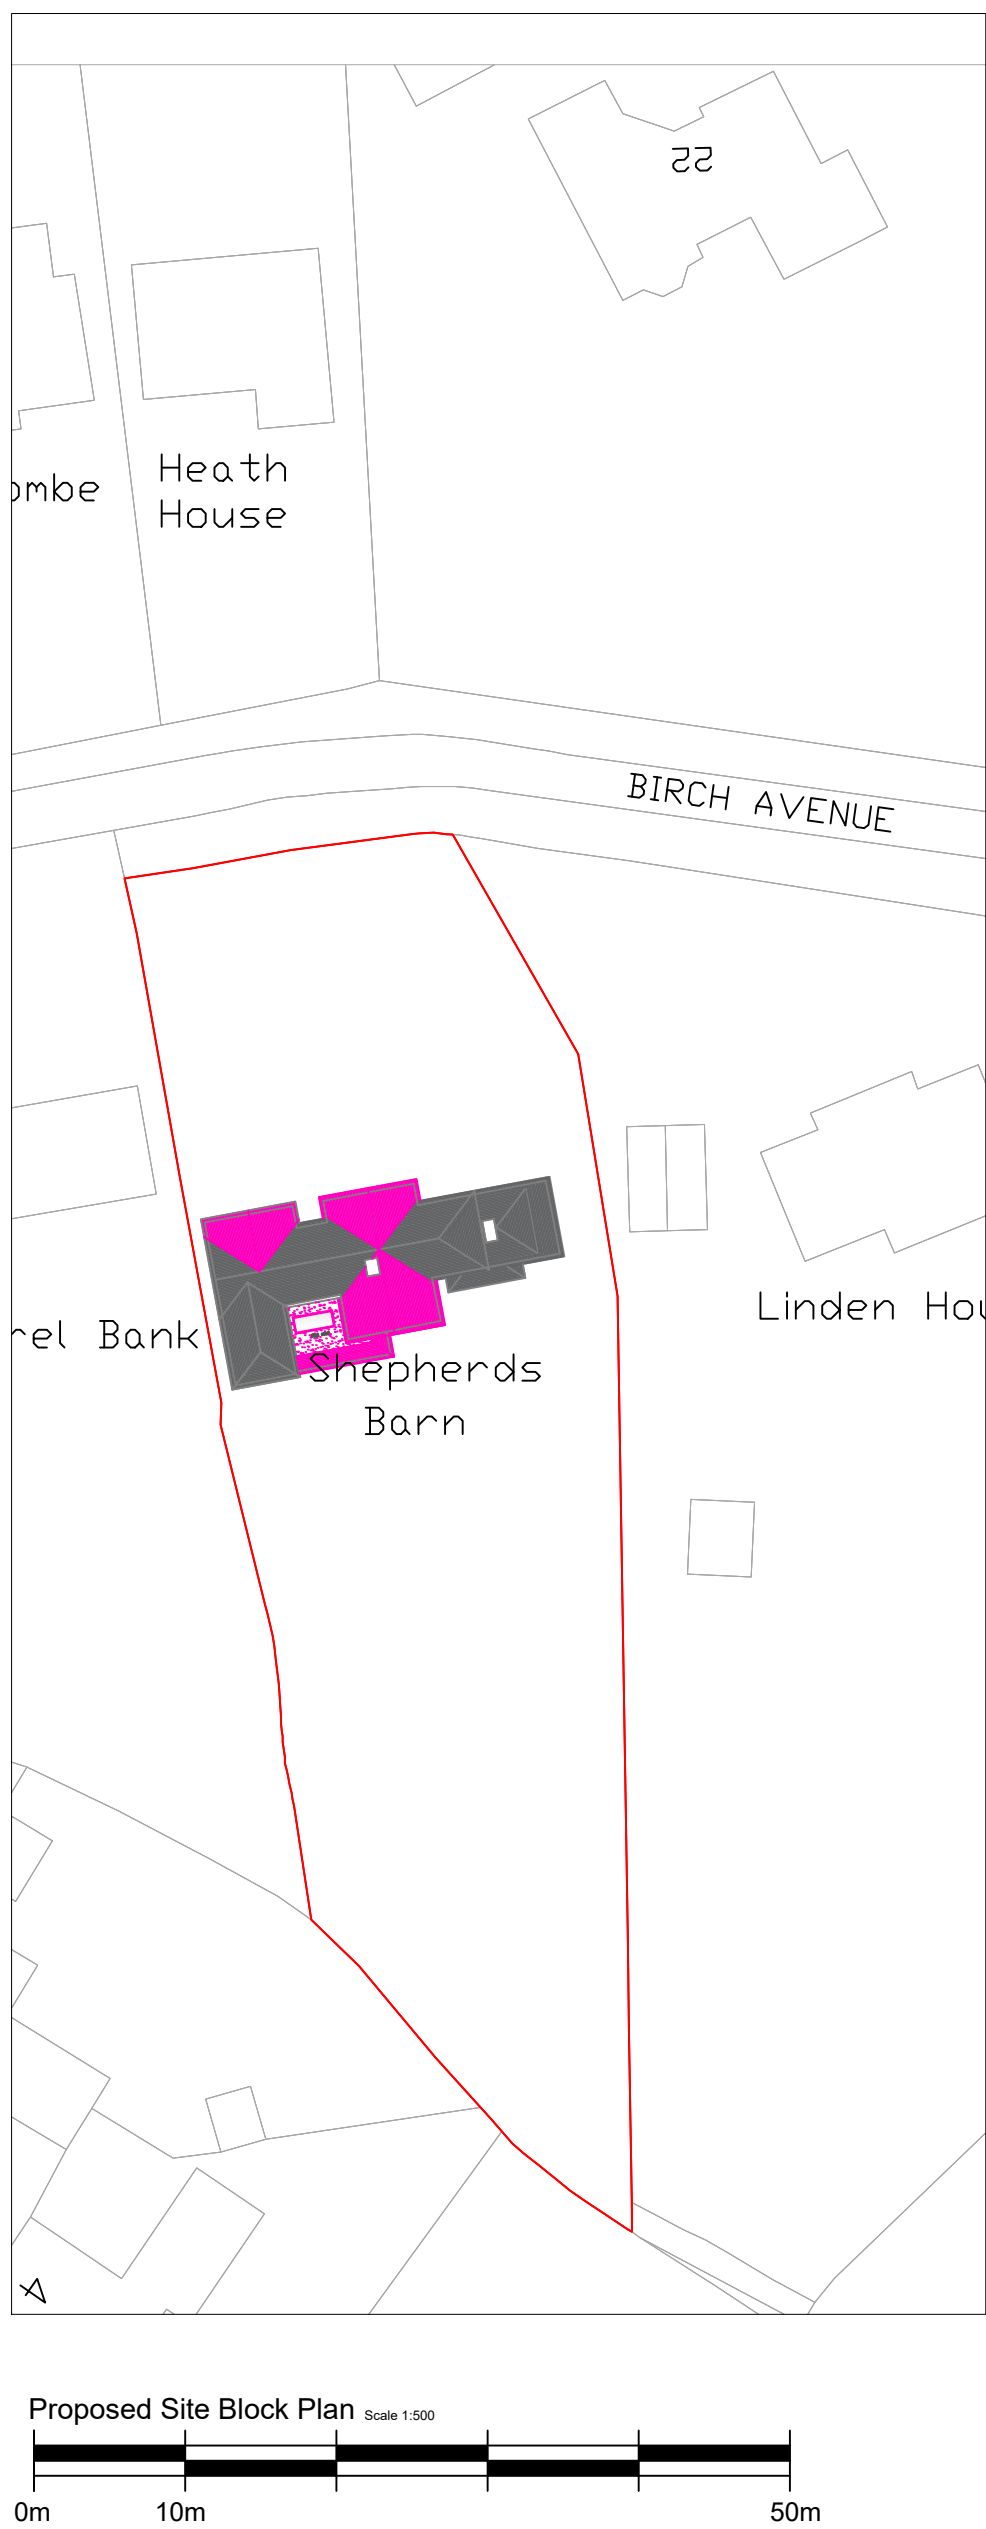
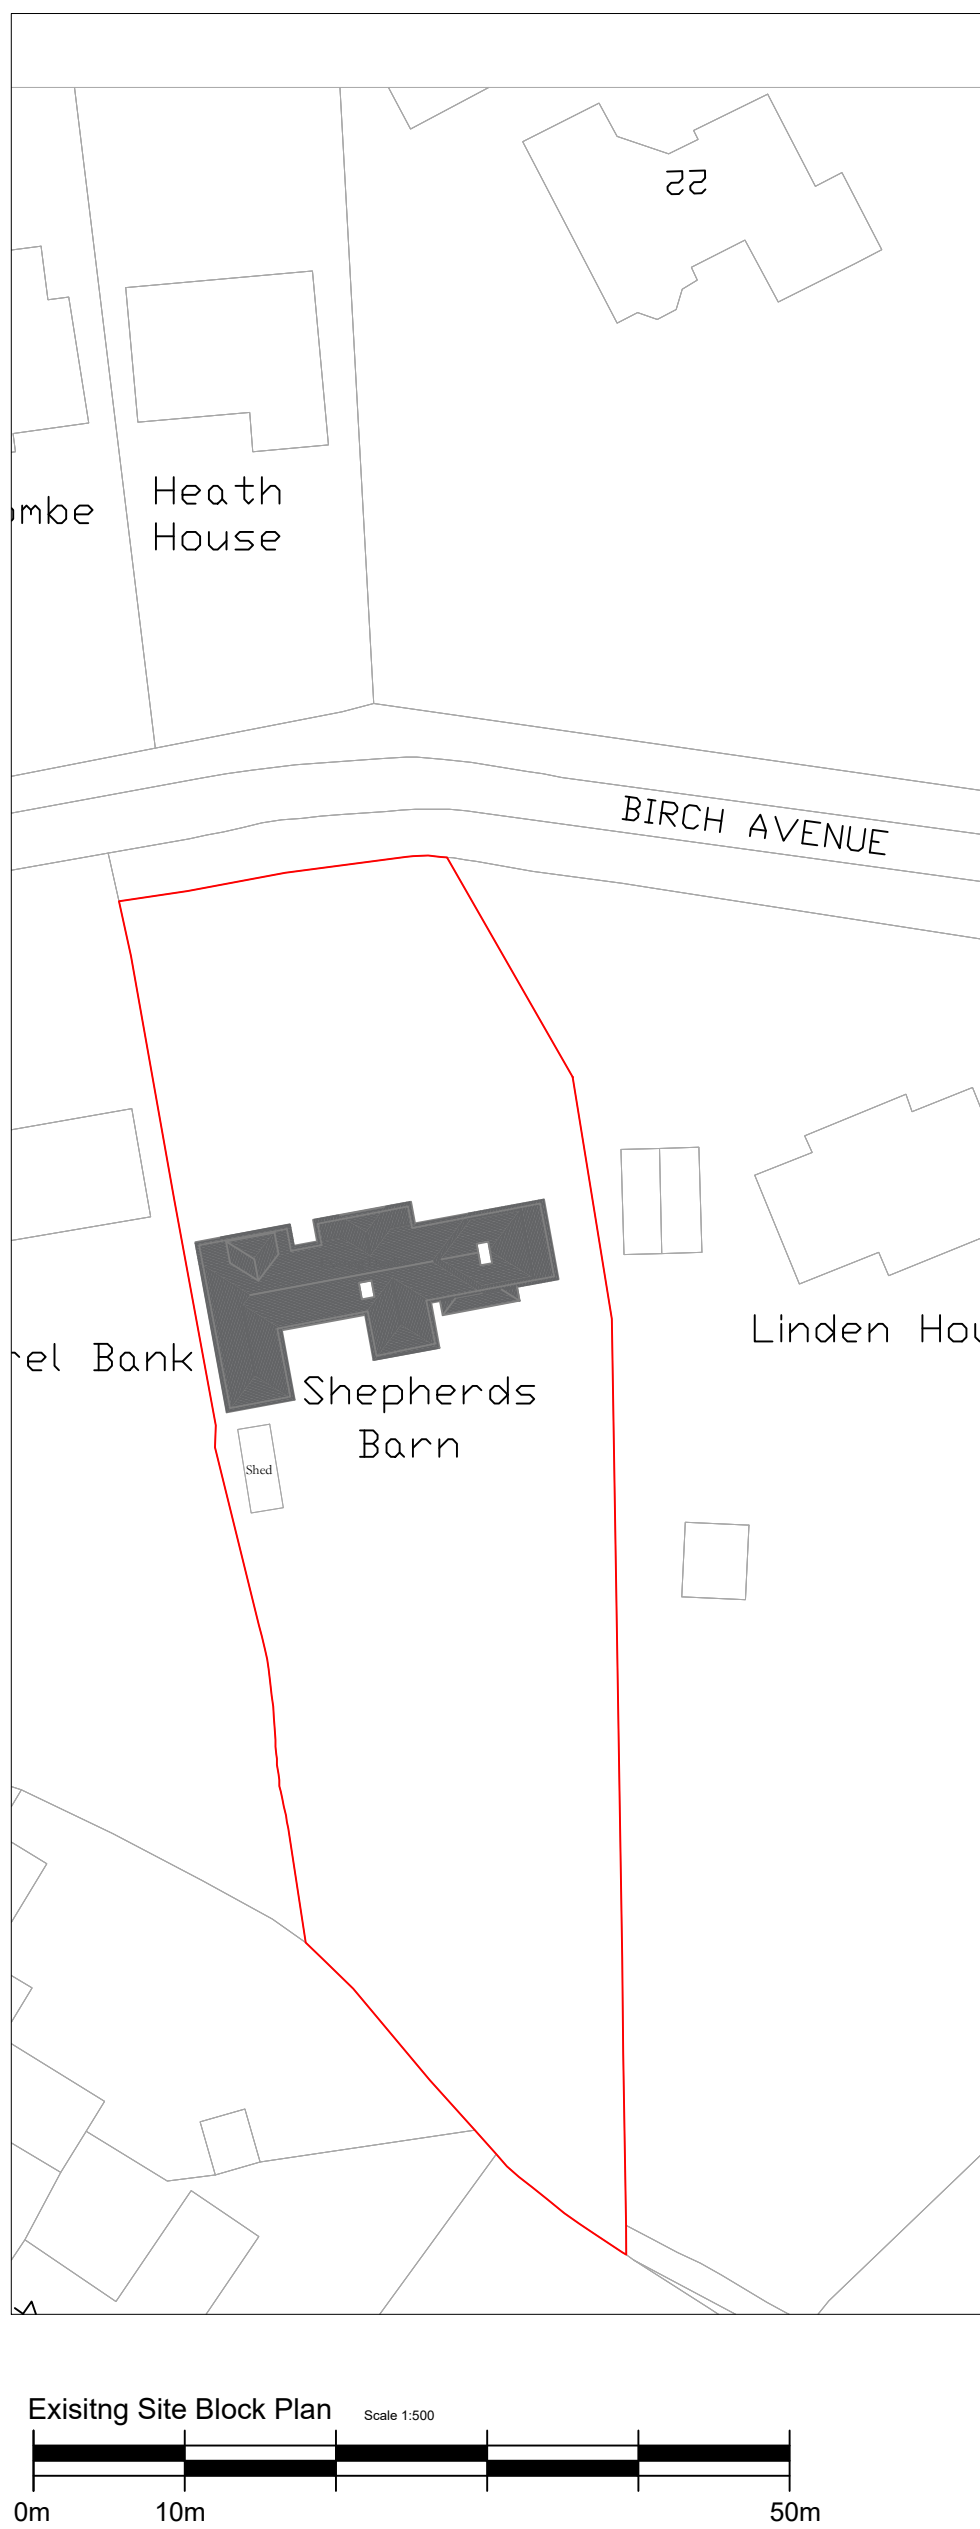


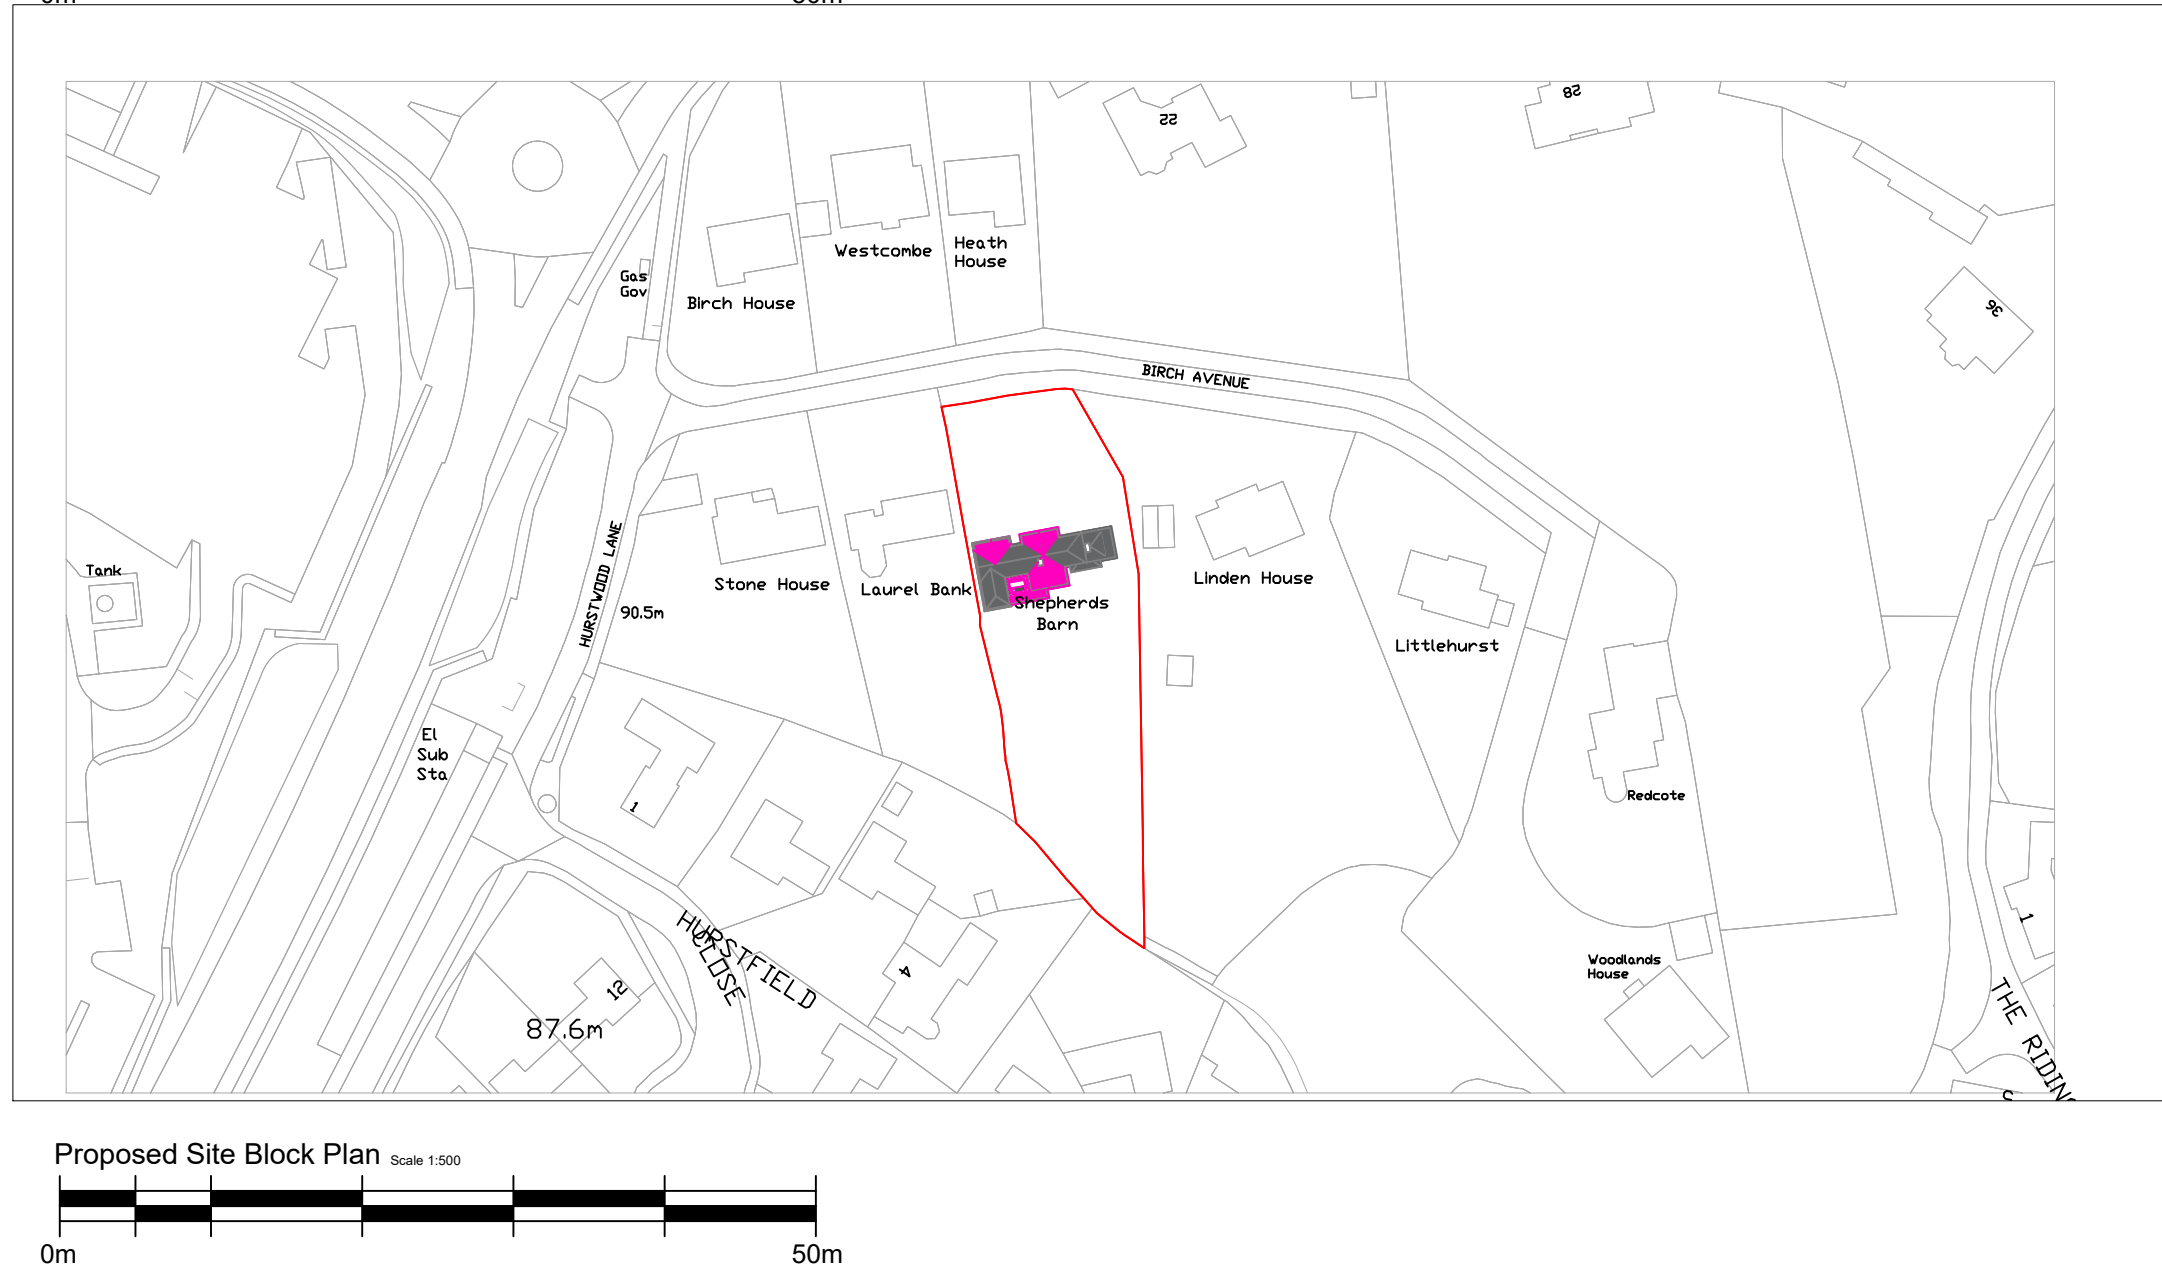

Do not scale. Written dimensions only are to be taken from this drawing. All dimensions are to be checked on site before work is commenced.

Revisions:		
Rev.	Alterations.	Date.

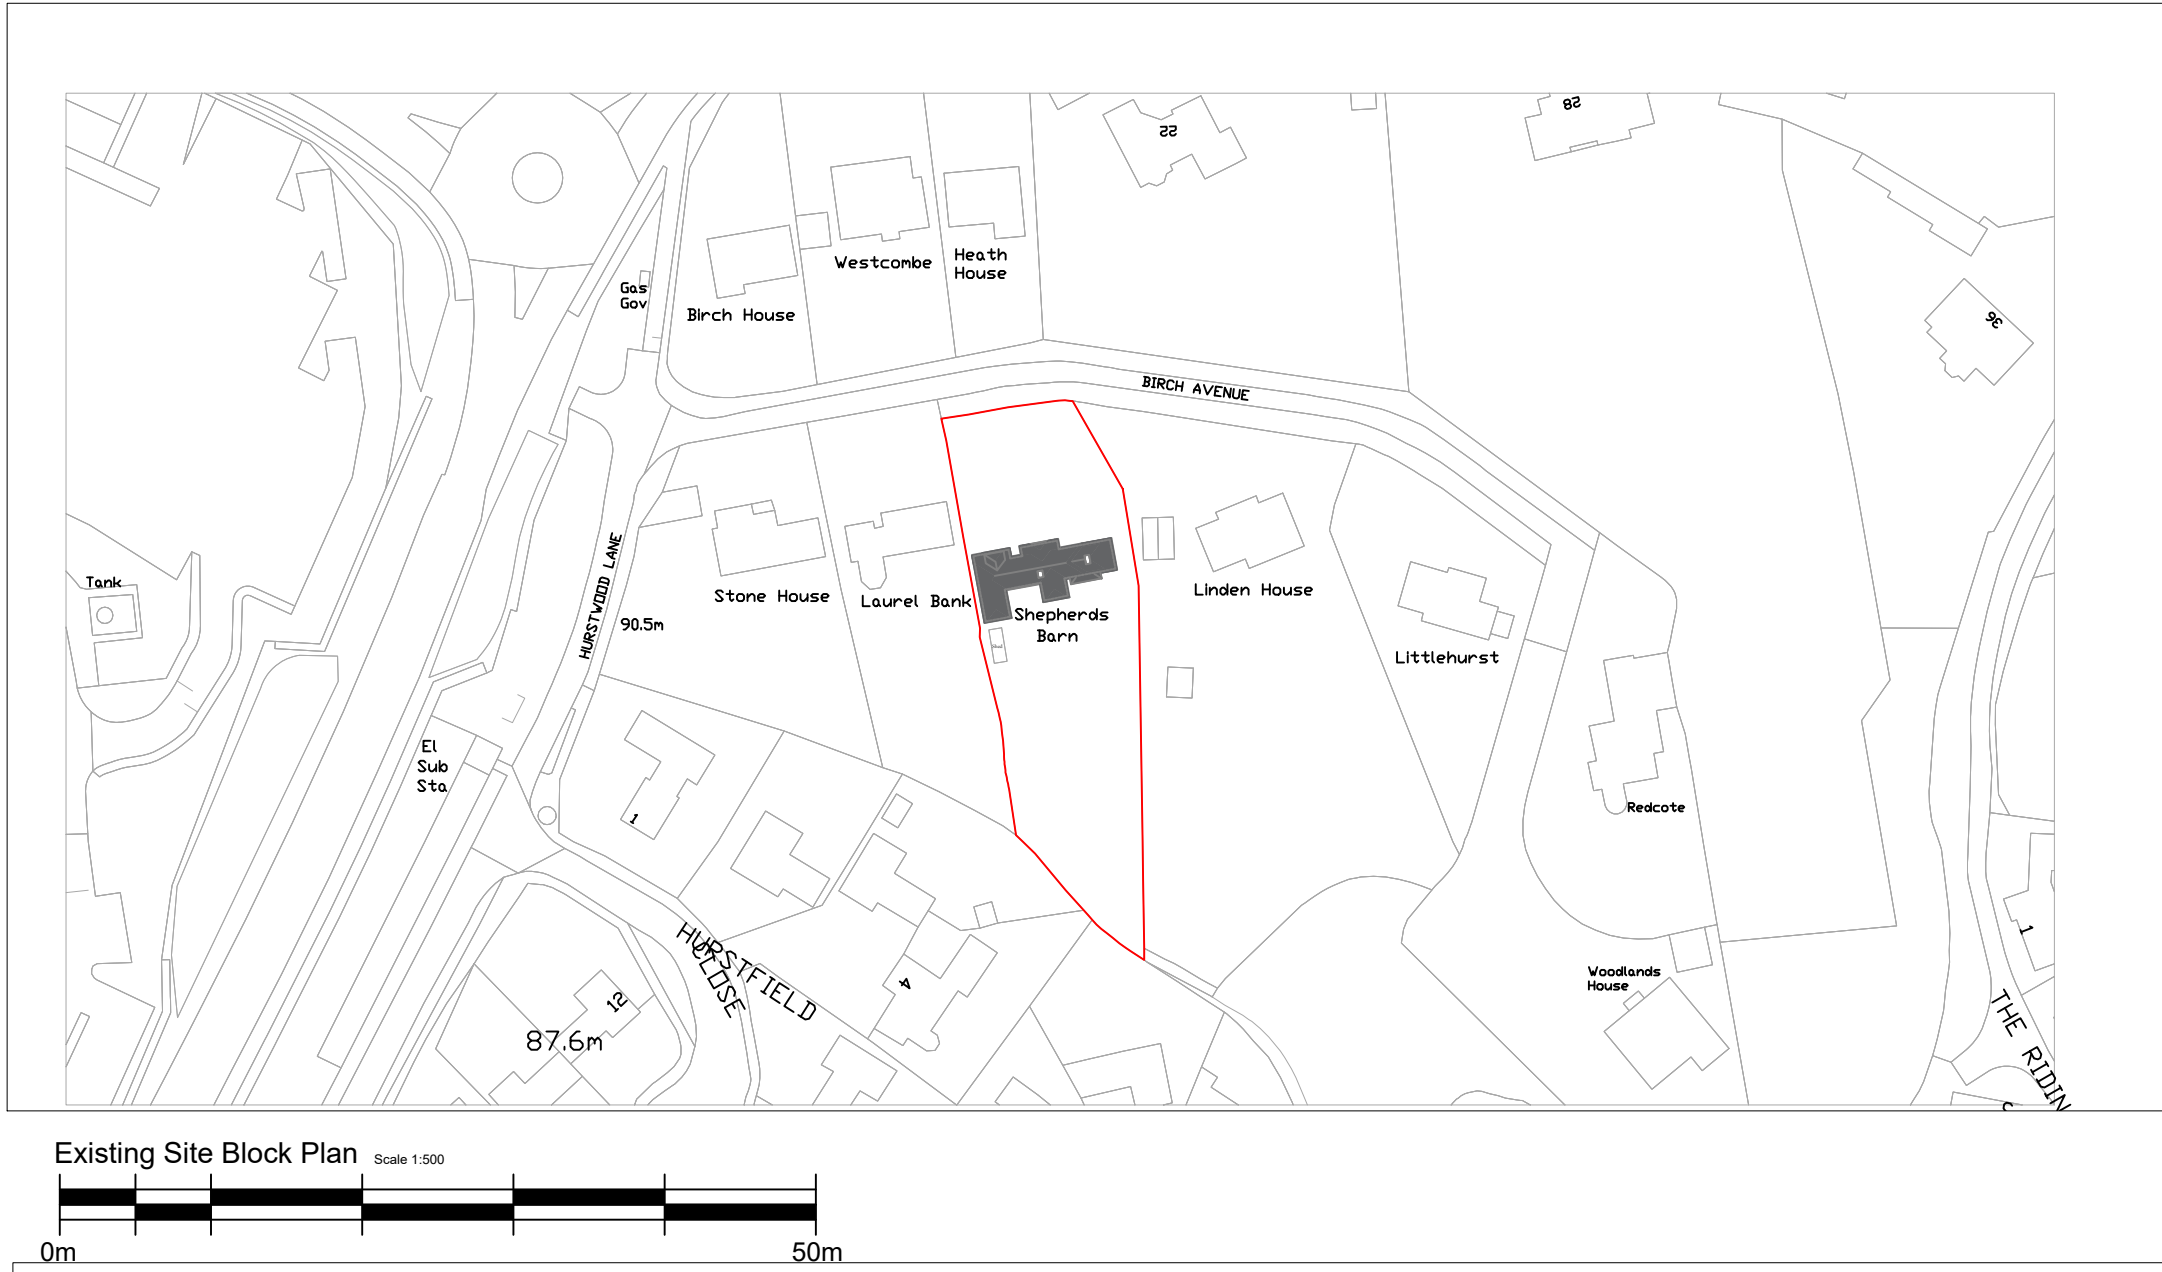

37 Turners Mill Road
Haywards Heath, West Sussex
RH16 1NW

TEL : 07711 422567

Client: Mr & Mrs Webster

Title: Site Plans
Site: Shepherds Barn,
Birch Avenue,
Haywards Heath
RH17 7SL

Drawn by: SABRINE | Date: 07/05/2026 | Project No: 25BA | Scale: 1:250 1:500 1:1000 @ A1

Drawing number : 01

Revision : -

Drawing status : ☐ Concept / Design
☐ Planning Permission
☐ Building Control