




Only figured dimensions are to be used. All dimensions to be checked on site.

Please note: Refer to 'type' of drawing below; planning drawings should only be treated as such.


Notes

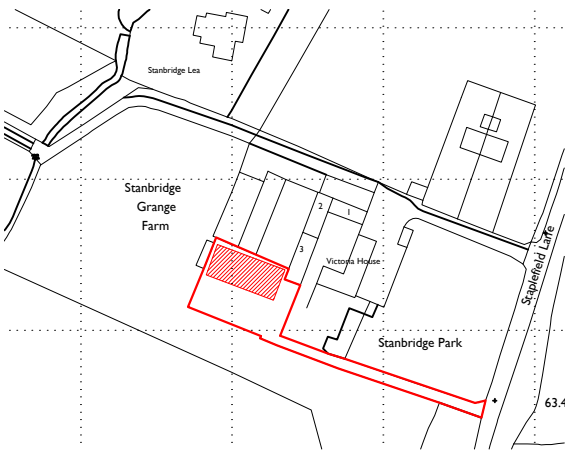

+LP Proposed location plan - scale 1:2500 at A3
Scale in Metres

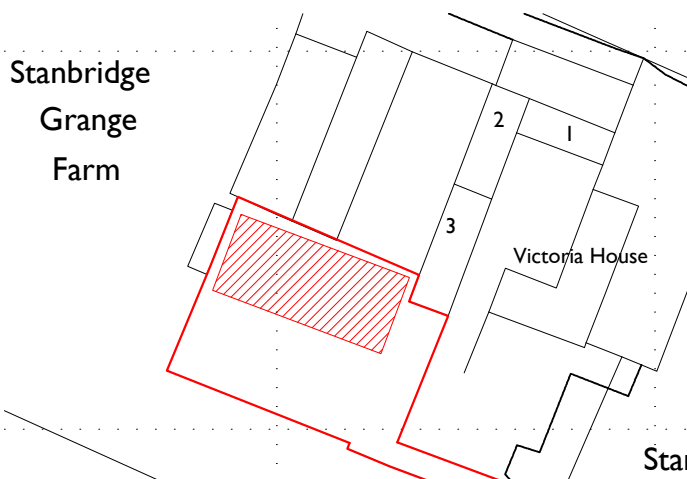 

+BP Proposed block plan - scale 1:1000 at A3
Scale in Metres

 


APPLICATION FOR DETAILED
PLANNING PERMISSION



01273 446 890 WWW.LRA-RETINUE.CO.UK

JOB STANBRIDGE INDUSTRIAL PARK STAPLEFIELD LANE STAPLEFIELD RH17 6AS	CHECKED LRA
	DRAWN BH
CLIENT MOYLE AND MOYLE INVESTMENTS LTD	DATE 12.23
	SCALE 1:200/1000/2500 @ A3
DRAWING PROPOSED SITE PLAN LOCATION PLAN AND BLOCK PLANS	REVISION
	NUMBER 2109-PA-010

24 Windesham Road, Brighton, East Sussex BN1 3AG, UK
LRA-Retinue registered in England and Wales 12353276
DO NOT SCALE FROM THIS DRAWING. THIS DRAWING IS COPYRIGHT ©

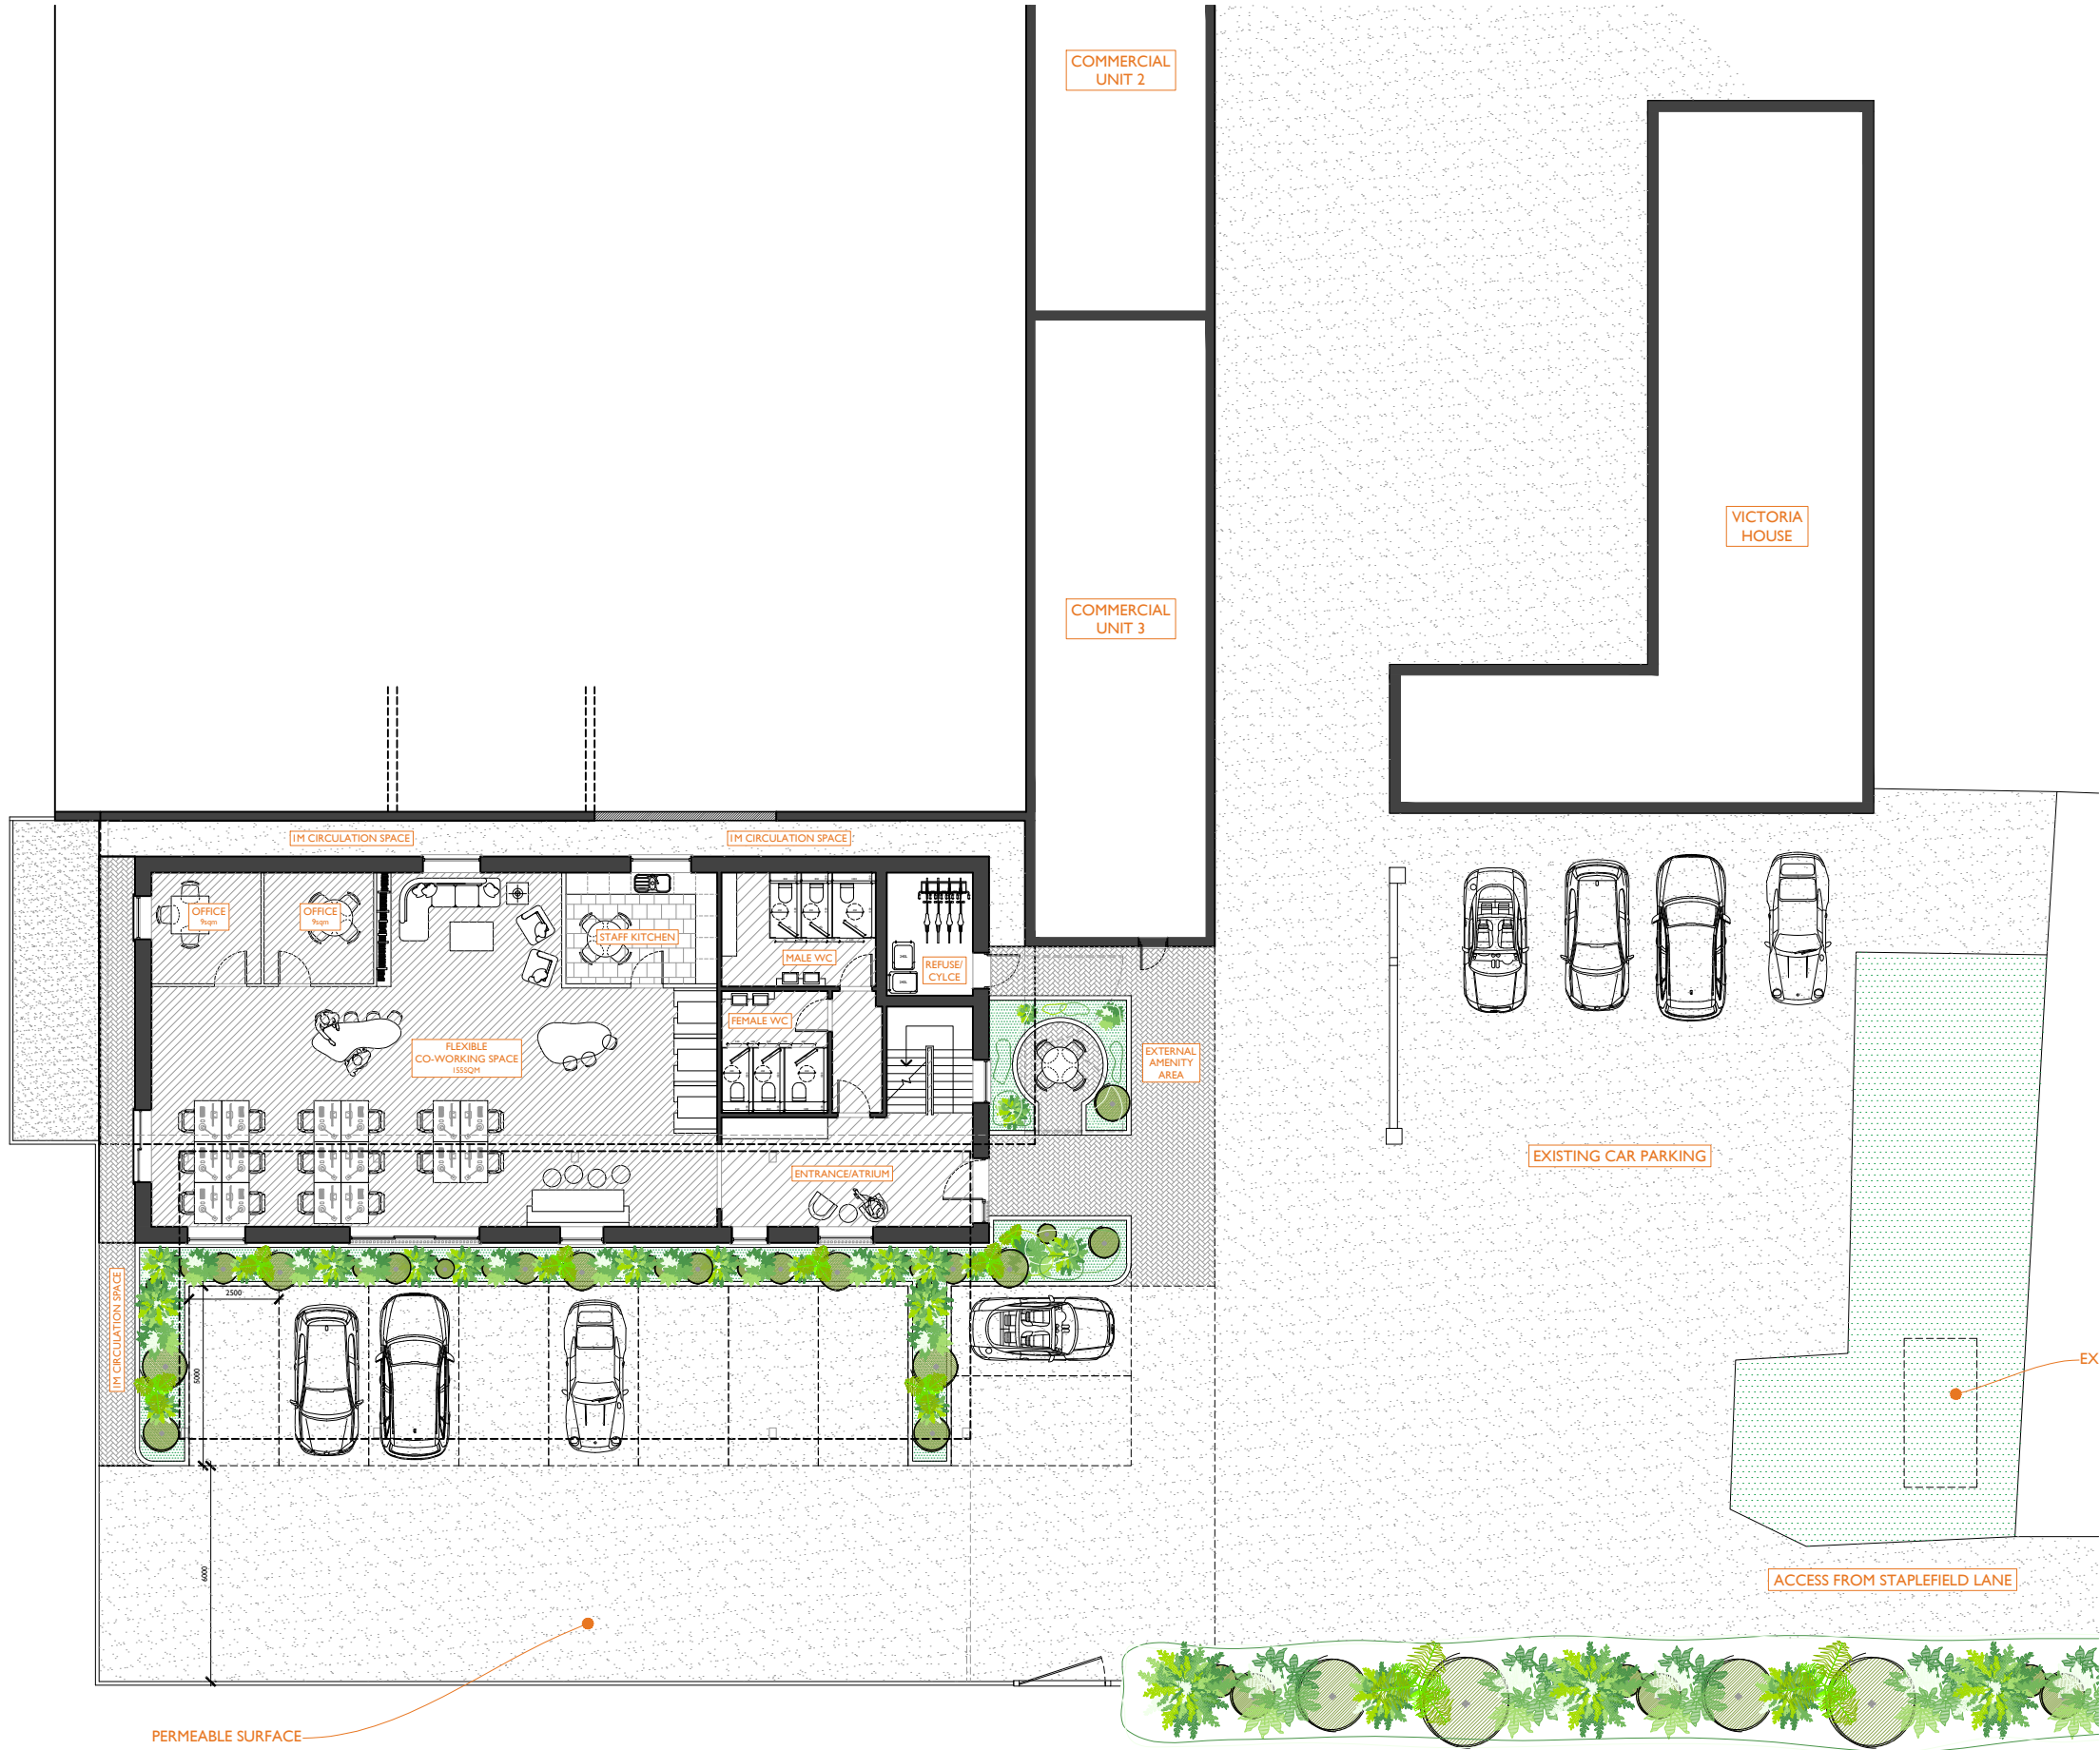

+SP Proposed site plan - scale 1:200 at A3
Scale in Metres

